
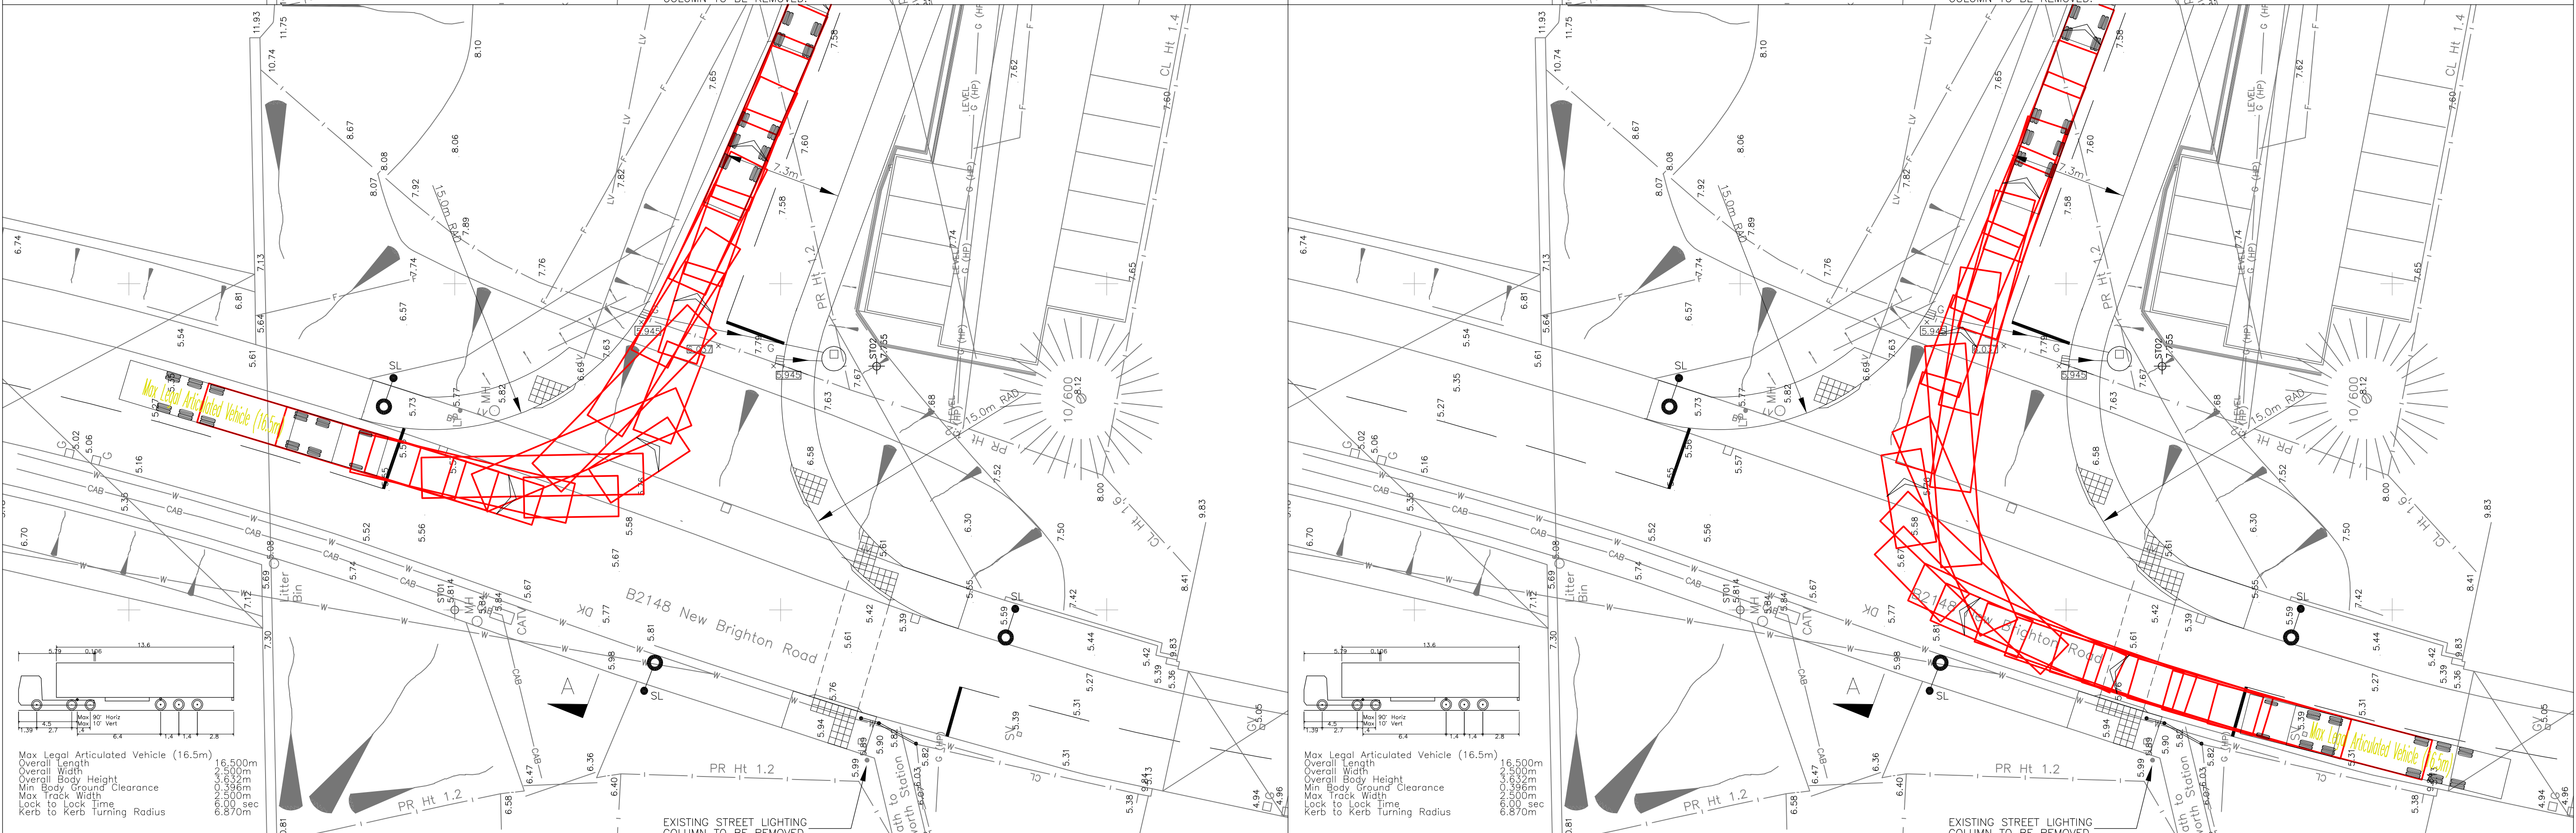


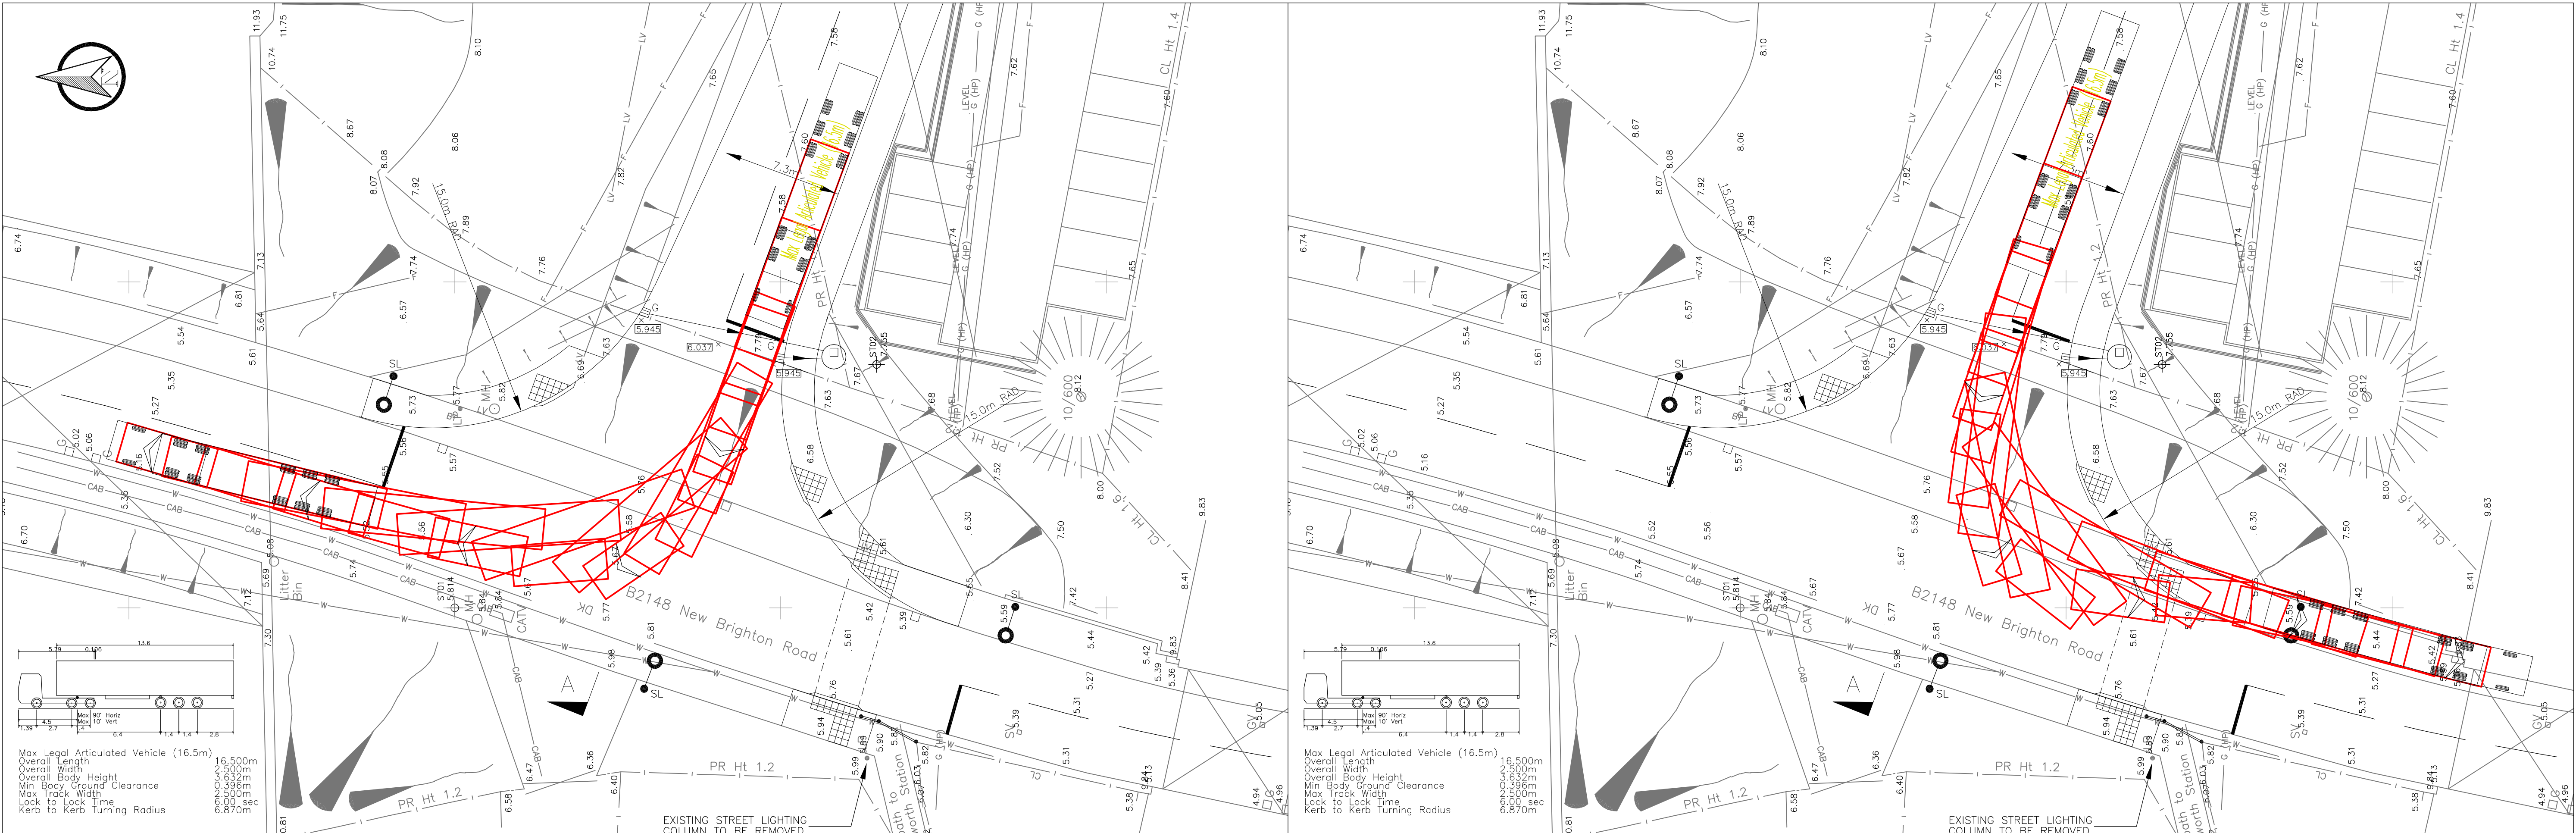

						CLIENT	HIGHGLADE PROPERTIES	RPF ASSOCIATES HEAD OFFICE: 53 VALLEY ROAD CHANDLERS FORD HAMPSHIRE SO53 1GS TEL: (012380) 368349 SUSSEX OFFICE: 11 AVON CLOSE BOGNOR REGIS WEST SUSSEX PO22 6BX TEL: (01243) 883344 SOMERSET OFFICE: 20 NORTH ROAD MIDSOMER NORTON RADSTOCK, BATH BA3 2QD TEL: (01761) 416555	DRAWN JEMR	CAD JEMR	CHECKED JEMR	APPROVED PSF	SCHEME		INTERBRIDGES, EMSWORTH PROPOSED ACCESS				DRAWING TITLE	16.5m ARTICULATED VEHICLE SWEPT PATH	
A	DETAILED S278 SUBMISSION					06.05.09	JEMR	PSF	PSF	</