



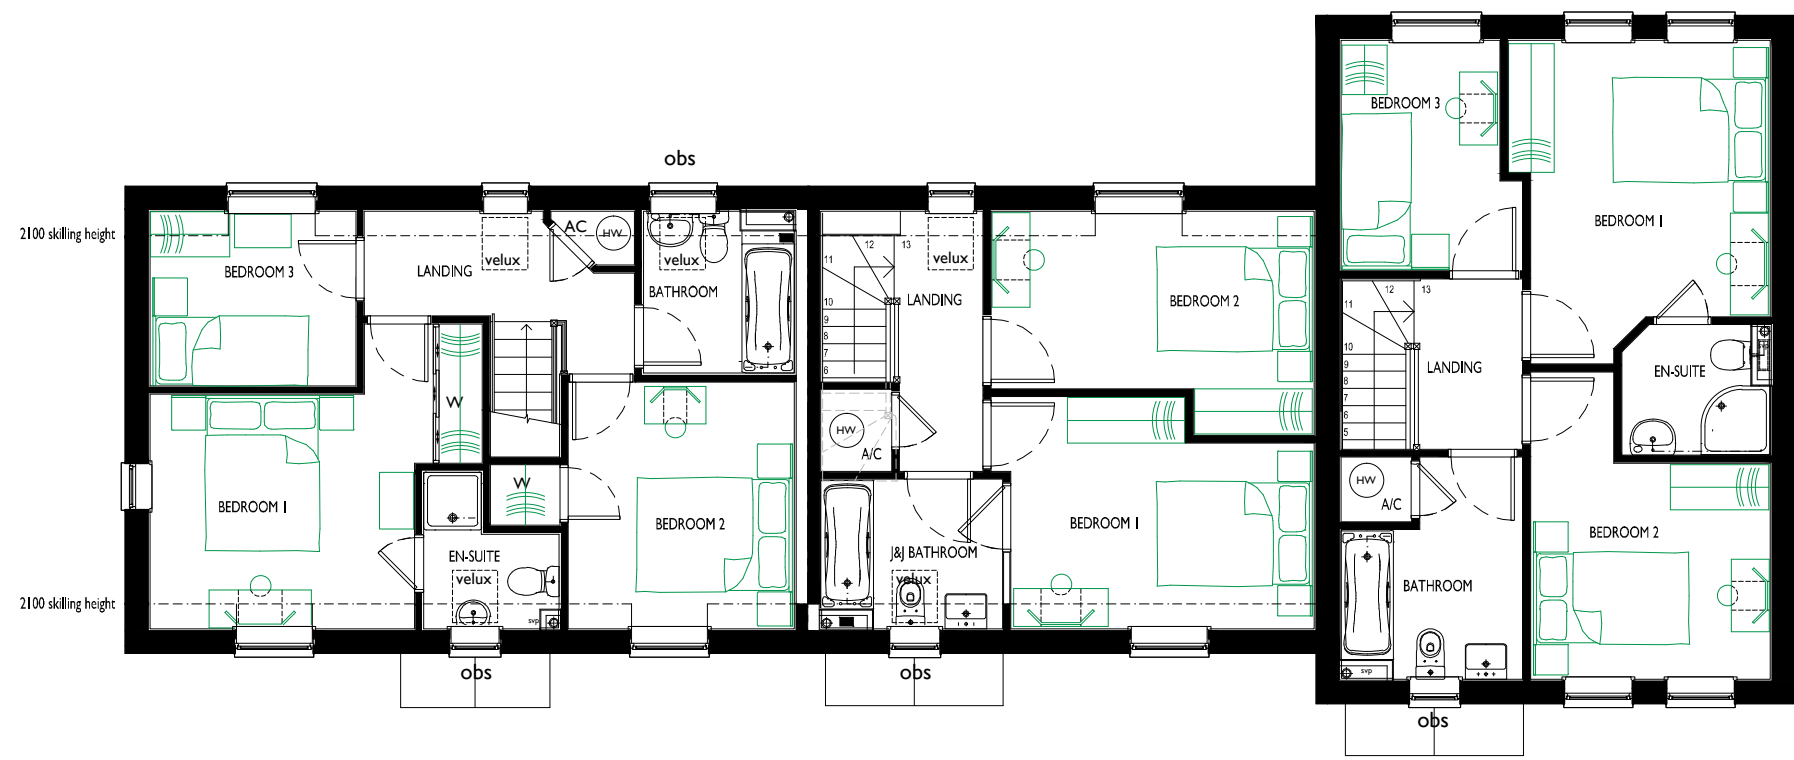

First Floor Plan

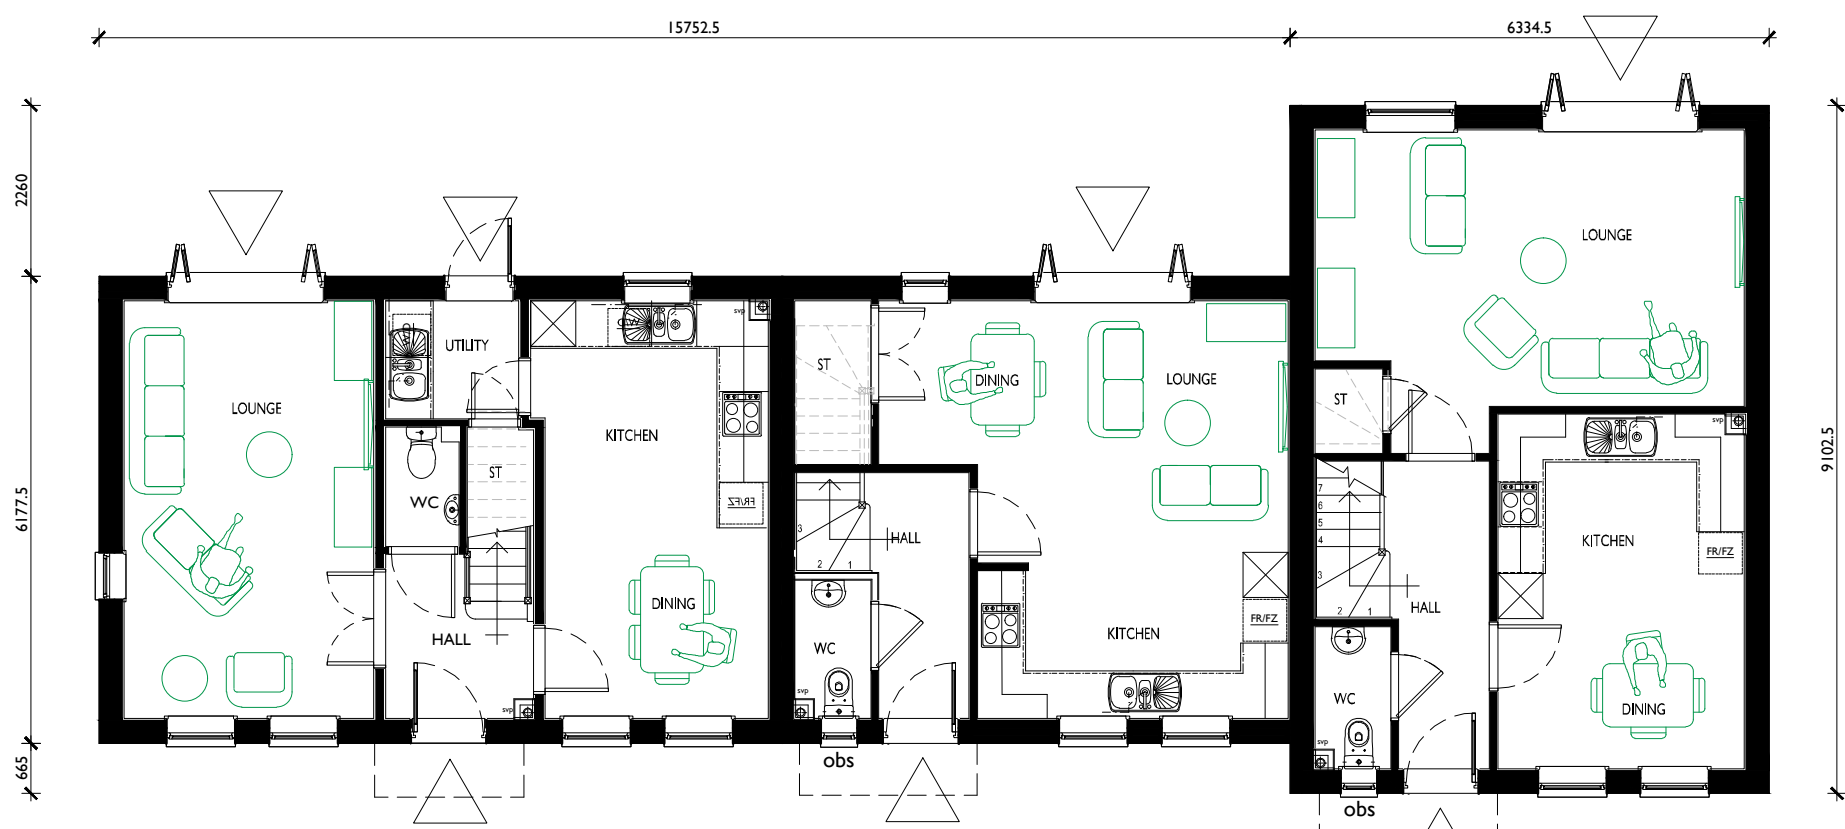

Plot 4

Plot 5


Plot 6

Type 4 : 3 bedroom house

Type 3 : 2 bedroom house

Type 2 : 3 bedroom house

Ground Floor Plan

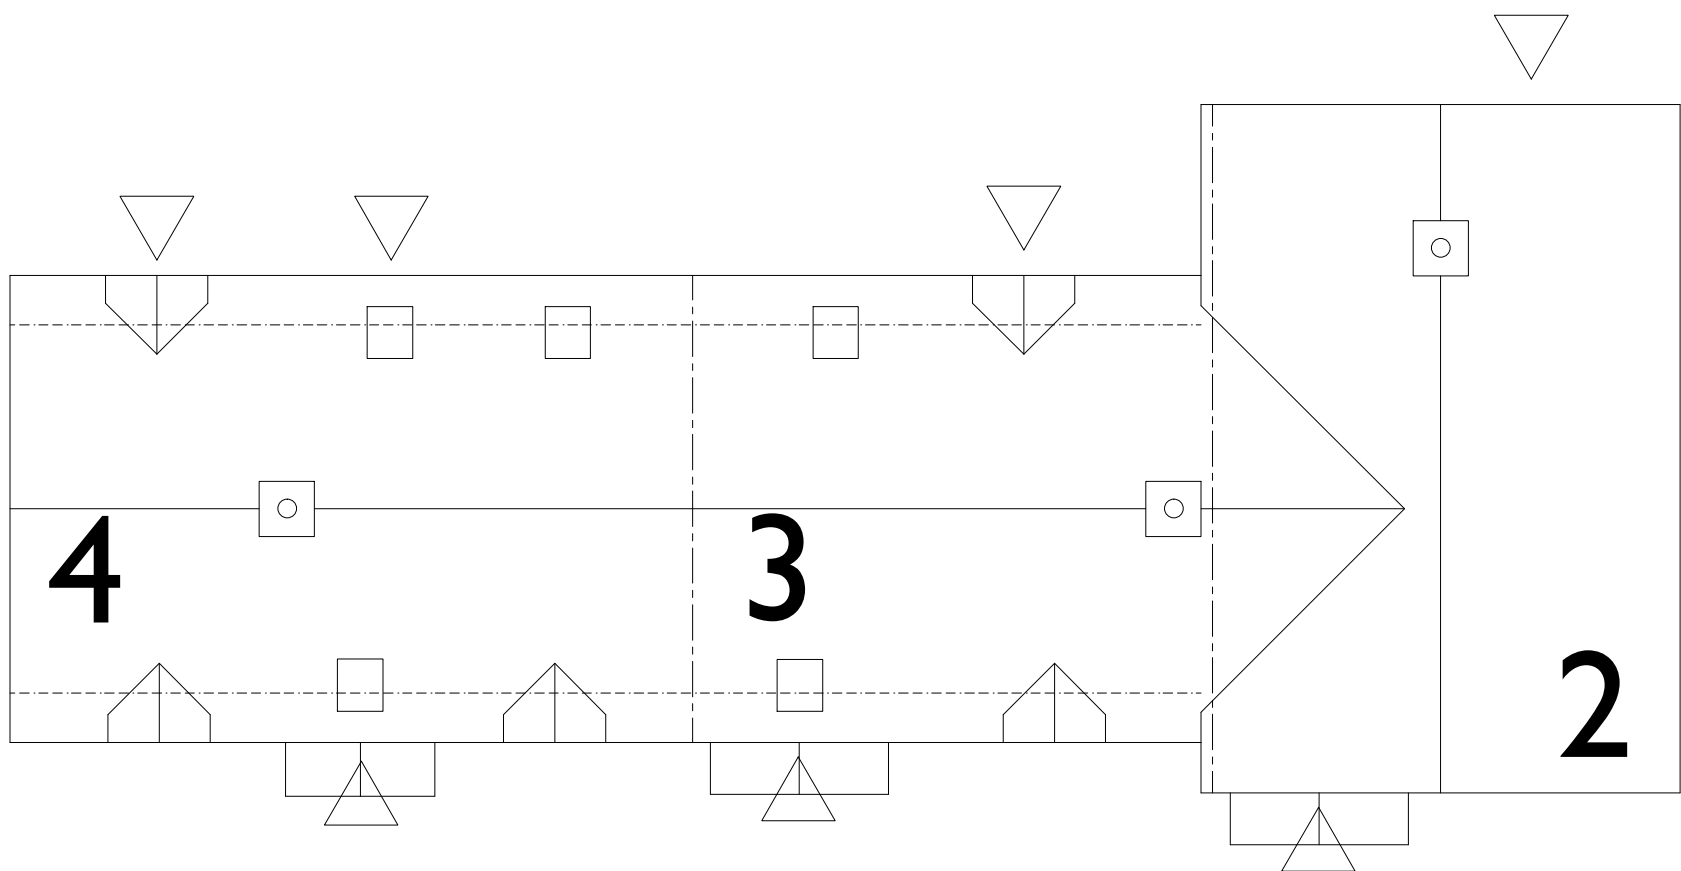

Plot 4

Plot 5

Plot 6

Roof Plan

Type 2
3 Bedroom 2 storey house.
95.98 sq.m. / 1032 sq.ft.

Type 3
2 Bedroom 2 storey house.
72.08 sq.m. / 775 sq.ft.

Type 4
3 Bedroom 2 storey house.
94.18 sq.m. / 1012 sq.ft.

