Scale only for the purposes of Planning.

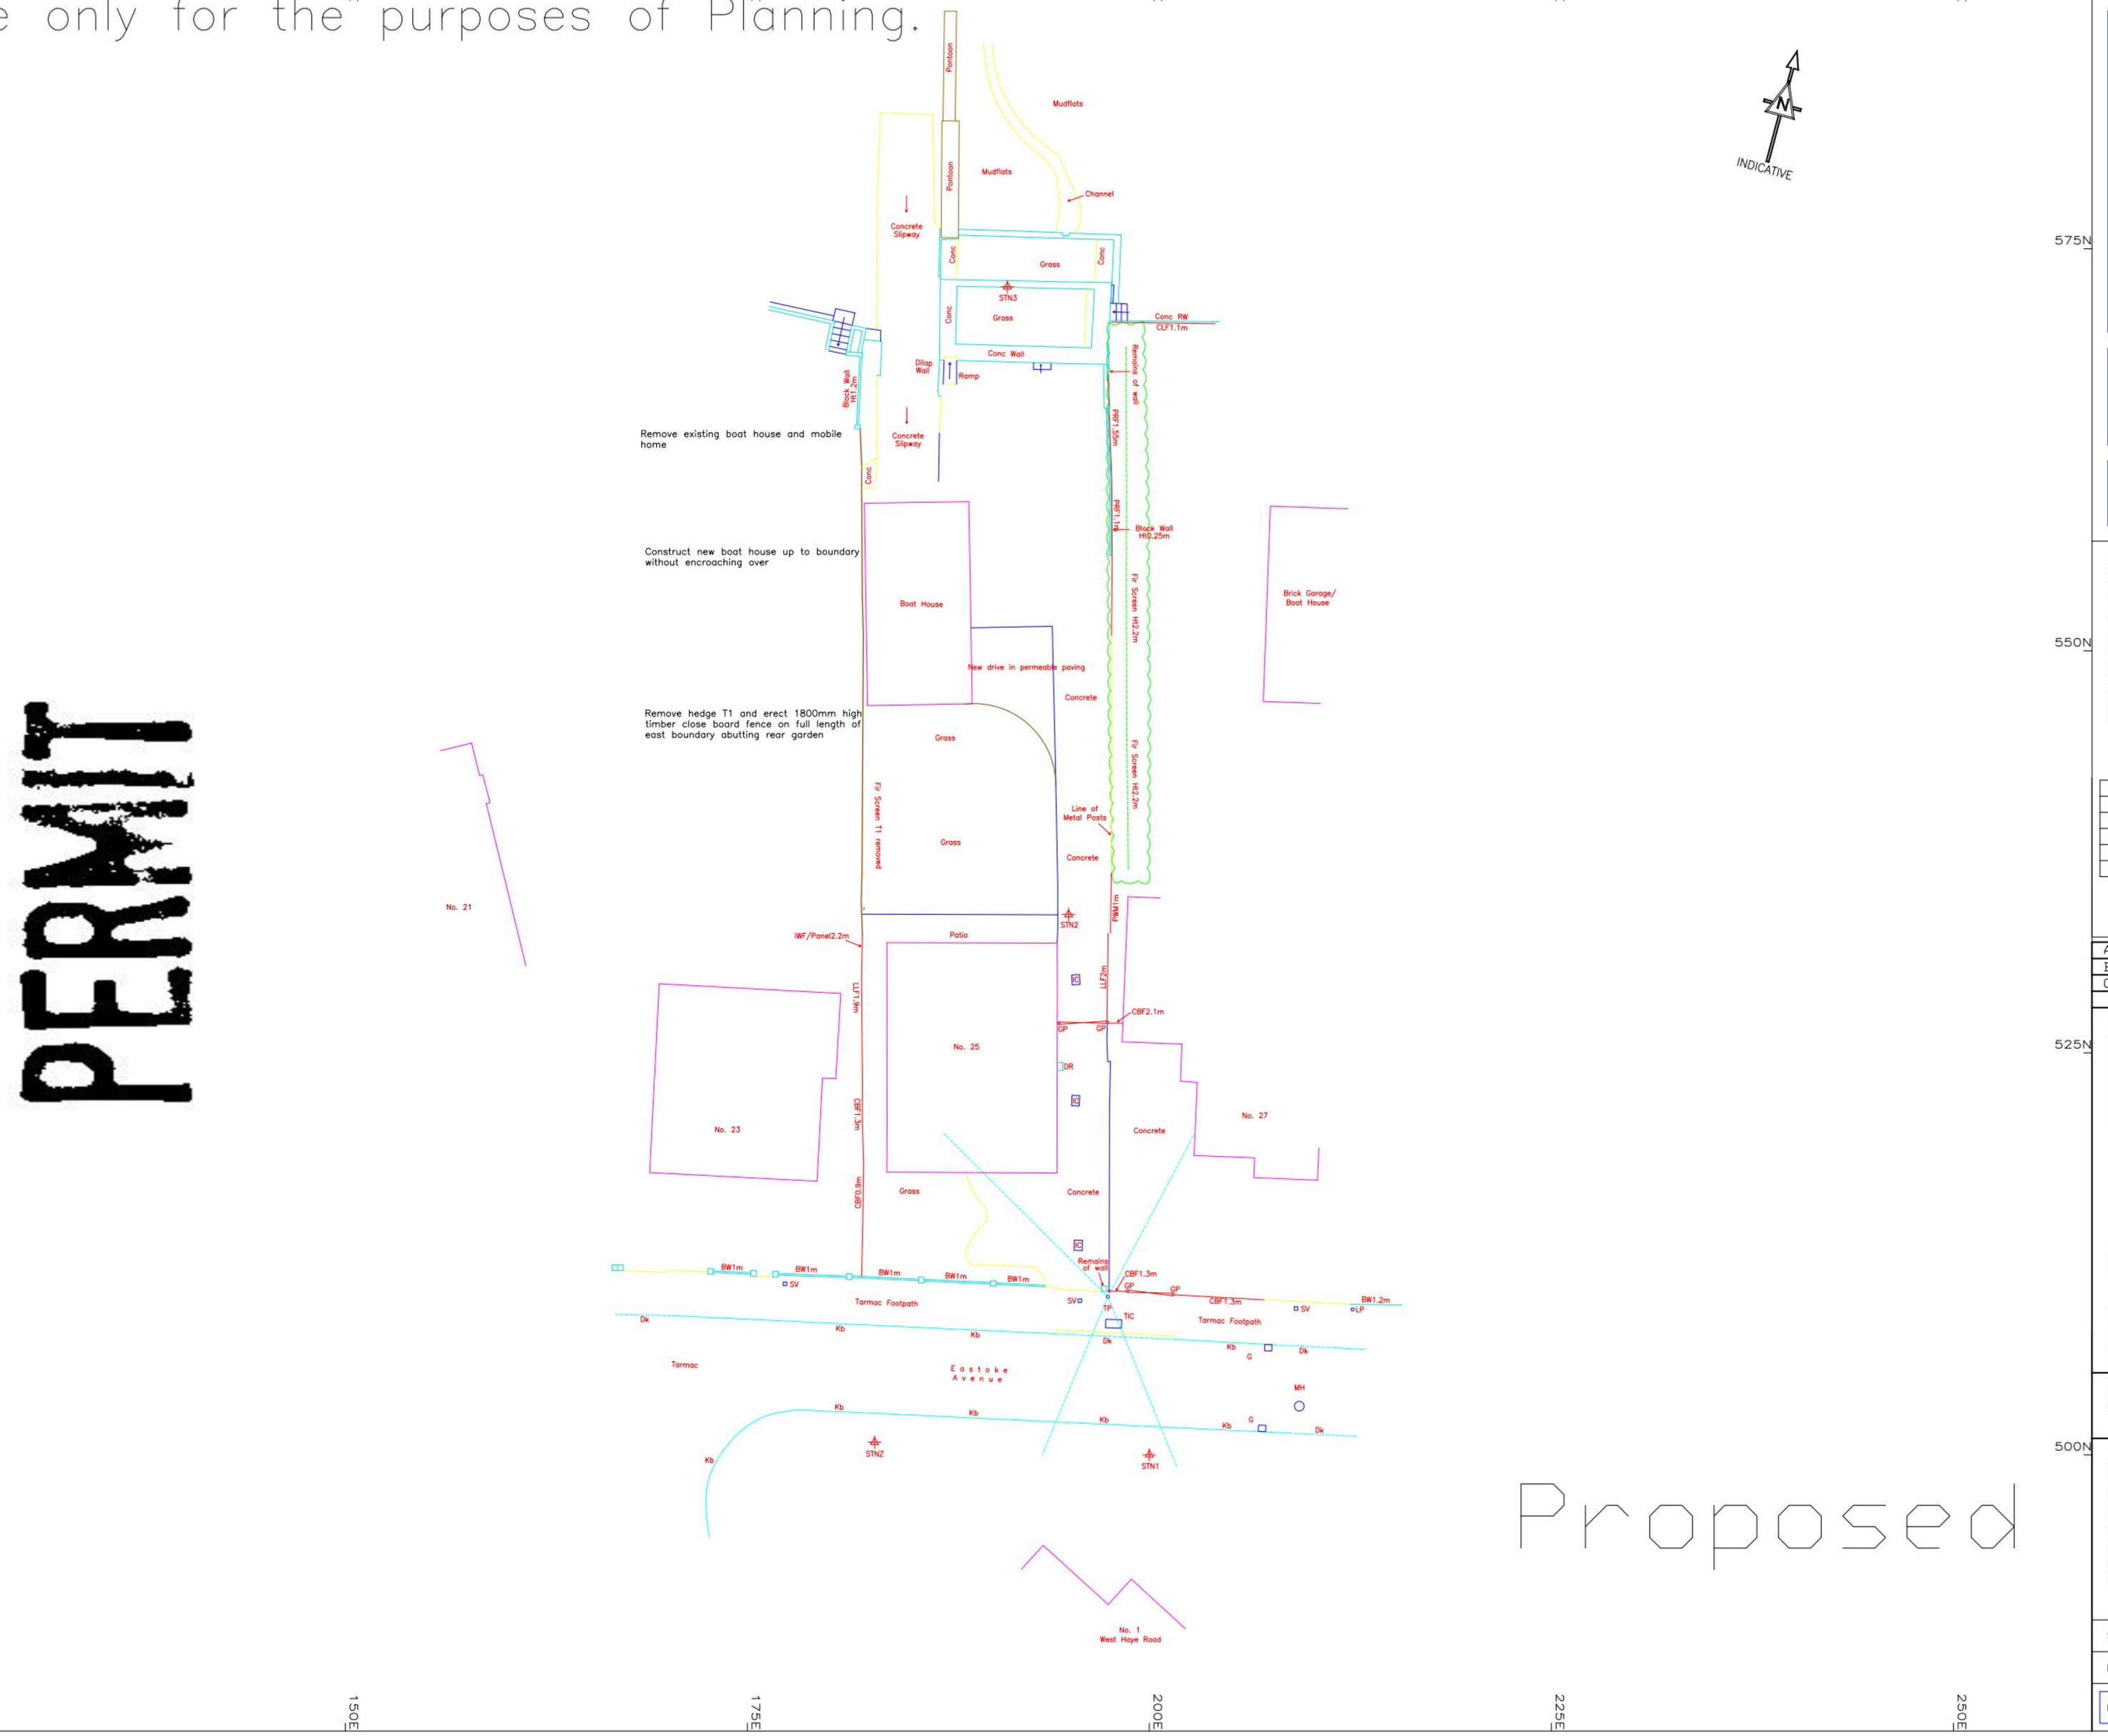

PERMITTED

Proposed

NOTES

LEGEND

BB	Belisha Beacon	KO	Kerb Outlet
BL	Bollard	LB	Letter Box
BRS	Brick Setts	LP	Lamp Post
BS	Bus Stop	M/B	Multiple Tree Bole
CATV	Cable TV Cover	MKR	Marker
CCTV	CCTV Camera	MH	Manhole
CH	Channel	OHC	Overhead Cable
CL	Cover Level	OSBM	Bench Mark
Col	Column	P	Post
Conc	Concrete	Pav	Paving
Culv	Culvert	PL	Plinth
Dk	Drop Kerb	RE	Rodding Eye
DPC	Damp Proof Course	RL	Root Line
DR	Drain	RNB	Road Name Board
EIC	Electricity IC	RP	Reflector Post
EP	Electricity Pole	RS	Road Sign
ER	Earth Rod	RWP	Rain Water Pipe
FB	Flower Bed	Sap	Sapling
FH	Fire Hydrant	SL	Sump Level
FL	Floor Level	Soak	Soakaway
FLP	Flag Pole	SP	Sign Post
FP	Footpath	STW	Stay Wire
FLT	Floodlight	SV	Stop Valve
FRL	Flat Roof Level	Tac	Tactile Paving
G	Gully	TBM	Temporary Bench Mark
GH	Glass House	THL	Threshold Level
GL	Ground Level	TIC	Telecom IC
GP	Gate Post	TL	Traffic Lights
GV	Gas Valve	Tm	Tarmac
Ht	Height	TP	Telegraph Pole
IC	Inspection Cover	Tr	Tree
IL	Invert Level	UTL	Unable to lift
JB	Junction Box	VP	Vent Pipe
KB	Kerb	WM	Water Meter

FENCE DETAILS

BWF	Barbed Wire Fence	IWF	Interwoven Fence
CBF	Close Board Fence	LLF	Larch Lap Fence
CIF	Corrugated Iron Fence	P	Post
CLF	Chain Link Fence	PCF	Post & Chain Fence
CPF	Chestnut Paling	PRF	Post & Rail Fence
Dilap	Dilapidated	PWM	Post & Wire Mesh
HRail	Handrail	SF	Stock Fence
IRF	Iron Railings	TLS	Trellis

WALL DETAILS

BFW	Brick and Flint Wall	PL	Plinth
BLW	Block Wall	RW	Retaining Wall
BW	Brick Wall	SLM	Sloping Masonry
CW	Concrete Wall	ST	Step
FW	Flint Wall	WL	Wall

DO NOT SCALE FROM DRAWING

ALL DIMENSIONS TO BE CHECKED ON SITE PRIOR TO COMMENCING ANY WORKS

ARBITRARY GRID

LEVEL DATUM: ALL LEVELS RELATE TO FLOOR LEVEL OF No. 25 EASTOKE AVENUE, TBM 50.00m

ALL ARROWS POINT UP

UNDERGROUND SERVICE INFORMATION NOT REQUIRED

ALL BOUNDARIES SHOWN ON THIS SURVEY REPRESENT THE PHYSICAL FEATURES AS SURVEYED ON SITE, AND SHOULD NOT NECESSARILY BE TAKEN AS BEING LEGAL PROPERTY BOUNDARIES.

STATION SCHEDULE

STATION	EASTING	NORTHING	LEVEL	DESCRIPTION
Z	182.913	500.787	49.90	Hilti
1	200.000	500.000	49.81	Hilti
2	194.978	533.605	49.49	Hilti
3	191.170	572.641	49.36	Hilti

A		
B		
C		
	Date	Revision

Copyright

Steven M Norton
CHARTERED SURVEYOR
26 Mulberry Avenue
Fareham
Hampshire
PO14 2SN
Tel: 01329 517649
Email: office@stevennorton.co.uk
www.stevennorton.co.uk

RICS

Architectural Services
Planning & Building Regulation advice and submissions
Party Wall Services
Project Management
Project Monitor Services
Contract Administration

Client
Mr & Mrs Baker

Job Title
Extensions & Alterations
@
25 Eastoke Avenue
Hayling Island
Hampshire
PO11 9QW

SCALE 1:200 @ A1 | SHEET 1 OF 1

DATE: September 2010

DRAWING No. baker-10-08 | REV: