




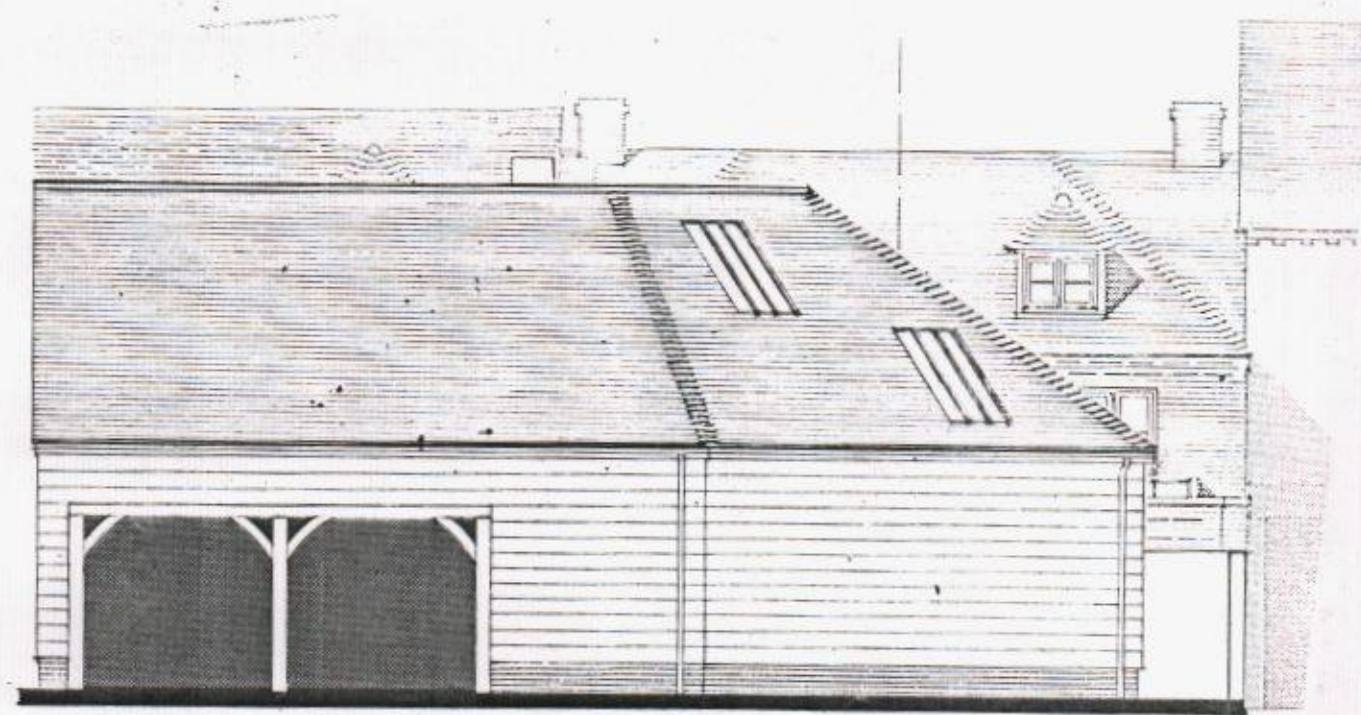


north elevation
ELEVATIONS 1:100

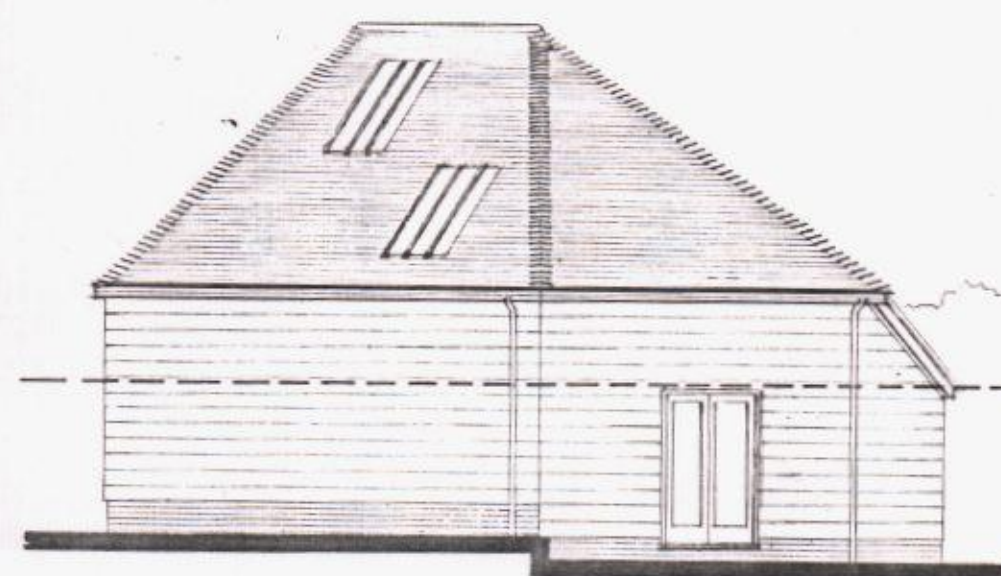


west elevation

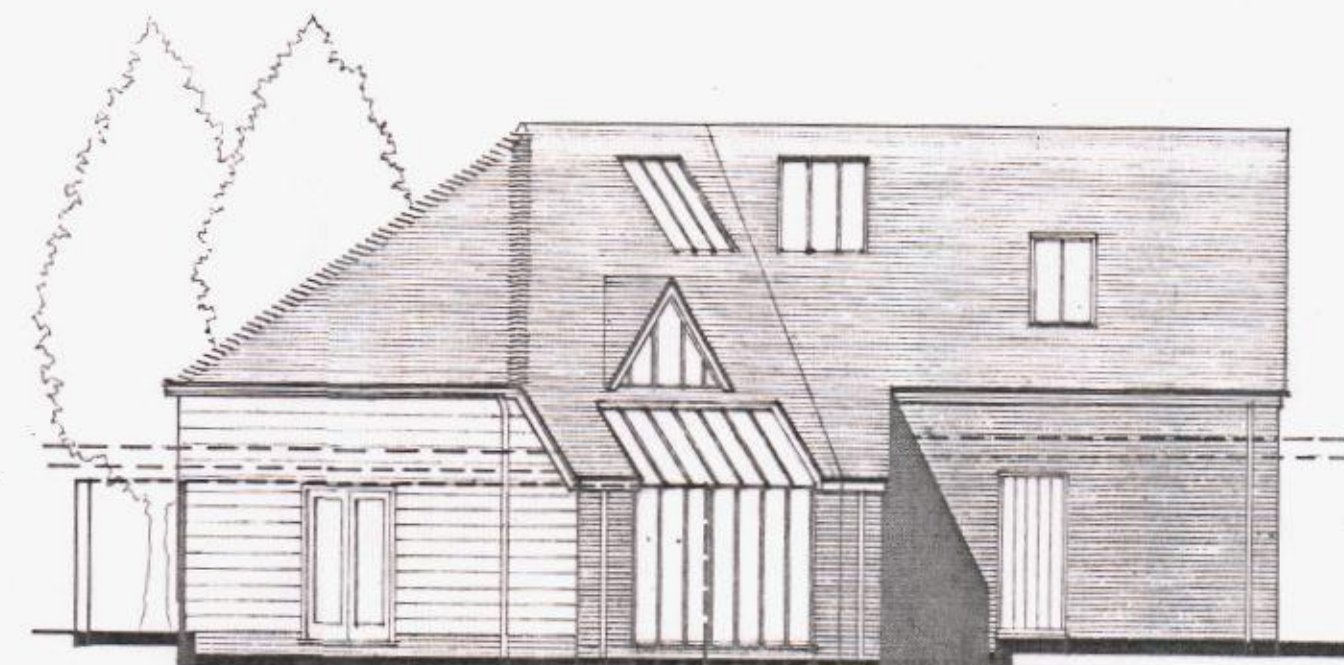


south elevation

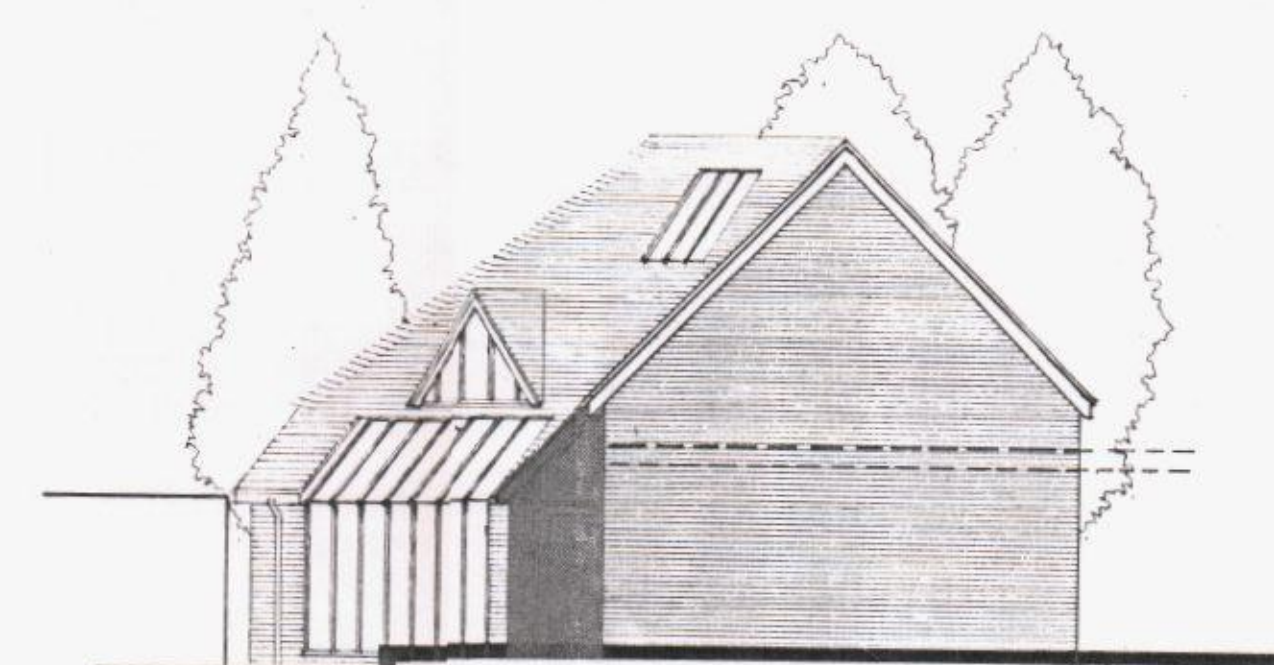

east elevation

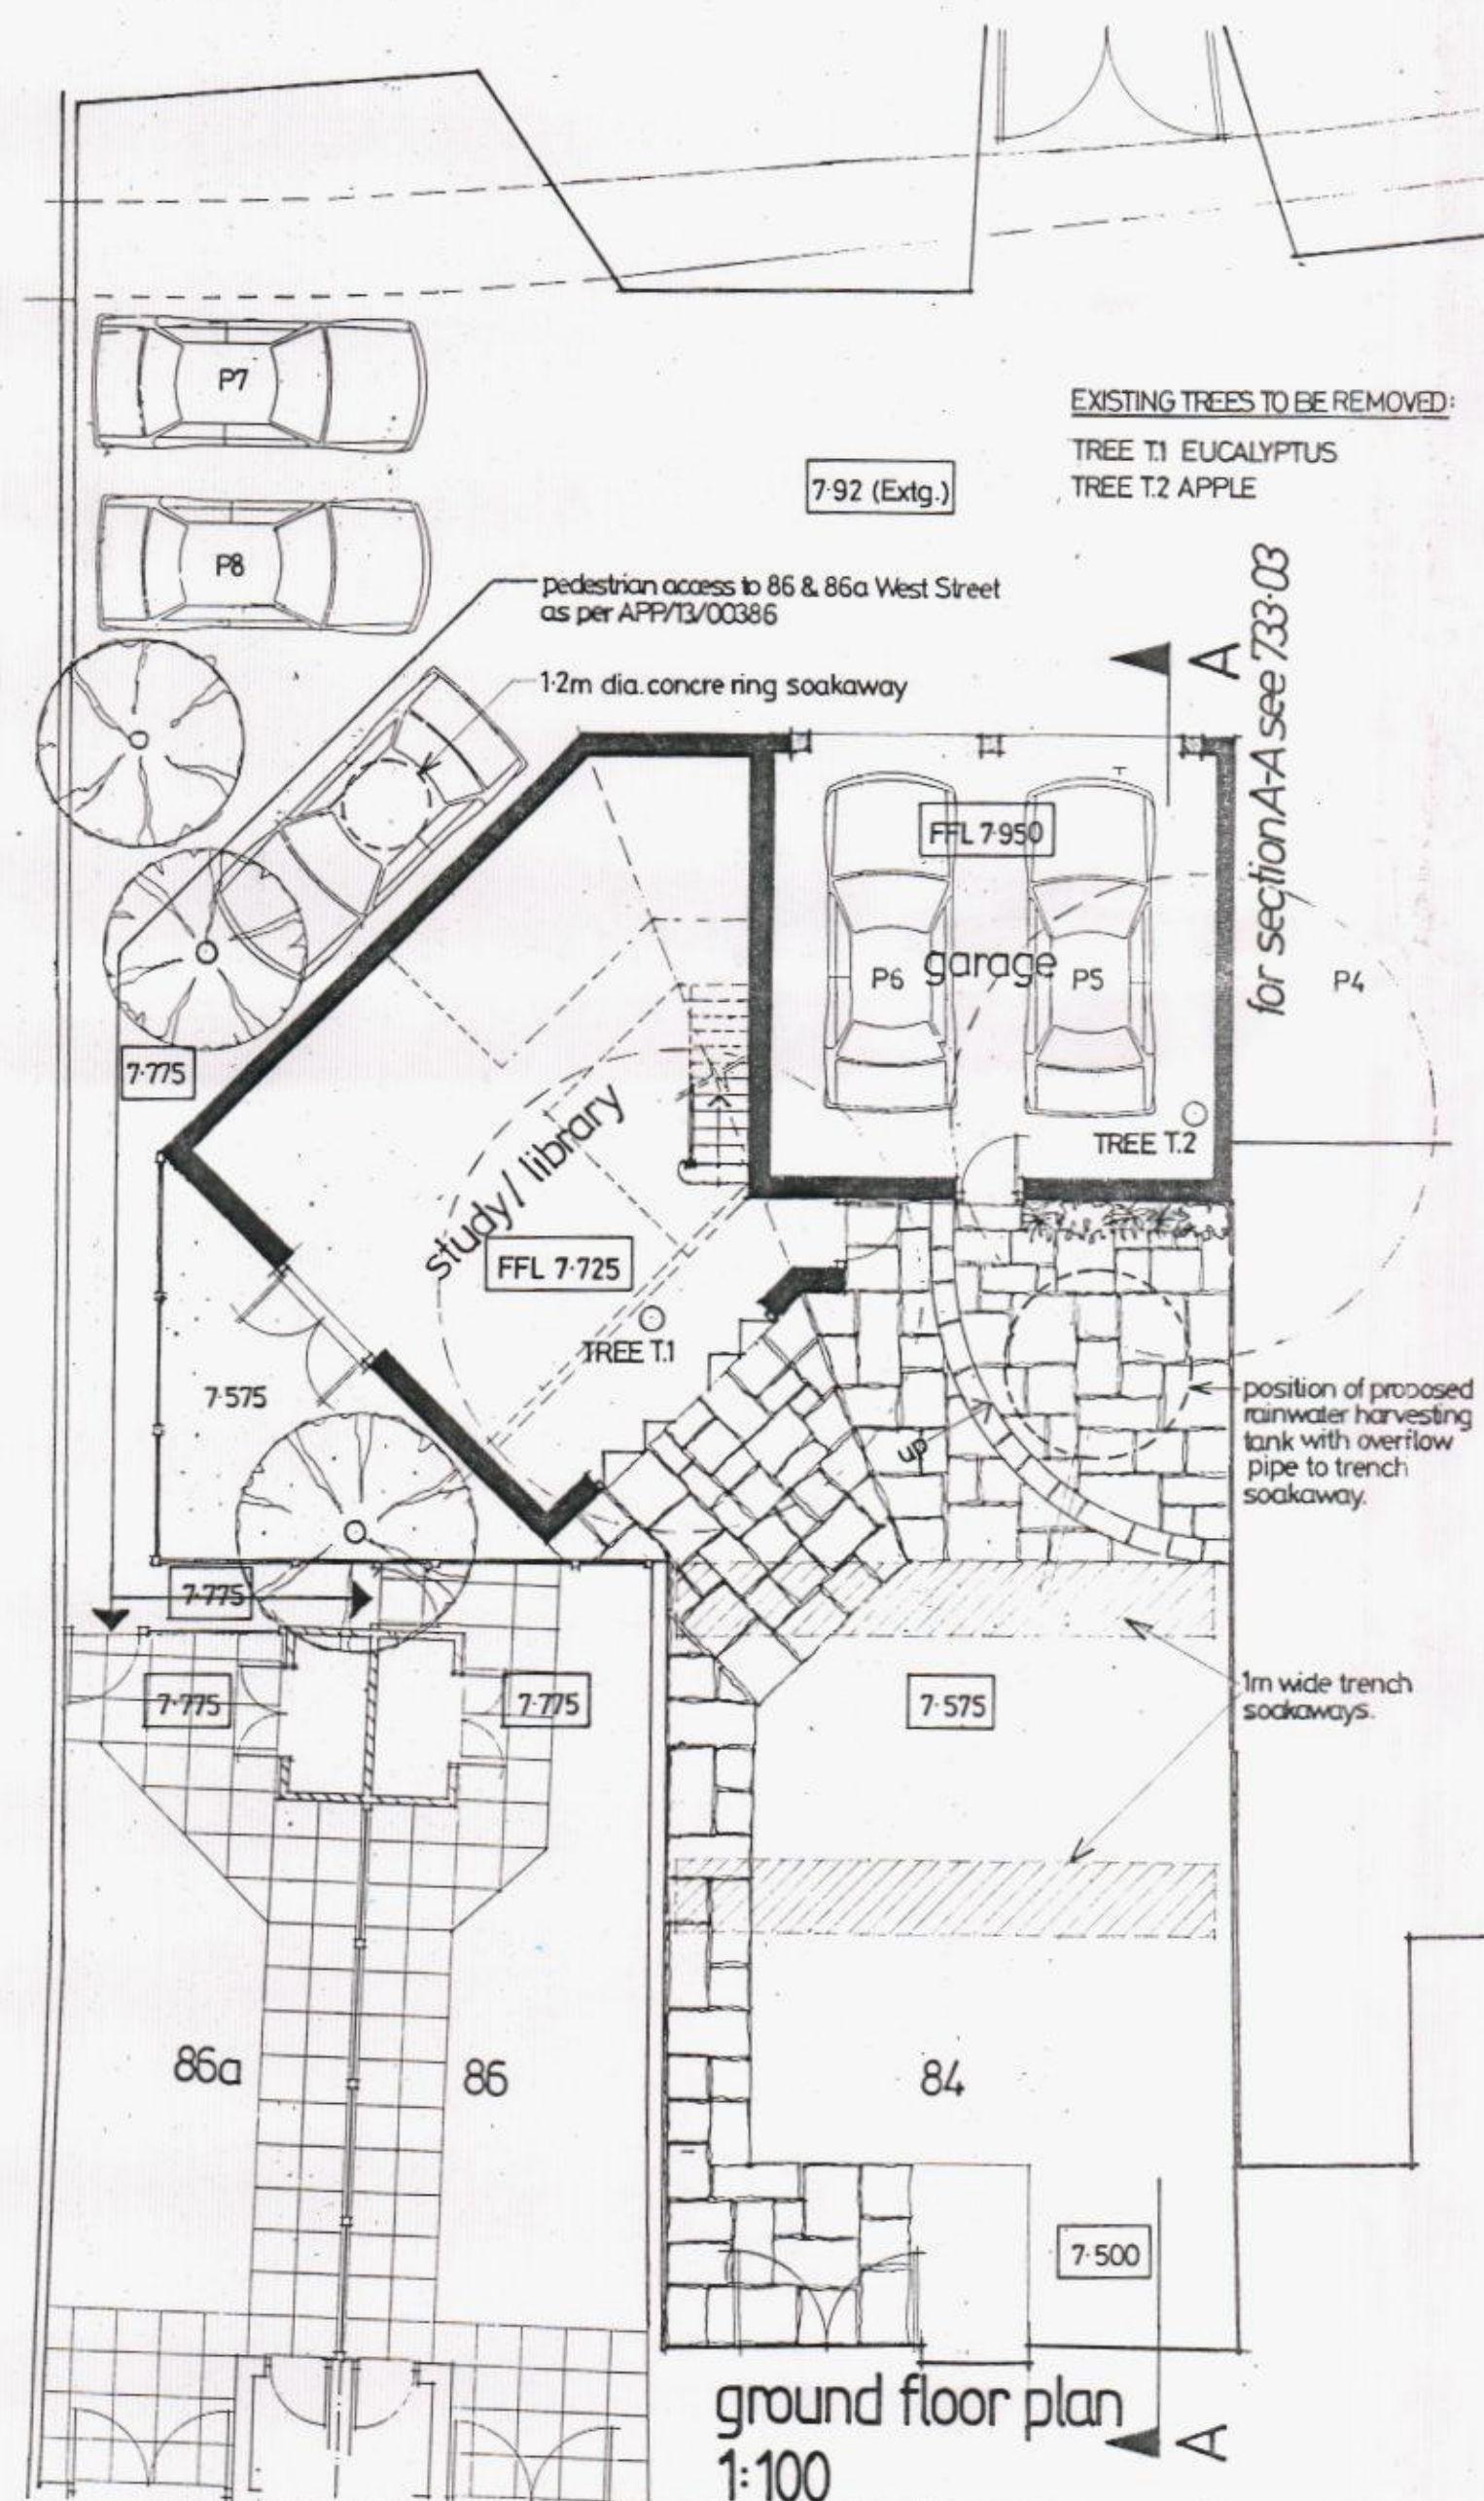

ground floor plan
1:100

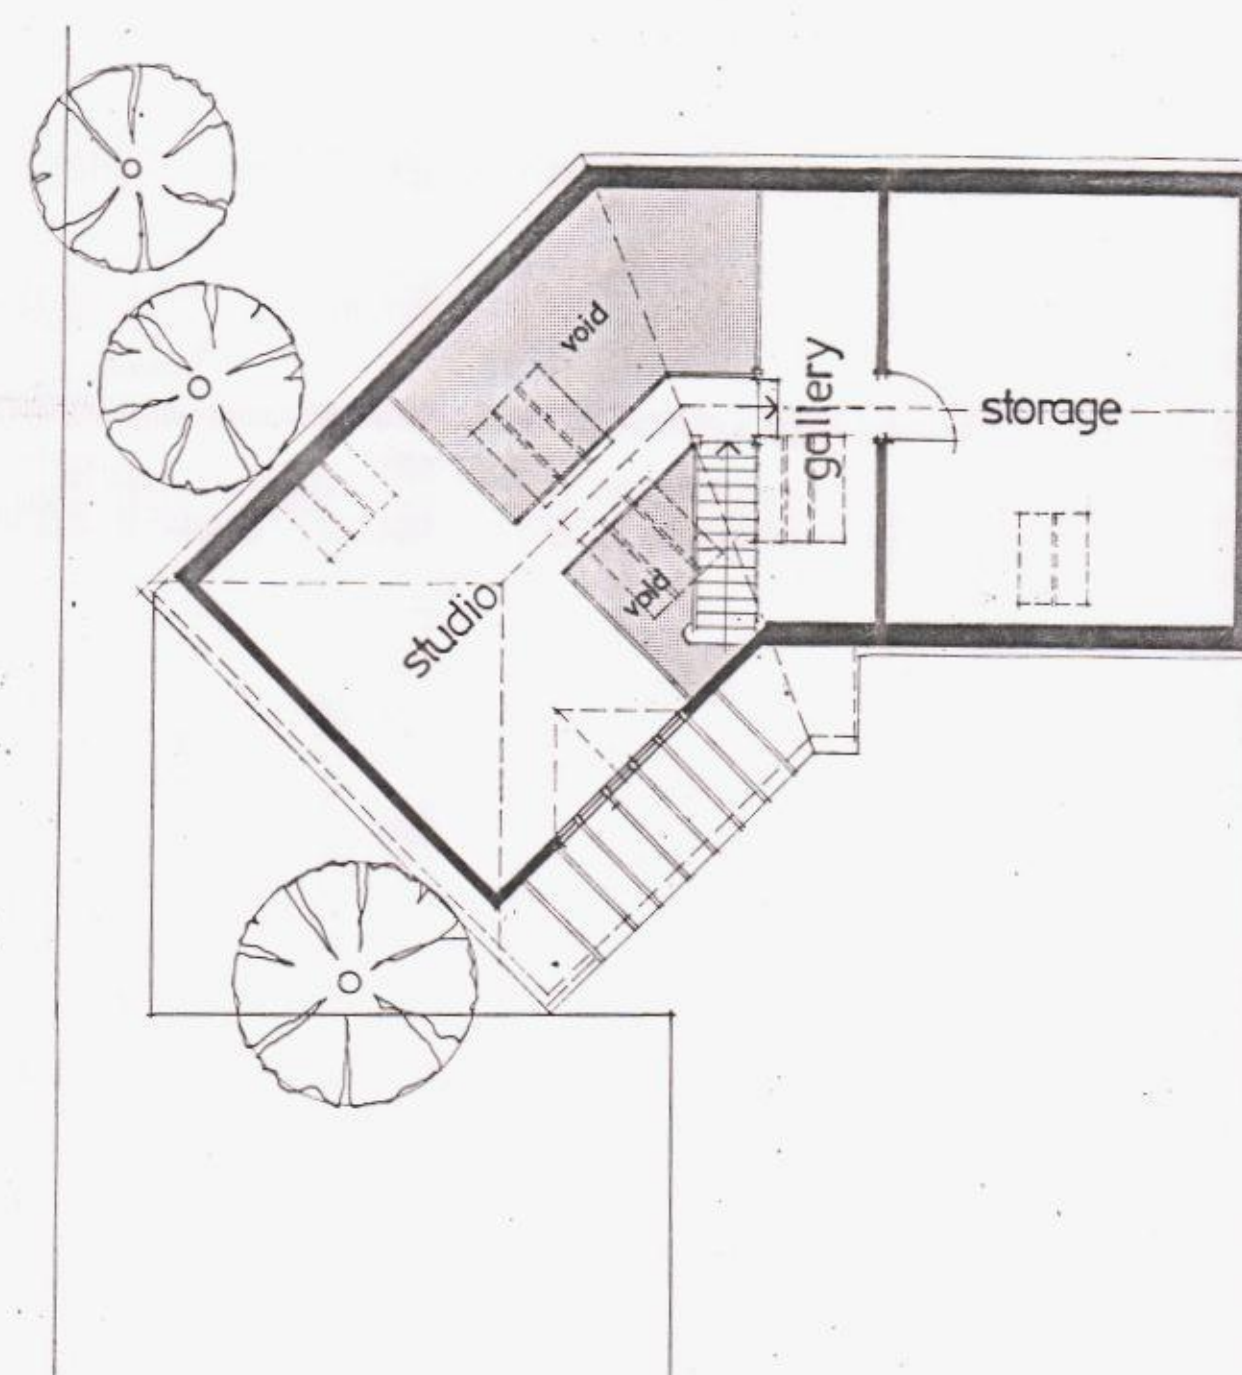

first floor plan
1:100

Materials:


Walls

North elevation, west elevation & part south elevation - brick plinth (approved facings) with 225x32 oak or cedar feather-edge boarding.

East elevation & part south elevation - facing bricks as approved by HBC.

Roof


Hand-made plain clay tiles as approved by HBC.

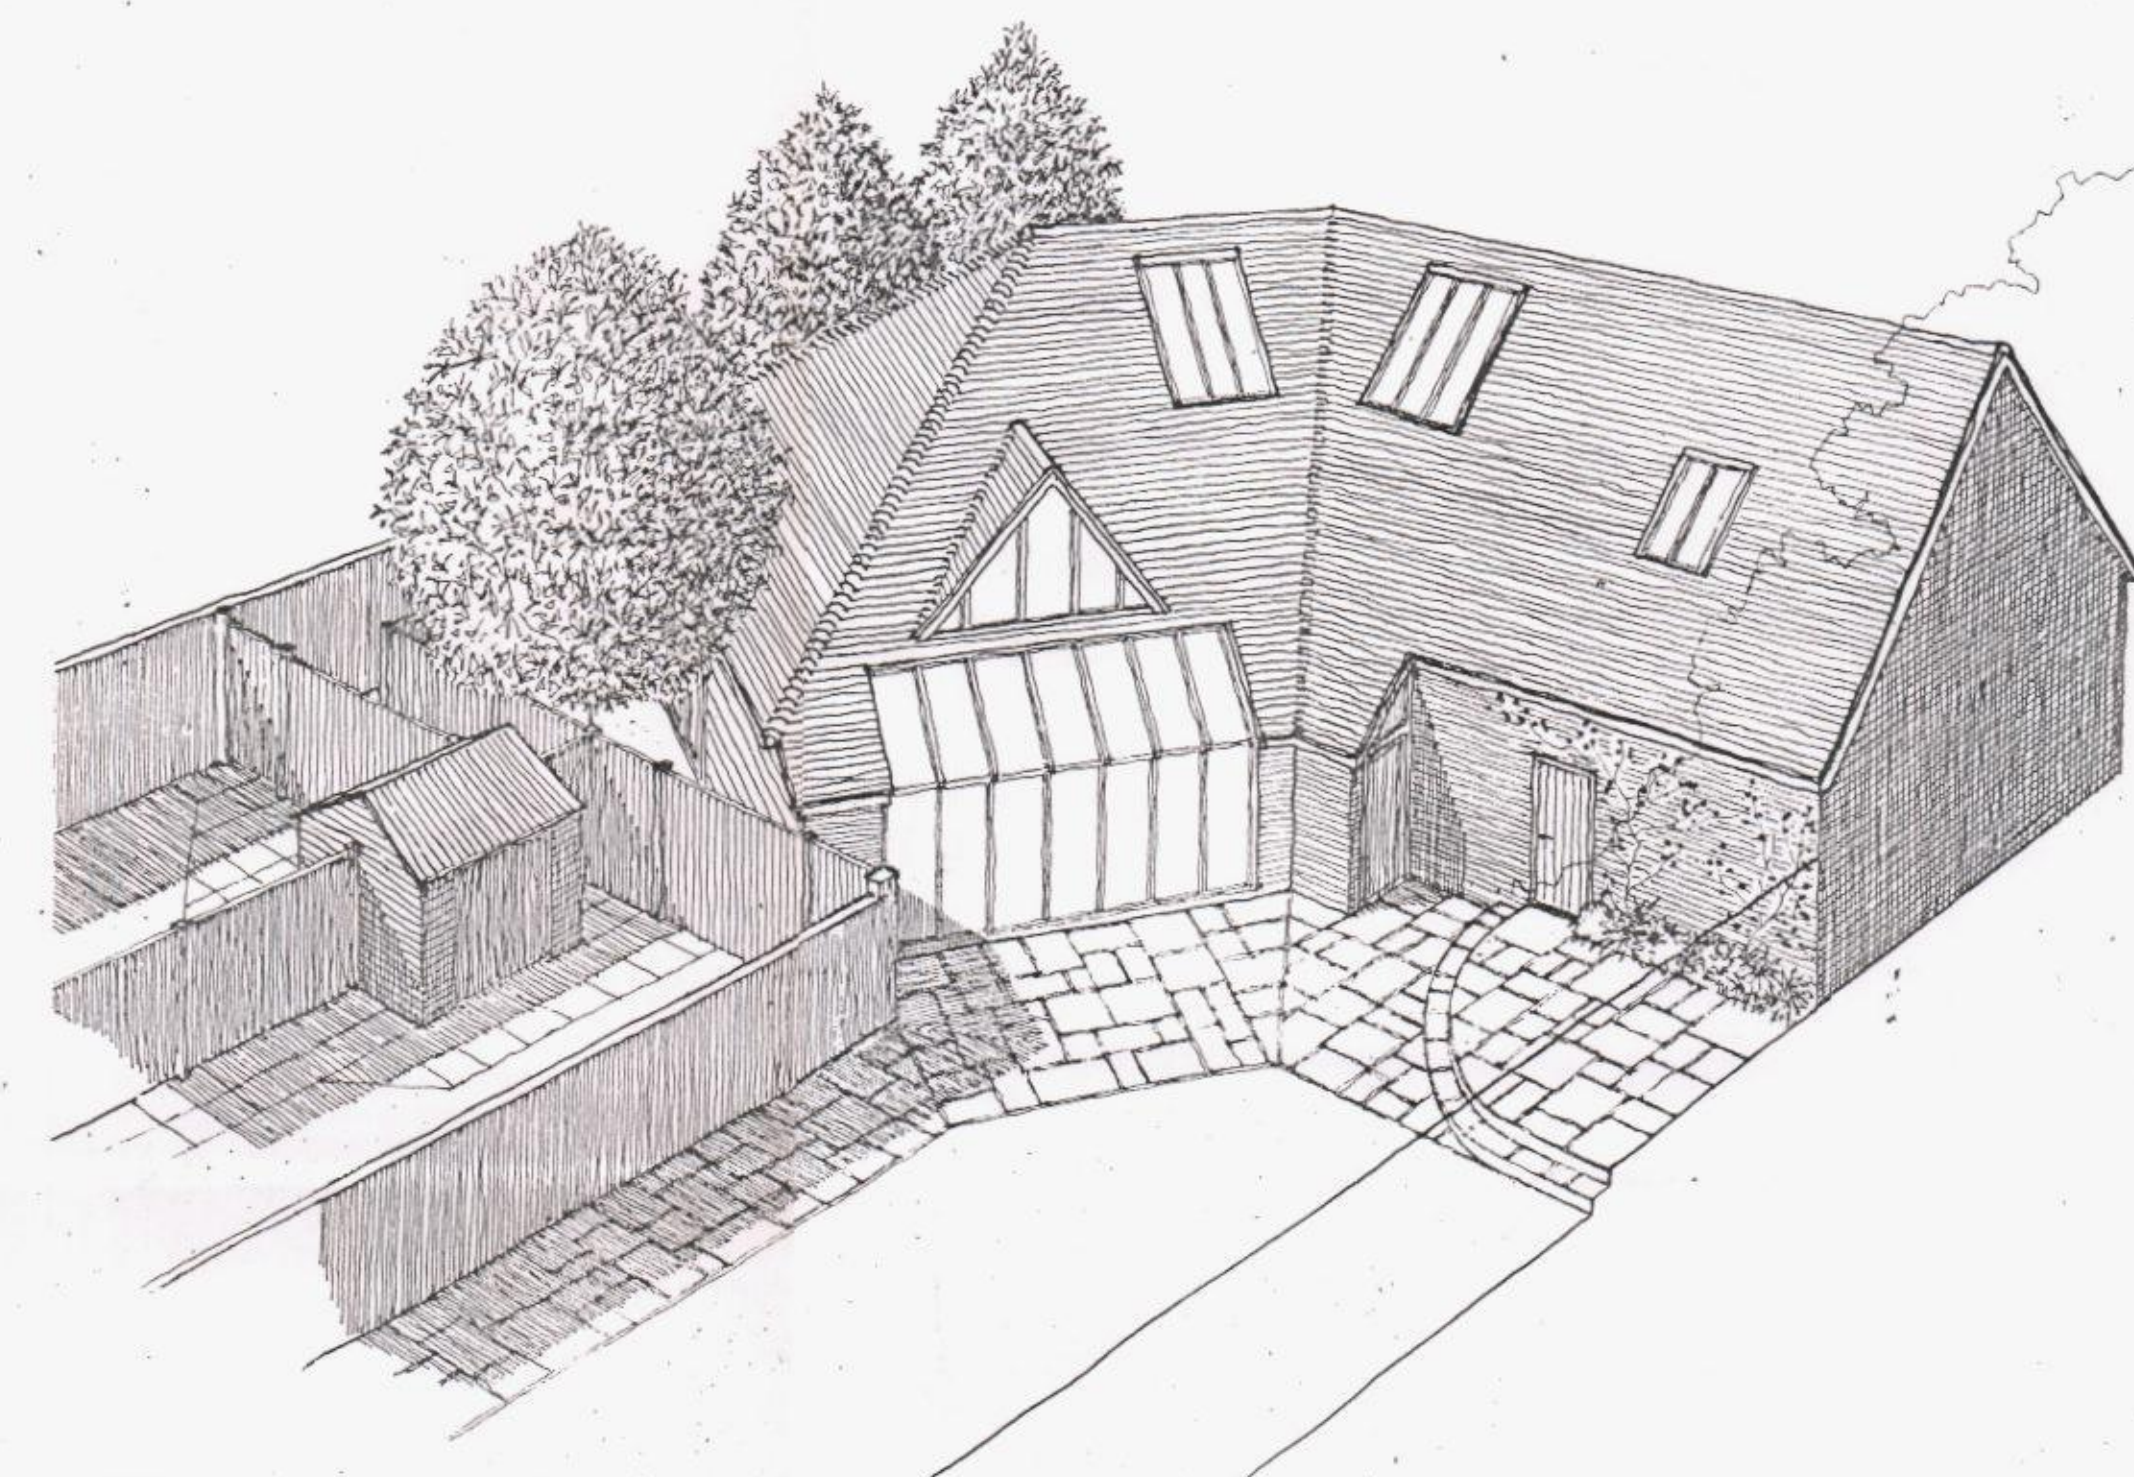

sketch aerial view from south-east



site plan 1:500

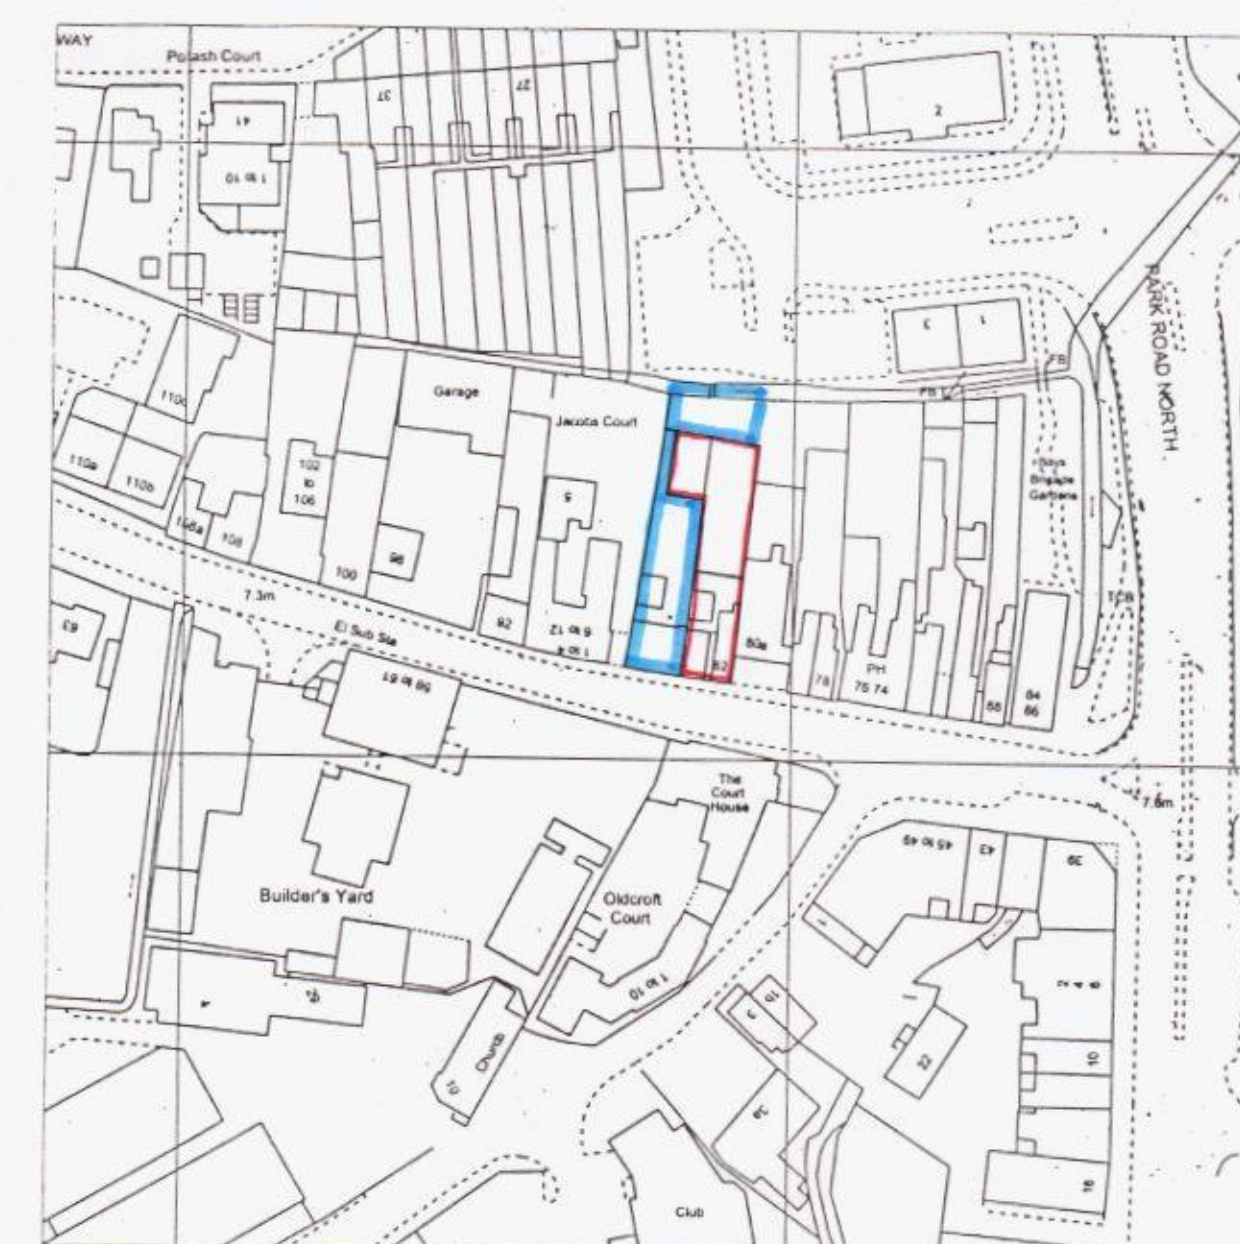

location plan 1:1250

Reproduced under OS Licence no. AR 100032321

HAVANT BOROUGH
COUNCIL
17 APR 2015
RECEIVED



Roger Hill Building Design

Job Ref: Proposed outbuilding at 82/84 West Street,
Havant, Hampshire PO9 1LN for: Mr & Mrs D. Willetts.

Plans & elevations as proposed.

Drwg no: 733.02

23/01/2015

30 Timore Gardens
Havant
GU32 2JE
Tel: 01730 300244
Fax: 01730 300233
E-mail: roger@rogerhill.co.uk