
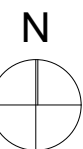


LEGEND

- 1 Existing Small trees and Shrubs (Yew and Bay)
- 2 Bonded Gravel driveway
- 3 Granite sets to boundary edge
- 4 Existing Concrete post and close boarded fence
- 5 Laurel Hedge planting
- 6 Decorative Bay Trees
- 7 Main Lawn
- 8 Raised Black Paviours
- 9 Mix of Fastuosa and Murieliae Bamboo
- 10 Granite Sets to edge planting
- 11 White Pea Shingle
- 12 Water Feature
- 13 Existing boundary re-fenced with Cream cementious boarding
- 14 Planting Bed with Herbacious garden plants and grasses
- 15 Raised Black Paviours
- 16 Grass
- 17 Ceanothus (Autmnal Blue)
- 18 Pittosporum tobira

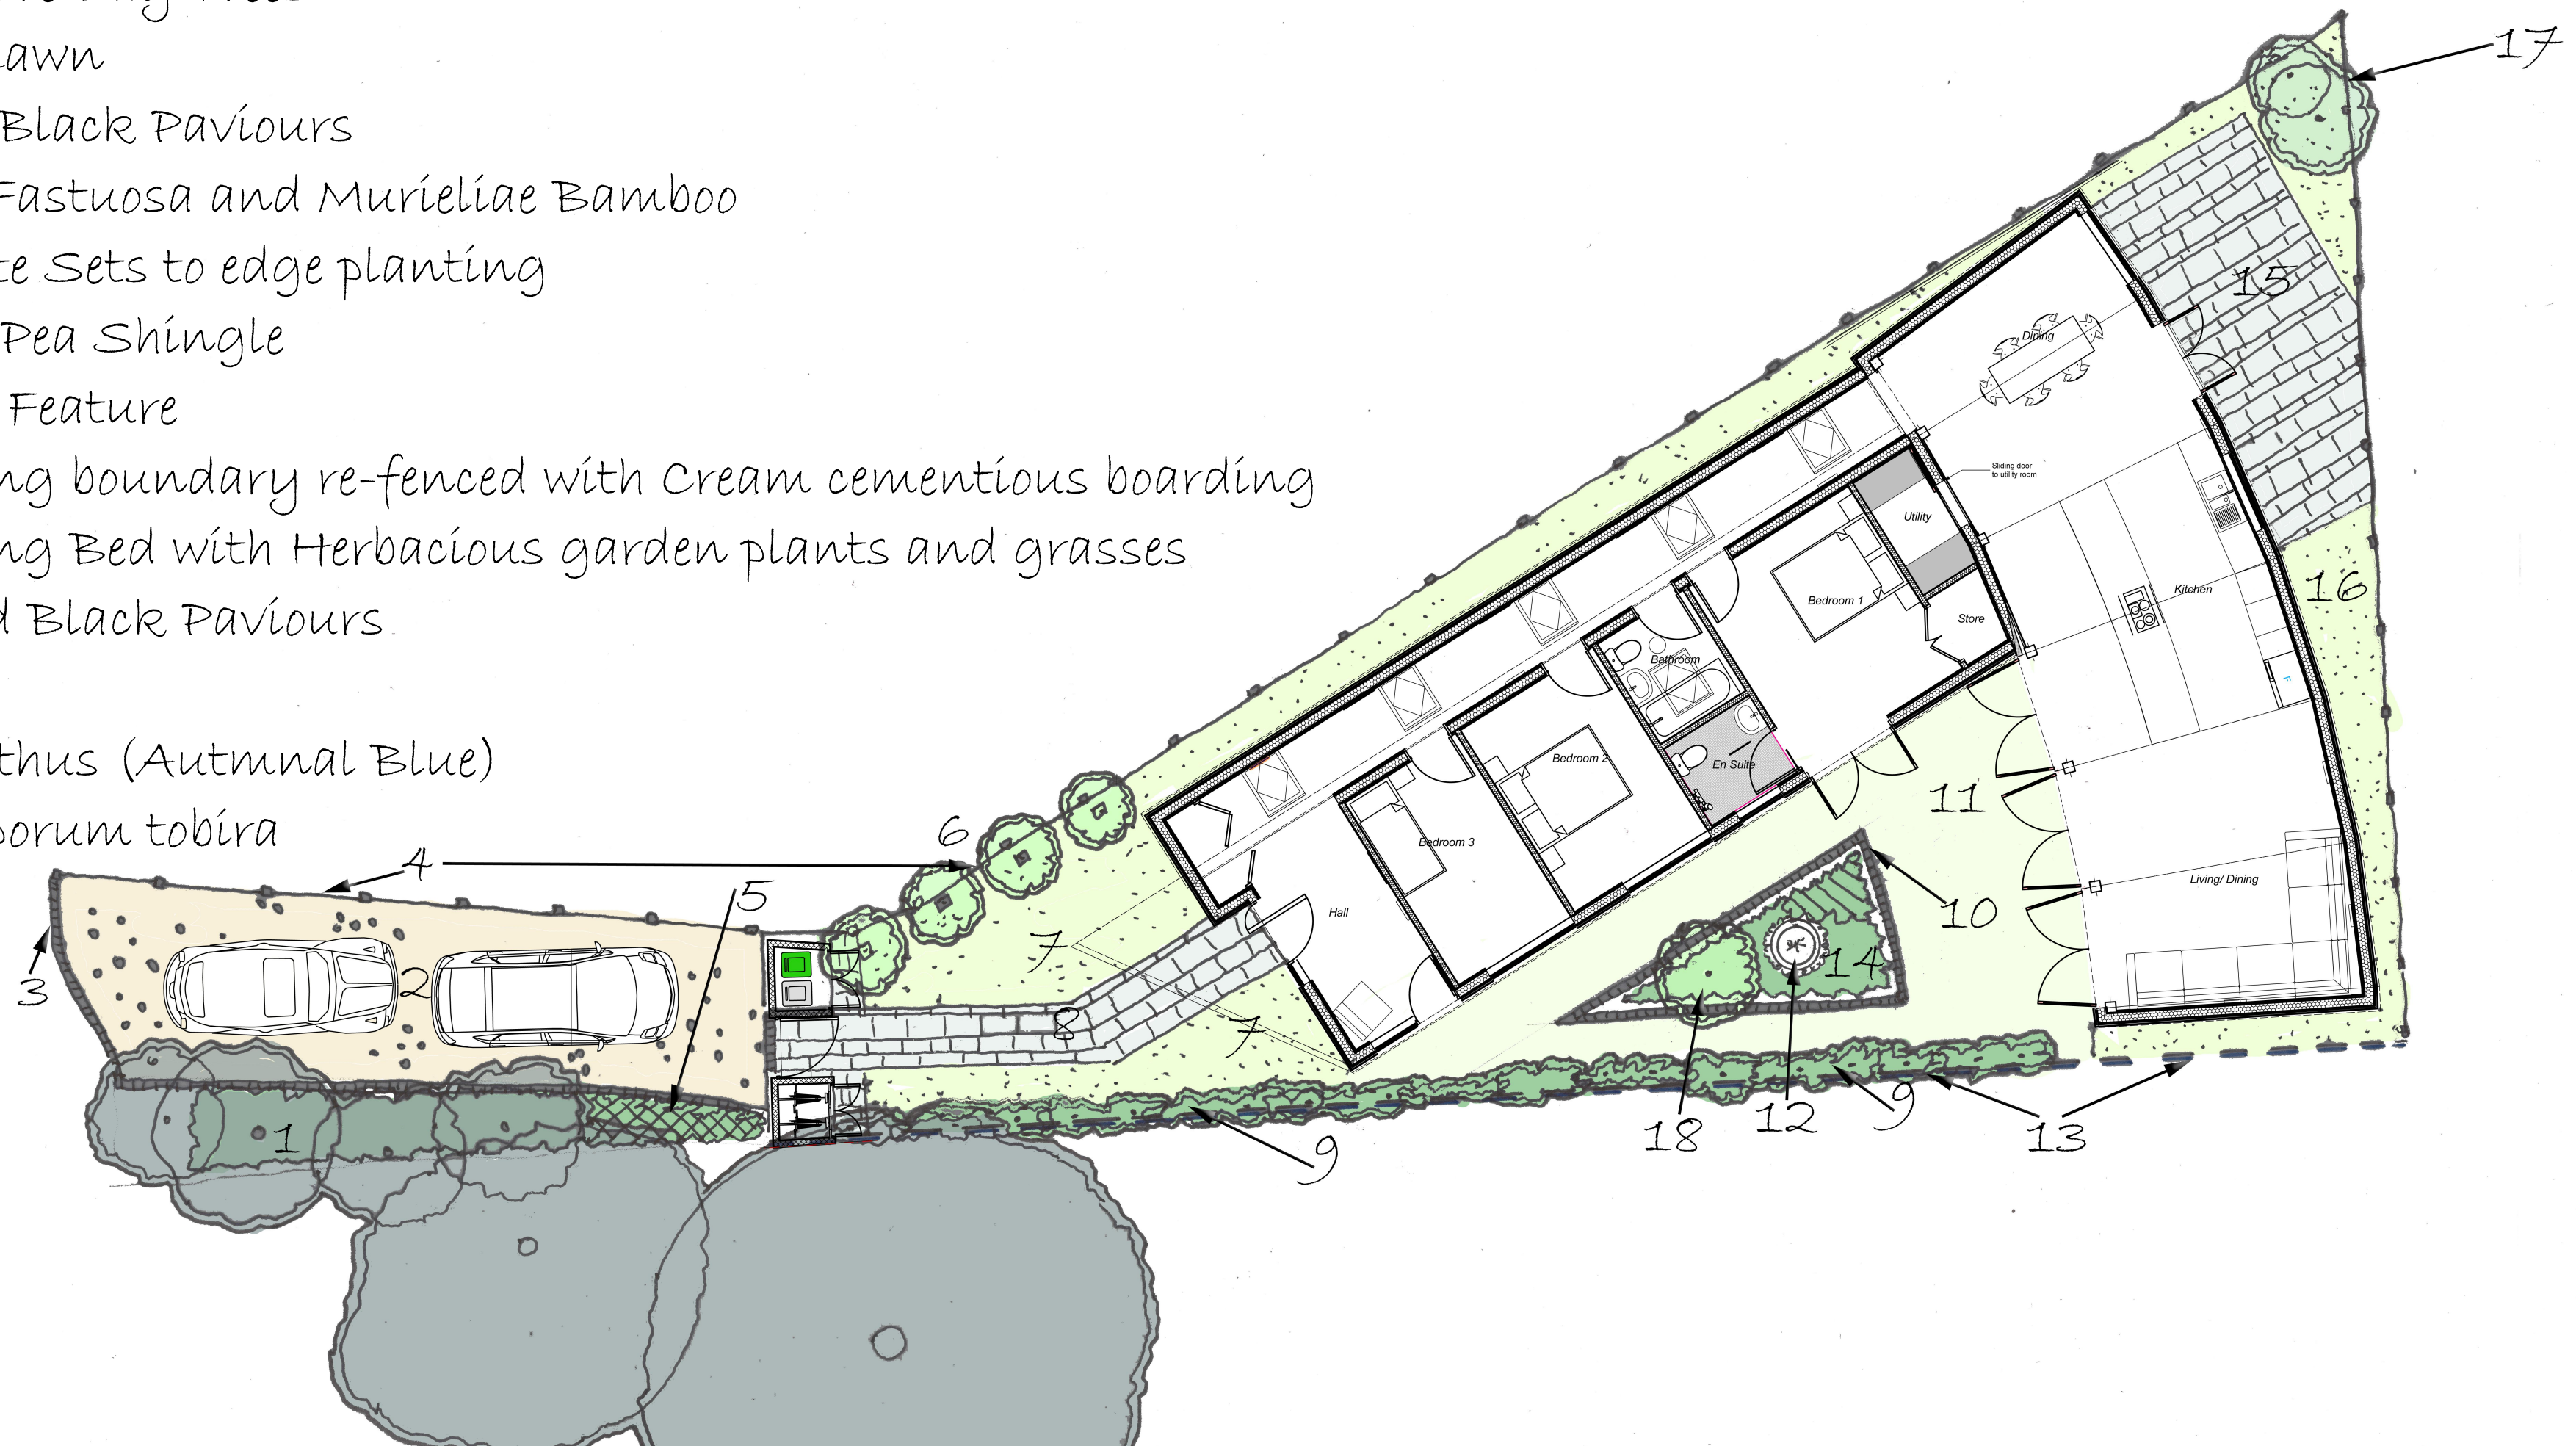

revisions & notes: B | 24.12.14 | SAB | Issued to Planning

100mm @A2

project: Mrs Wrixon
New Dwelling
Land Adjacent to 48 Station
Road Hayling Island
drawing name: Landscaping Plan
status: Planning
date: December 2014
scale: 1:100 @A2
drawn: SAB

pwparchitects
61 South Street, Havant, Hampshire PO9 1BZ
t: 023 9248 2494 f: 023 9248 1152
e: design@pwp-architects.com w: www.pwp-architects.com
Project No. **4443** drawing No. **1202** rev **B**

Note: All dimensions to be checked on site by the contractor before fabrication and erection. Figured dimensions to be taken in preference to scaled dimensions. This drawing is the copyright of the architects and must not be reproduced or used without their express consent, except for the purposes of a planning application. Electronic issue of this drawing to be confirmed by paper hard copy only.