


-  BS category B Trees of moderate quality
-  BS category C Trees of low quality
-  BS category U Trees unsuitable for retention
-  Estimated tree positions and crown spreads not included on original land survey
-  Construction exclusion zone (CEZ) to be protected by fencing and/or ground protection
-  Approximate area subject to previous planning submission (See tree report 12080-AIA-DC)



P3: The entrance to Redlands Lane from Long Copse Lane.

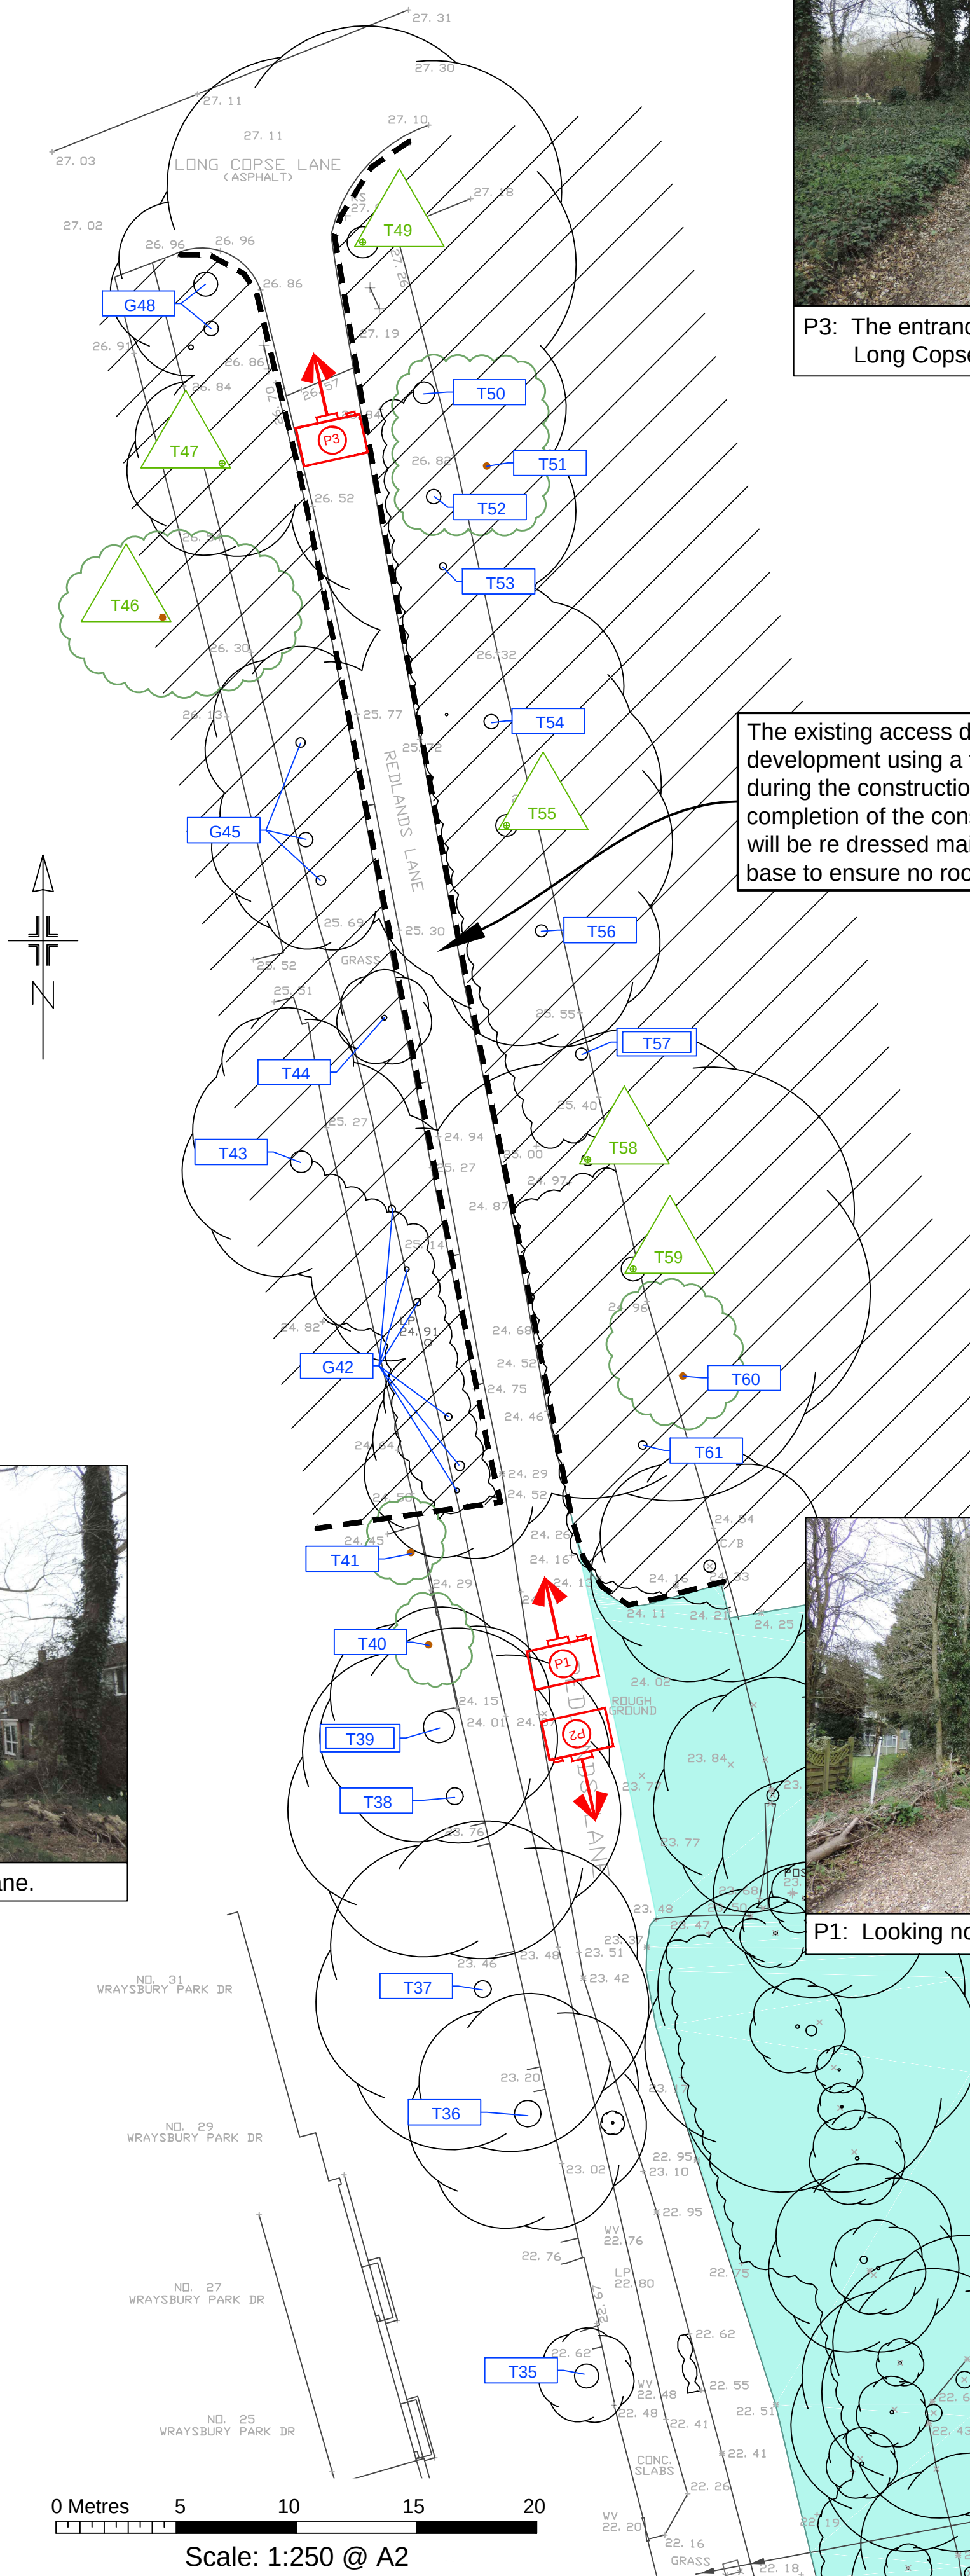

The existing access drive will be utilised for the development using a temporary wearing course during the construction phase. Following completion of the construction the access drive will be re dressed maintaining the existing sub base to ensure no roots are affected.



P2: Looking south down Redlands Lane.



P1: Looking north along Redlands Lane.

Tree protection plan

Location of trees, categorisation & protection/management proposals at Redlands Lane, Westbourne

Permission is granted to scale from this drawing for Local Authority Planning Approval purposes relating to tree protection measures only. Where applicable this drawing is to be read in conjunction with the arboricultural report. This drawing is the copyright of Barrell Tree Consultancy 2014. ©

This drawing to be reproduced in colour only.

Barrell Plan Ref: 12080-BT3

Provided Plan Refs: 02313_TOPO

barrell
TREE CONSULTANCY

Field House, Fordingbridge Business Park,
Ashford Road, Fordingbridge SP6 1BY
Tel: 01425 651470 Fax: 01425 653449
www.barrelltreecare.co.uk