


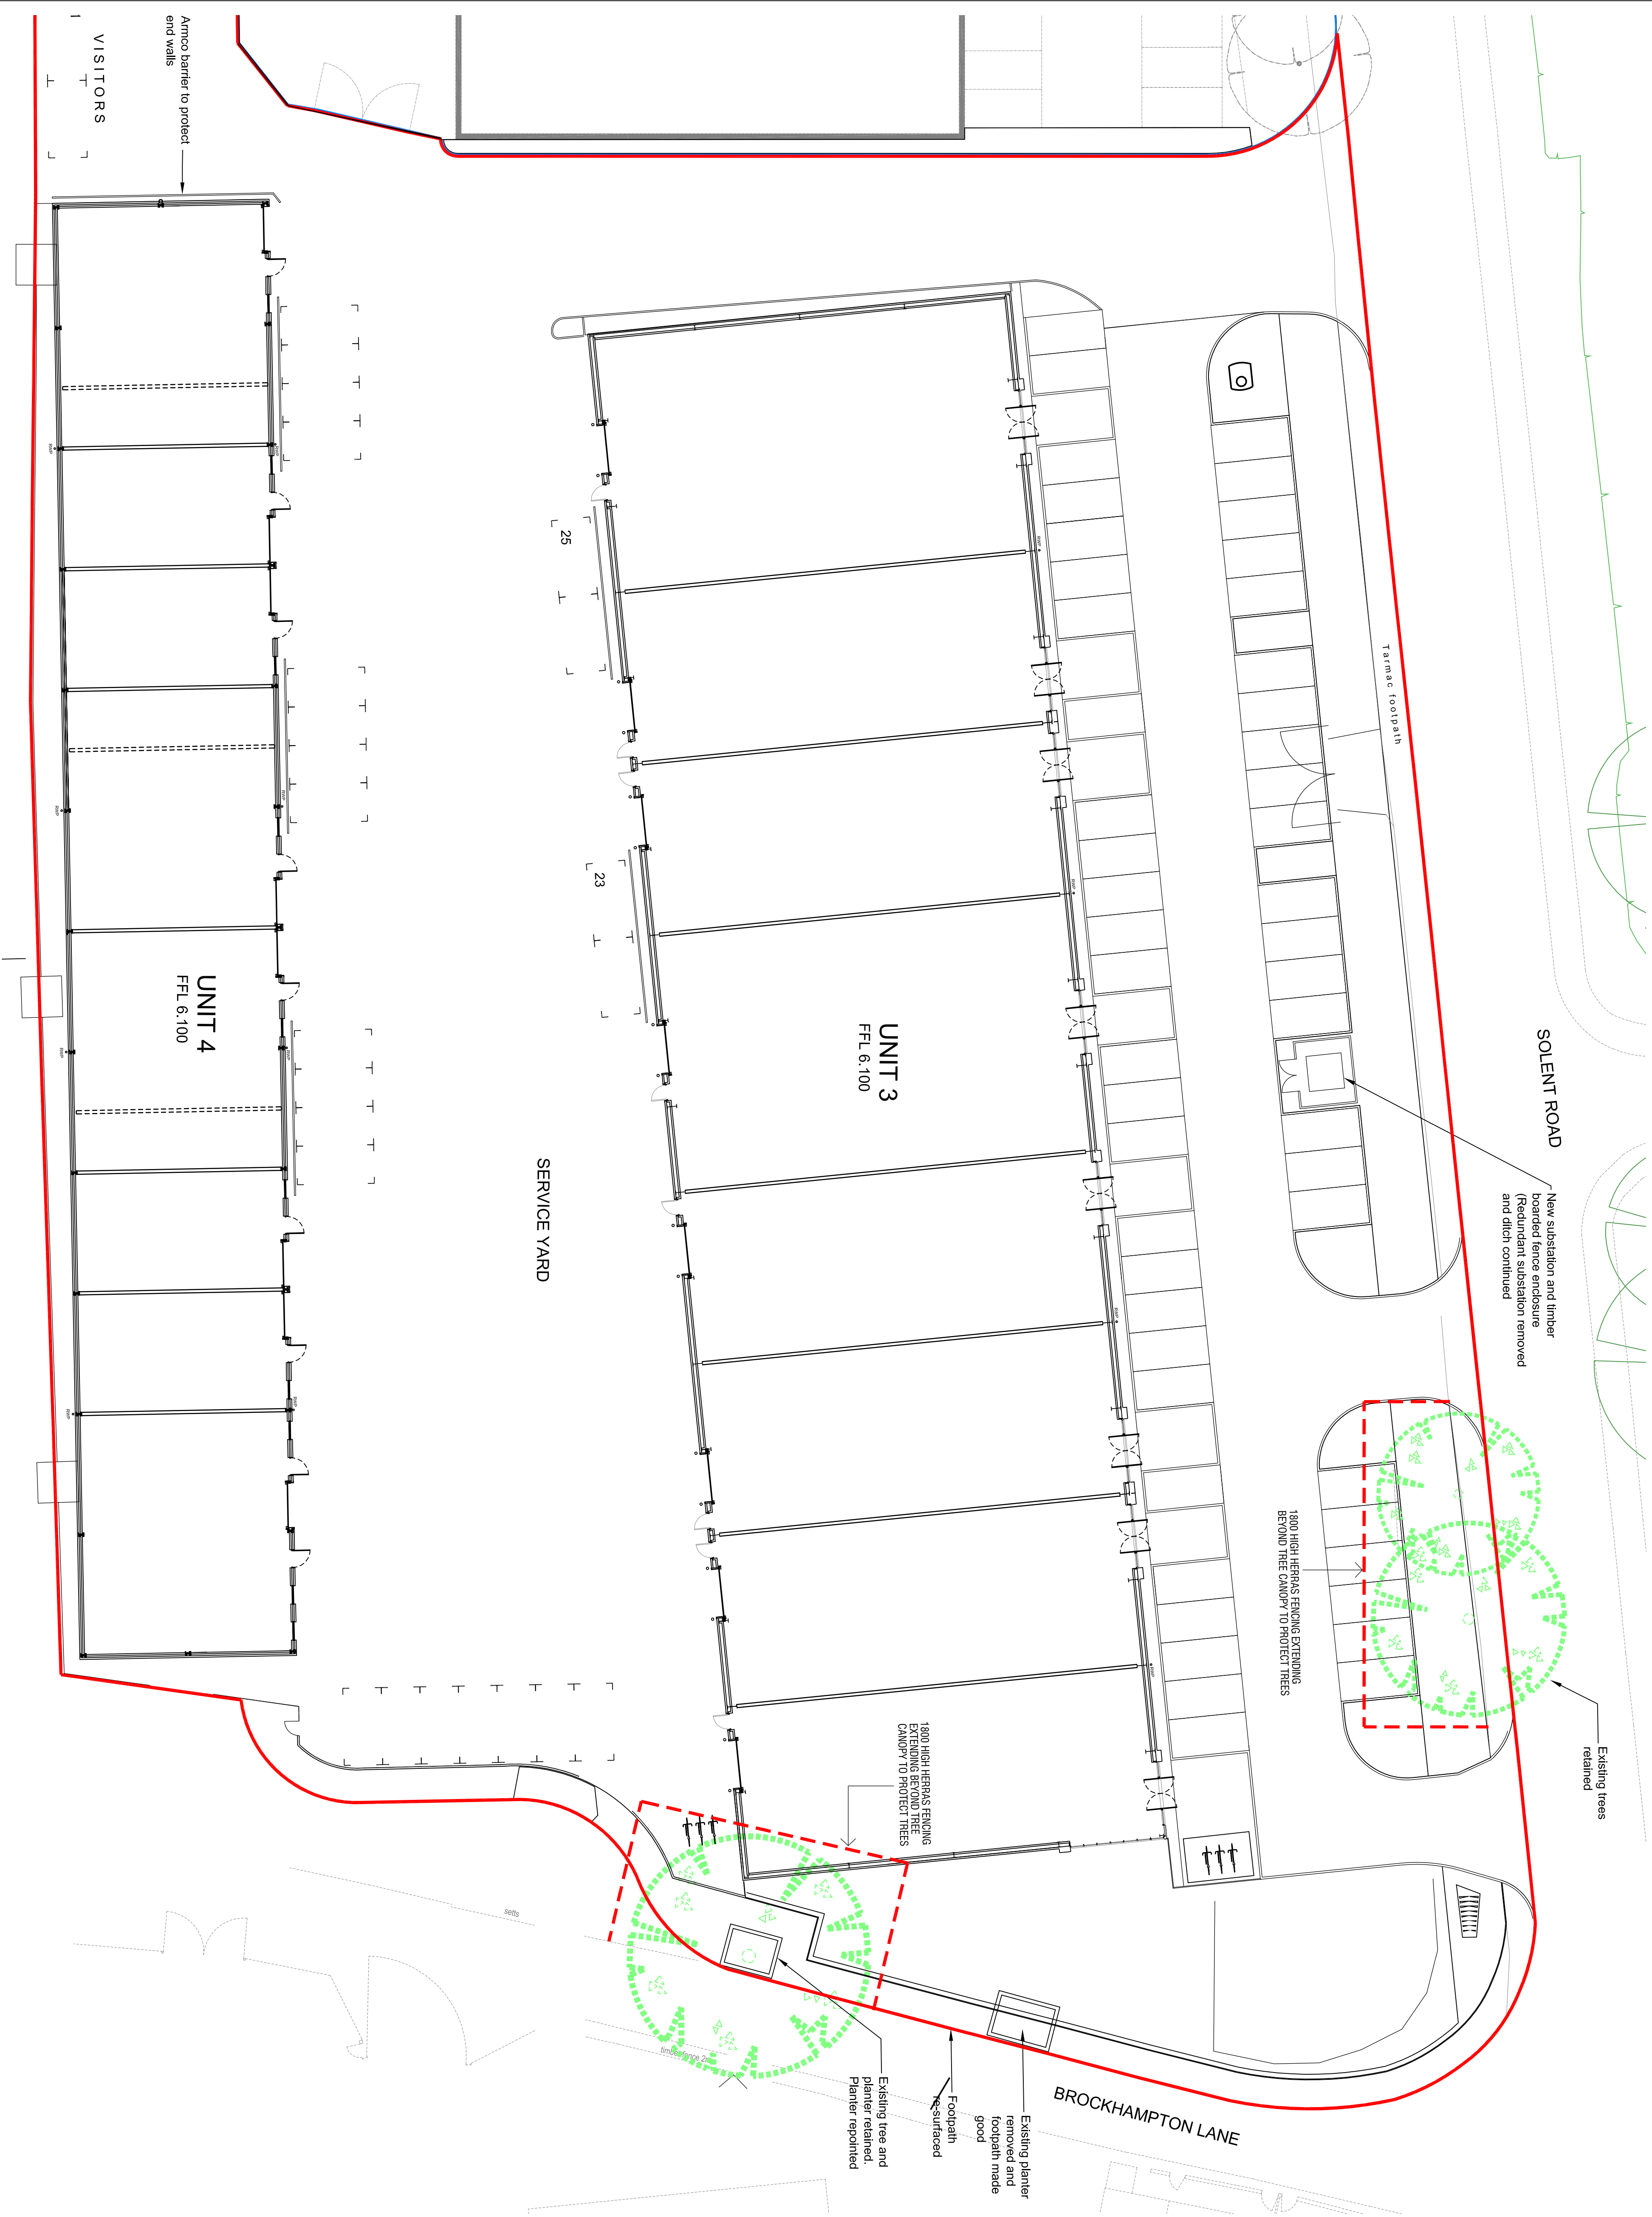

REV	DESCRIPTION	DATE
	REVISION	

Phase 2 Solent Trade Park Solent Road Havant	PROPOSED TREE PROTECTION	
--	-----------------------------	--

job no.	drawing no.	rev.
146-300	106	-
scale	1:200 @ A1	120mm CB 14.11.13

**Hargreaves**

Ruslington House, Worthing Road, Ruslington, West Sussex, BN16 3PS
Tel No: (01903) 777777 Fax No: (01903) 777700