


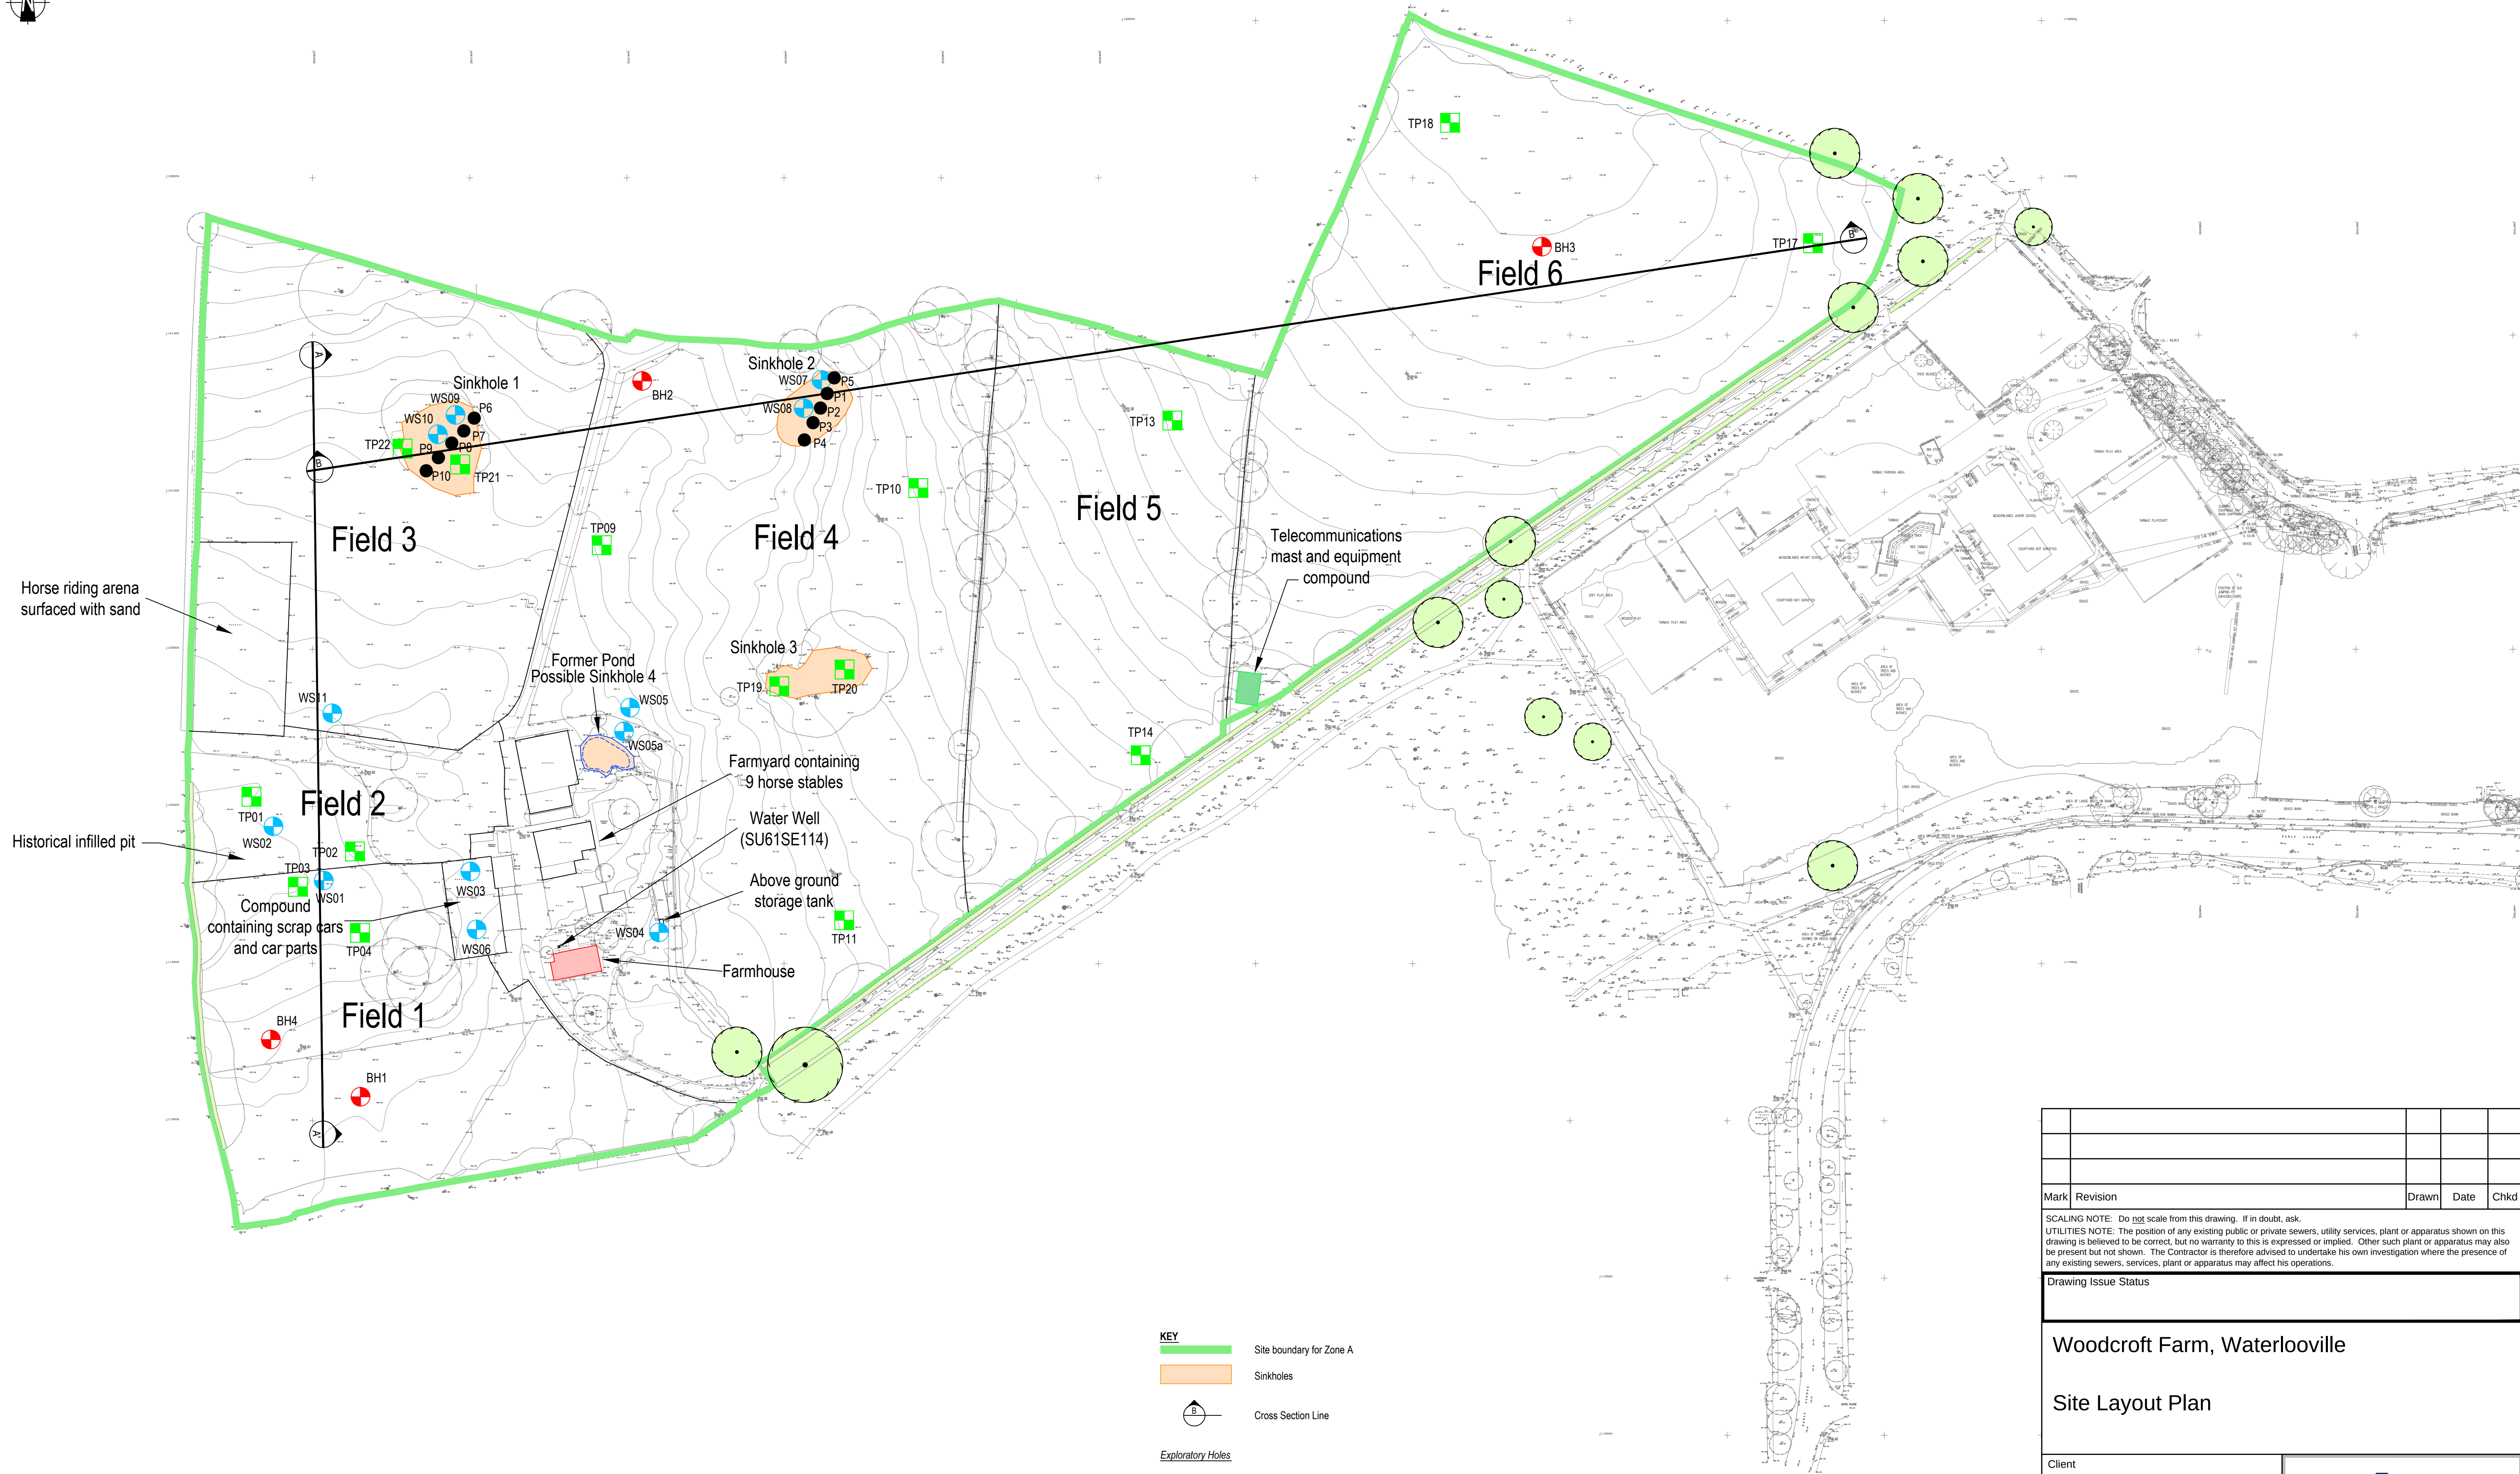

- KEY**
- Site boundary for Zone A
  - Sinkholes
  - Cross Section Line
- Exploratory Holes**
- Cable Percussion Boreholes
  - Trial Pits
  - Window Sample
  - Dynamic Probe

| Mark | Revision | Drawn | Date | Chkd |
|------|----------|-------|------|------|
|      |          |       |      |      |
|      |          |       |      |      |
|      |          |       |      |      |

SCALING NOTE: Do not scale from this drawing. If in doubt, ask.  
UTILITIES NOTE: The position of any existing public or private sewers, utility services, plant or apparatus shown on this drawing is believed to be correct, but no warranty to this is expressed or implied. Other such plant or apparatus may also be present but not shown. The Contractor is therefore advised to undertake his own investigation where the presence of any existing sewers, services, plant or apparatus may affect his operations.

Drawing Issue Status

Woodcroft Farm, Waterlooville

Site Layout Plan

|                   |            |            |     |   |   |
|-------------------|------------|------------|-----|---|---|
| Client            |            | grainger   |     | pba<br>peterbrett   |   |
| Date of 1st Issue | 28.10.2011 | Drawn by   | DJM | Offices throughout the UK, Ireland, continental Europe, Africa, Asia and Australia<br><b>www.pba.co.uk</b><br>© Peter Brett Associates LLP<br>READING<br>Tel: 0118 950 0761 Fax: 0118 959 7498 |   |
| A1 Scale          | 1:1000     | Checked by | AZ  |   |   |
| Drawing Number    | Figure 2   |            |     | Revision   | - |