


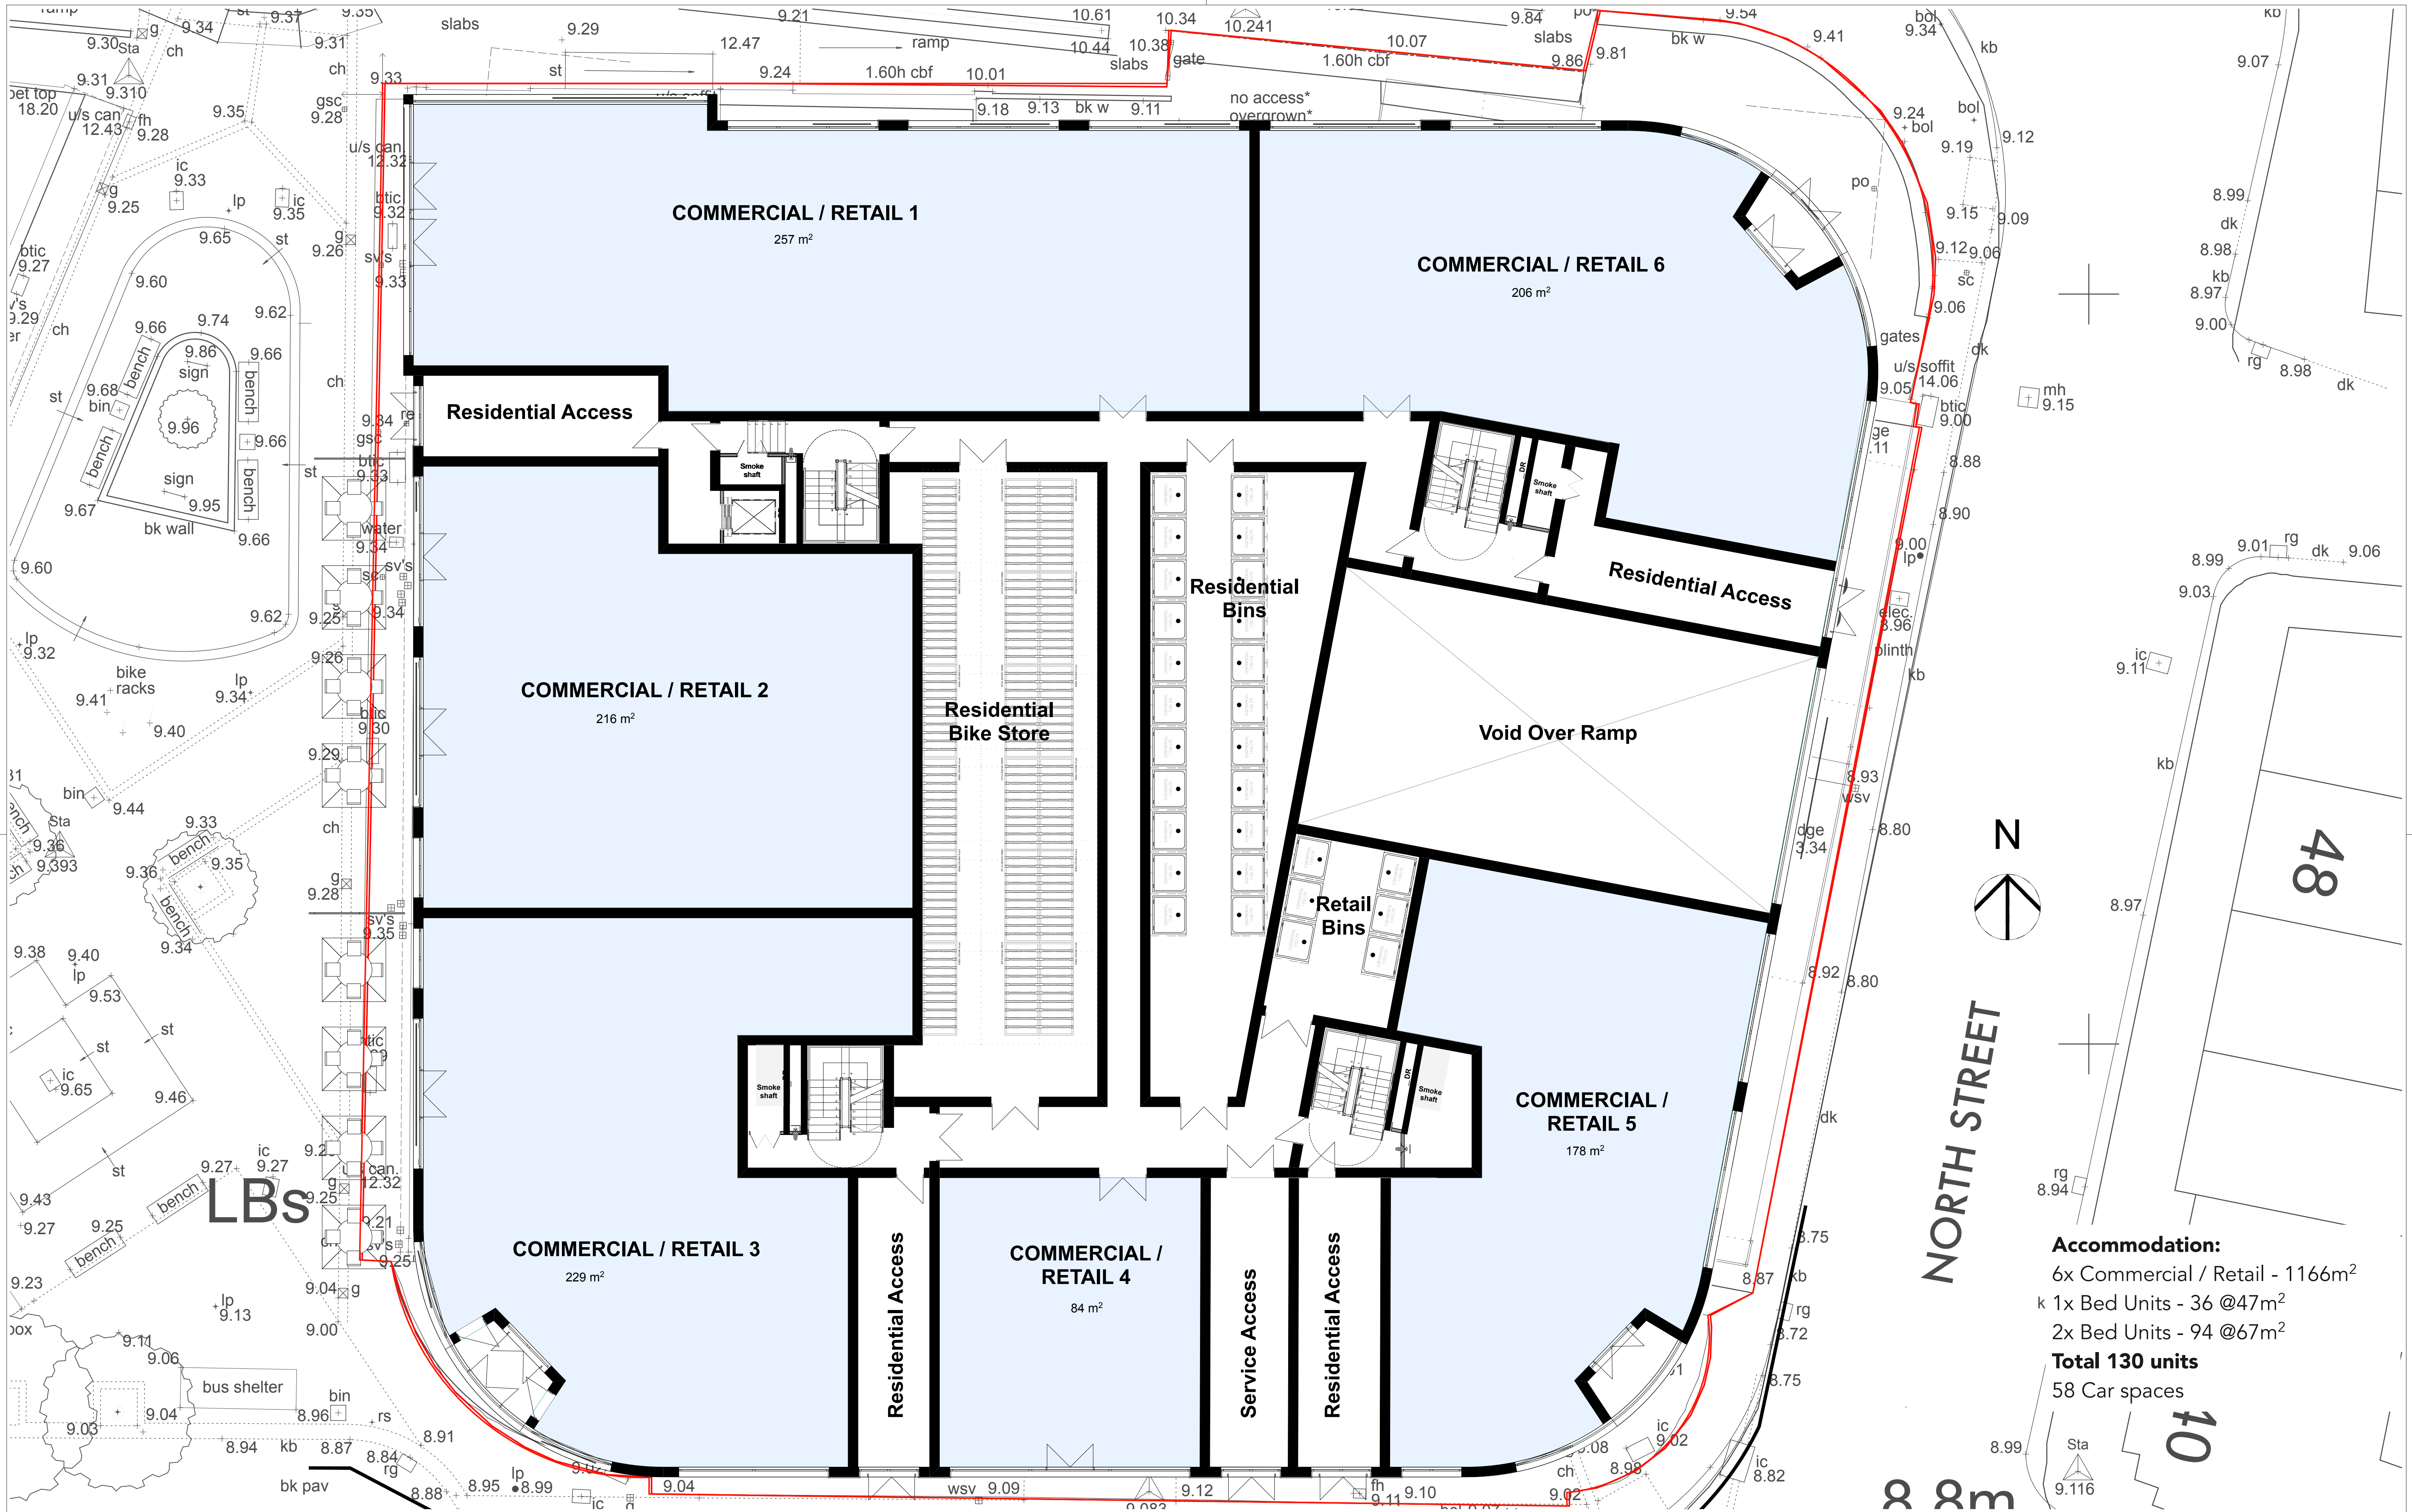

Accommodation:
6x Commercial / Retail - 1166m²
k 1x Bed Units - 36 @47m²
2x Bed Units - 94 @67m²
Total 130 units
58 Car spaces

Rev	Date	Description	By	PM

NOTES:

PLANNING

**HAMPSHIRE
& REGIONAL**
PROPERTY GROUP

Scale @ A1: 1:100
Date: November 2014

**Market Parade - Havant
Development Proposals
Commercial / Retail - Ground Level**

Drawing No: 13.077.101

HGP
ARCHITECTS
FURZELL FARM, WICKHAM ROAD
FARHAM, HAMPSHIRE, PO16 1JH
T: 01329 283 225
F: 01329 237 004
E: EMAIL@HGP-ARCHITECTS.CO.UK
W: WWW.HGP-ARCHITECTS.CO.UK



HGP Architects Ltd.
Copyright Reserved.
Check dims. on site.