

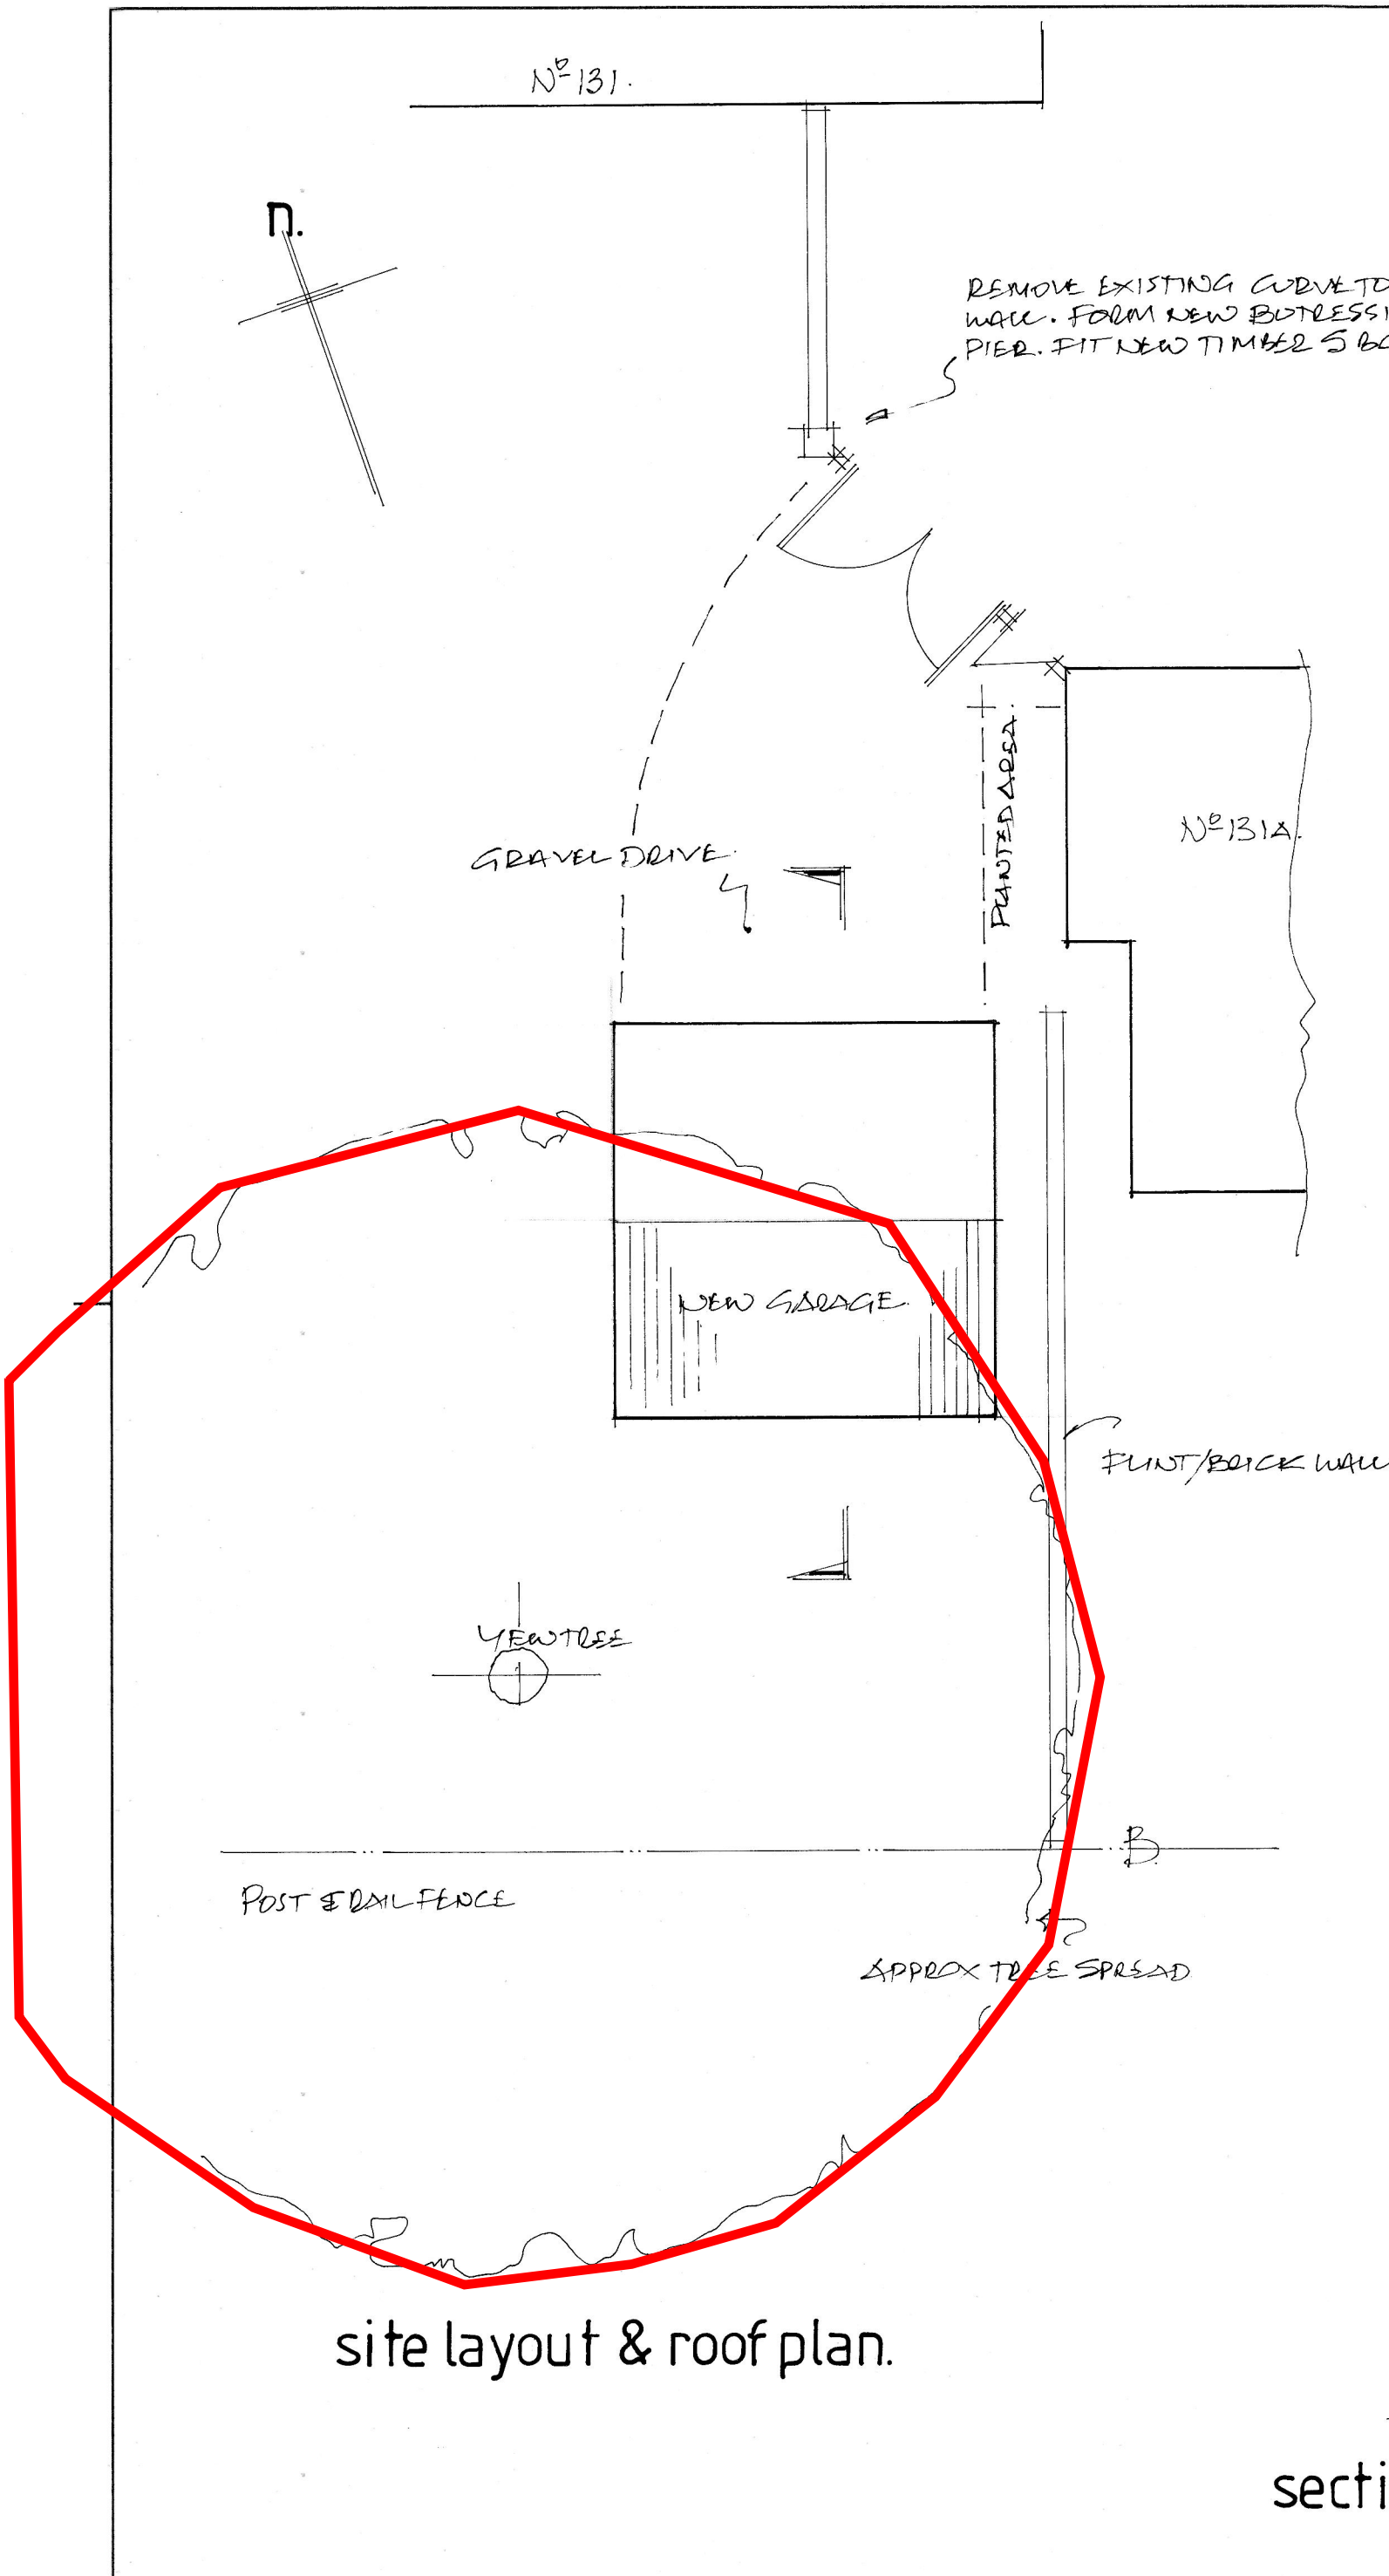
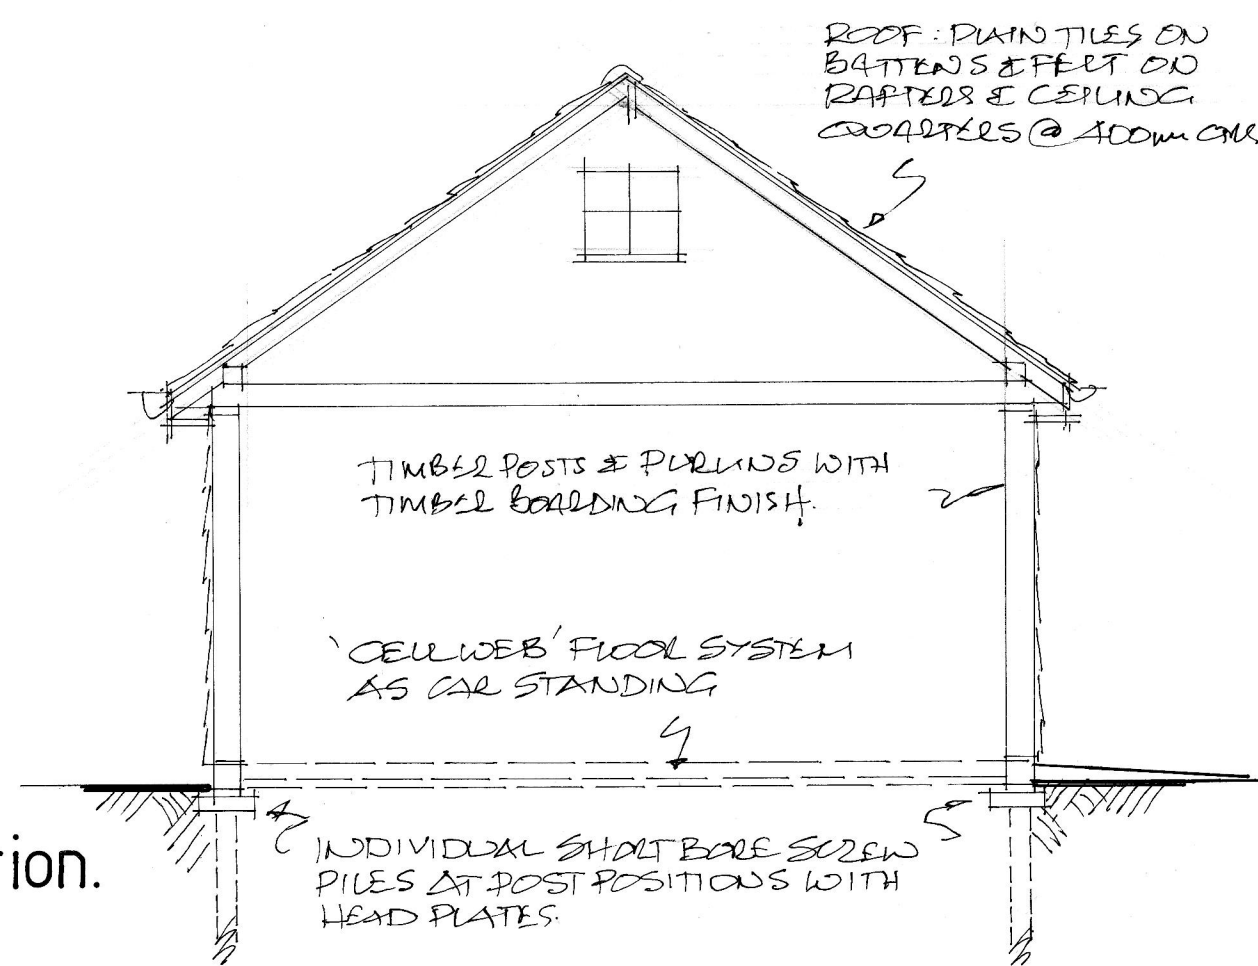
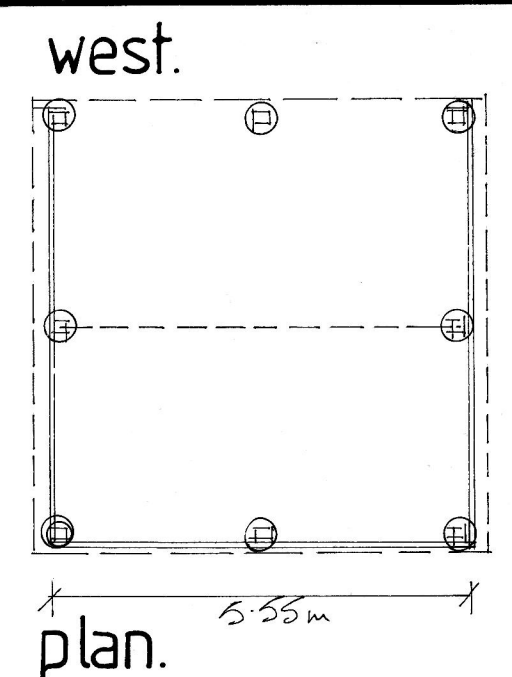
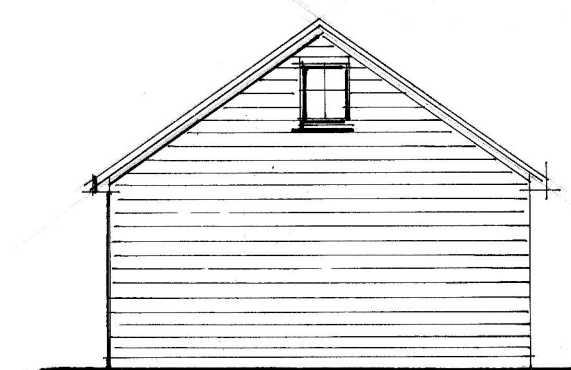
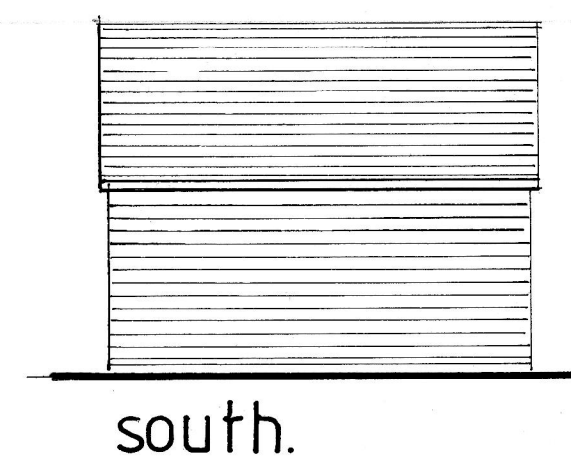


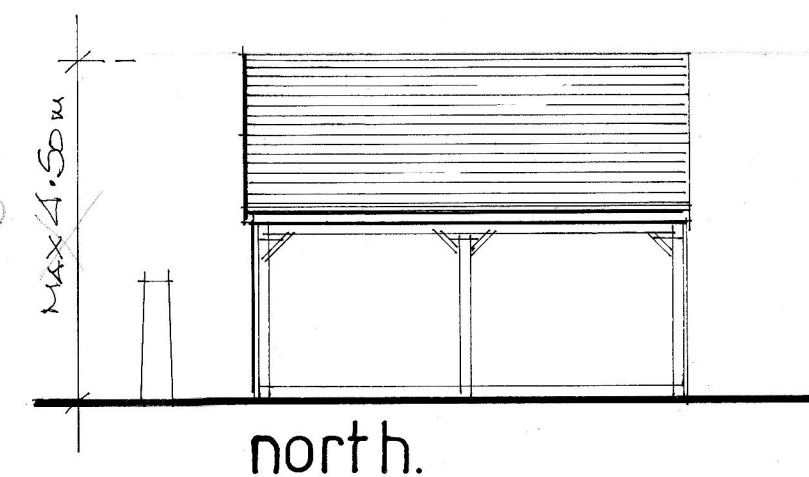

APPENDIX 2 - ROOT PROTECTION AREA PLAN

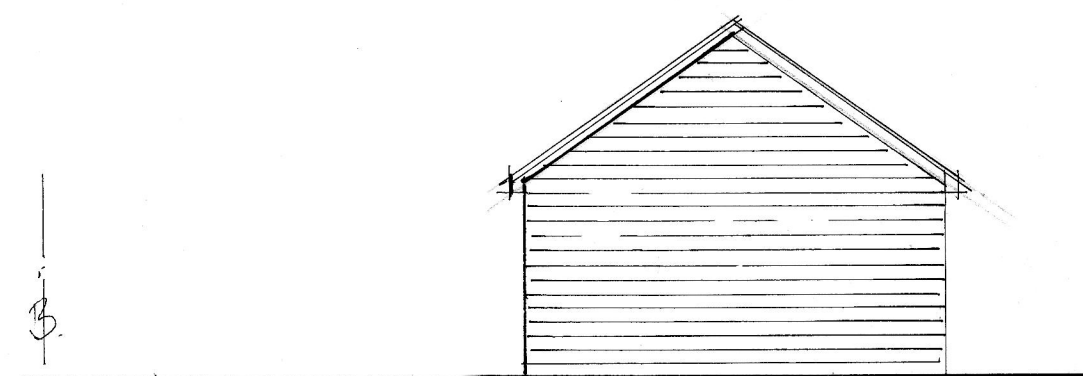

★ C. DEC 14	REDRAWN
Date	Revision
© copyright	
THORNS-YOUNG ARCHITECTURAL	
THORNS-YOUNG LTD CHARTERED BUILDING CONSULTANTS 232 London Road, North End, Portsmouth PO2 9JQ Tel: (023) 9267 2883 Fax: (023) 9266 3457 Website: www.thornsyoun.co.uk	
Client	
MR & MRS A. BIRD.	
Job Title	
131 HAVANT ROAD HAYLING ISLAND.	
Drawing Title	
PROPOSED NEW DOUBLE GARAGE.	
Scale	
1:100 & 1:50 AT A2.	
Date DEC 14.	Drawn by BT
Drg. No.	Rev.
7175-14	C.