



PHYSICAL SCALE IN METERS @ 1:100

NOTES:
This drawing has been produced solely for PLANNING/DESIGN.
Do not Scale from this Drawing except for planning purposes.
Any drainage shown is presumed and to be checked on site
before commencement of works. Internal rooms apart from
Utility/Store and Garage are not measured and information has
been taken from record drawings.

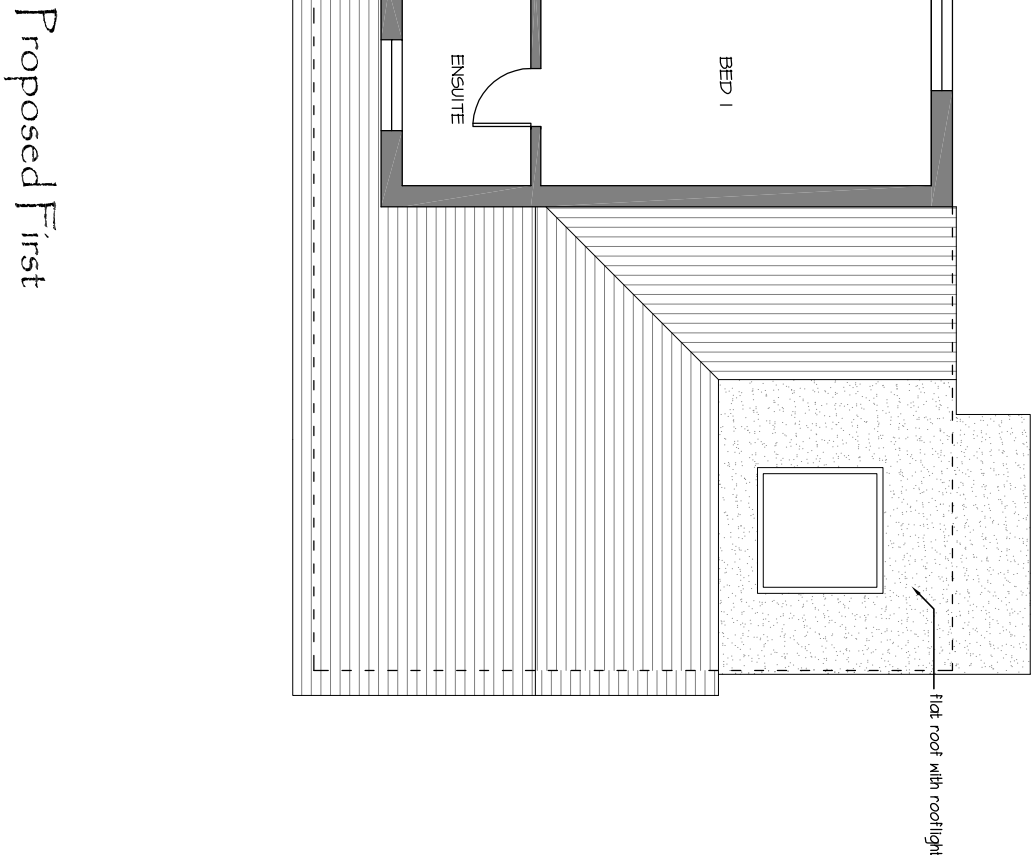

A: 05.10.2015 - window to utility/ rooflight removed to front

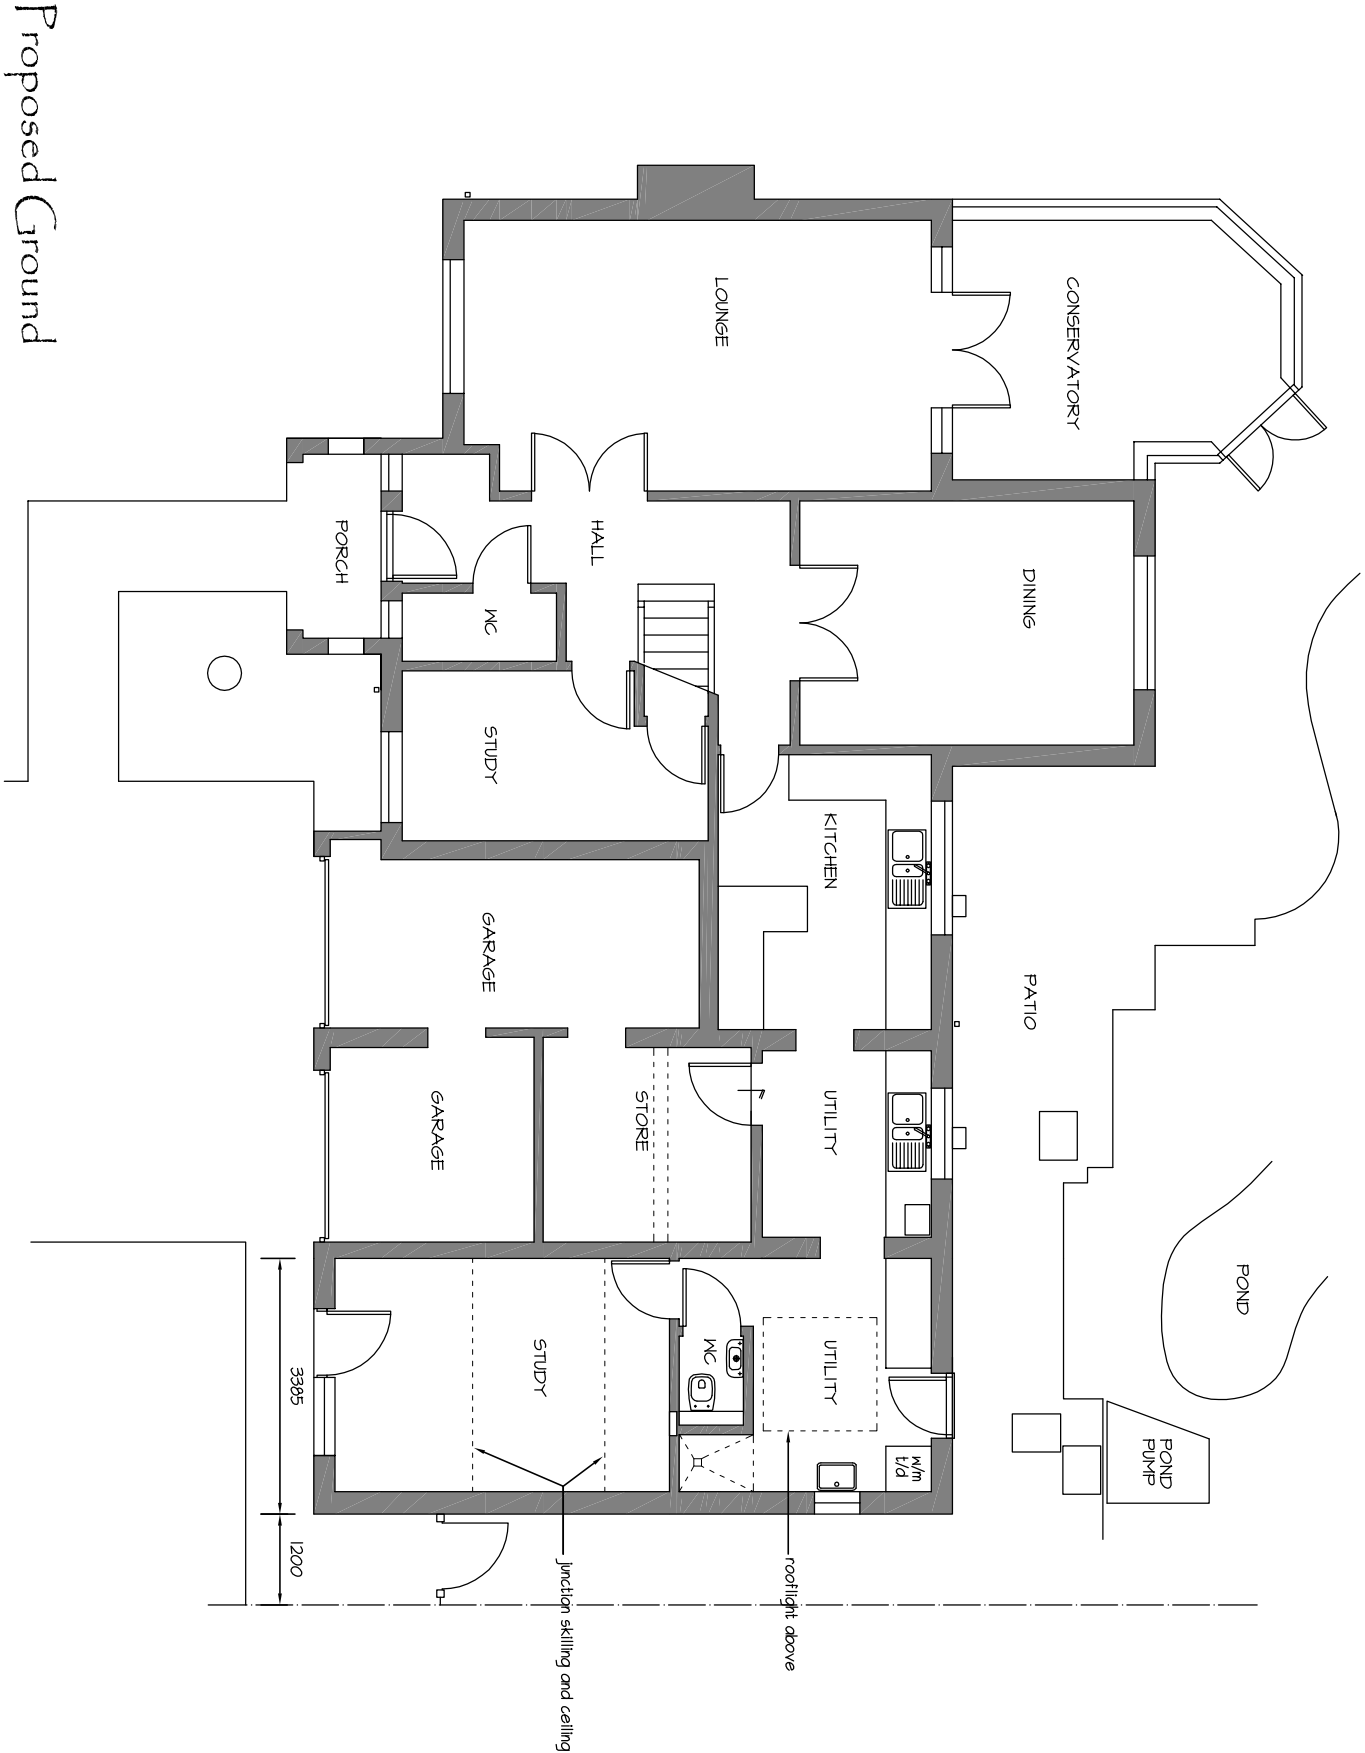