


NOTE:

The contractor is to check and verify all building and site dimensions, levels and sewer inlets at connection points before work starts. This drawing must be read with and checked against any structural or other specialist drawings provided.

The Contractor is to comply in all respects with the current Building Regulations whether or not specifically stated on these drawings. This drawing is not intended to show details of foundation or ground conditions. Each area of ground relied upon to support the structure depicted must be investigated by the Contractor and suitable methods of foundation be provided.

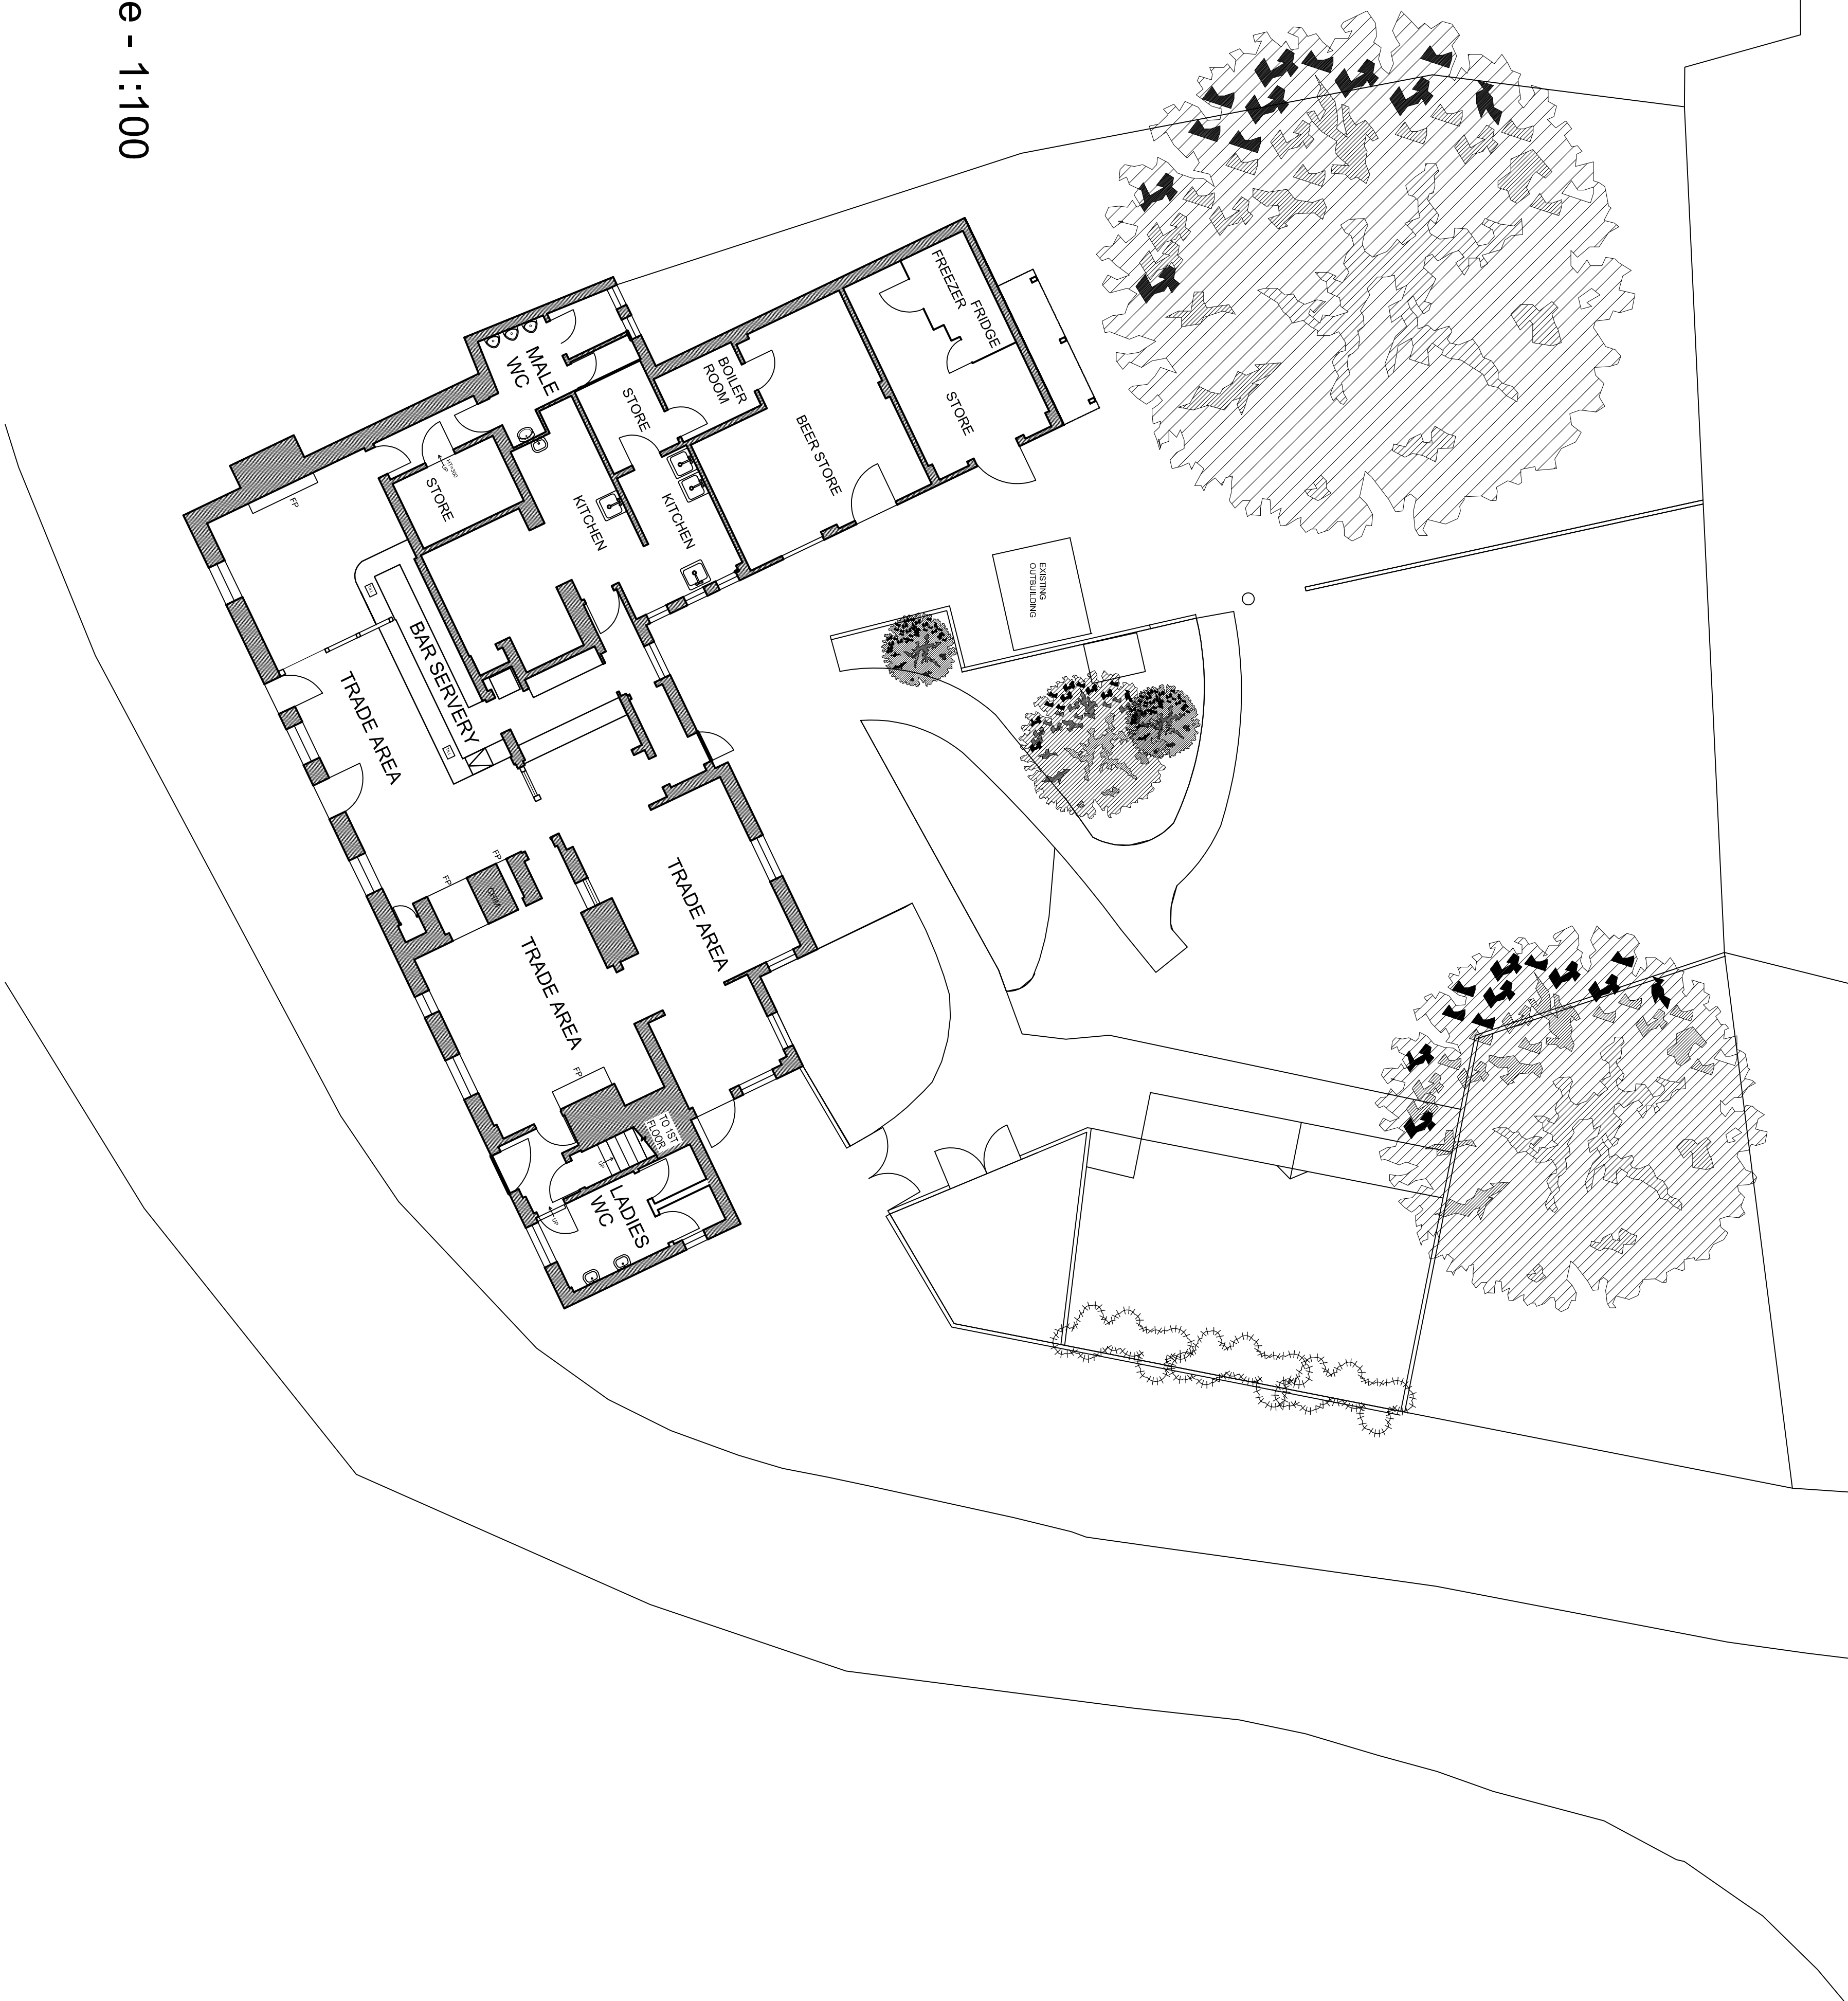

Existing Garden Plan Scale - 1:100

SCALE - 1:100

Rev.			
By			
Date			

 ARCHITECT AND DESIGN TEAM LTD 120 Main Road, Birmingham, Bham, B14 4AG Email: j.office@johnjones-architect.co.uk Tel: 0121 617 1175	
Brand GREENE KING OLD ENGLISH INNS	
Site	
Title	
THE ROYAL OAK LANGSTONE	
EXISTING GARDEN PLAN	
Project Manager/ Checked	Drawn By RR
Acct./Date HADT	Scale 1:100@A1
Drawing Number 14:126/04	Date DEC '14
	Rev.