
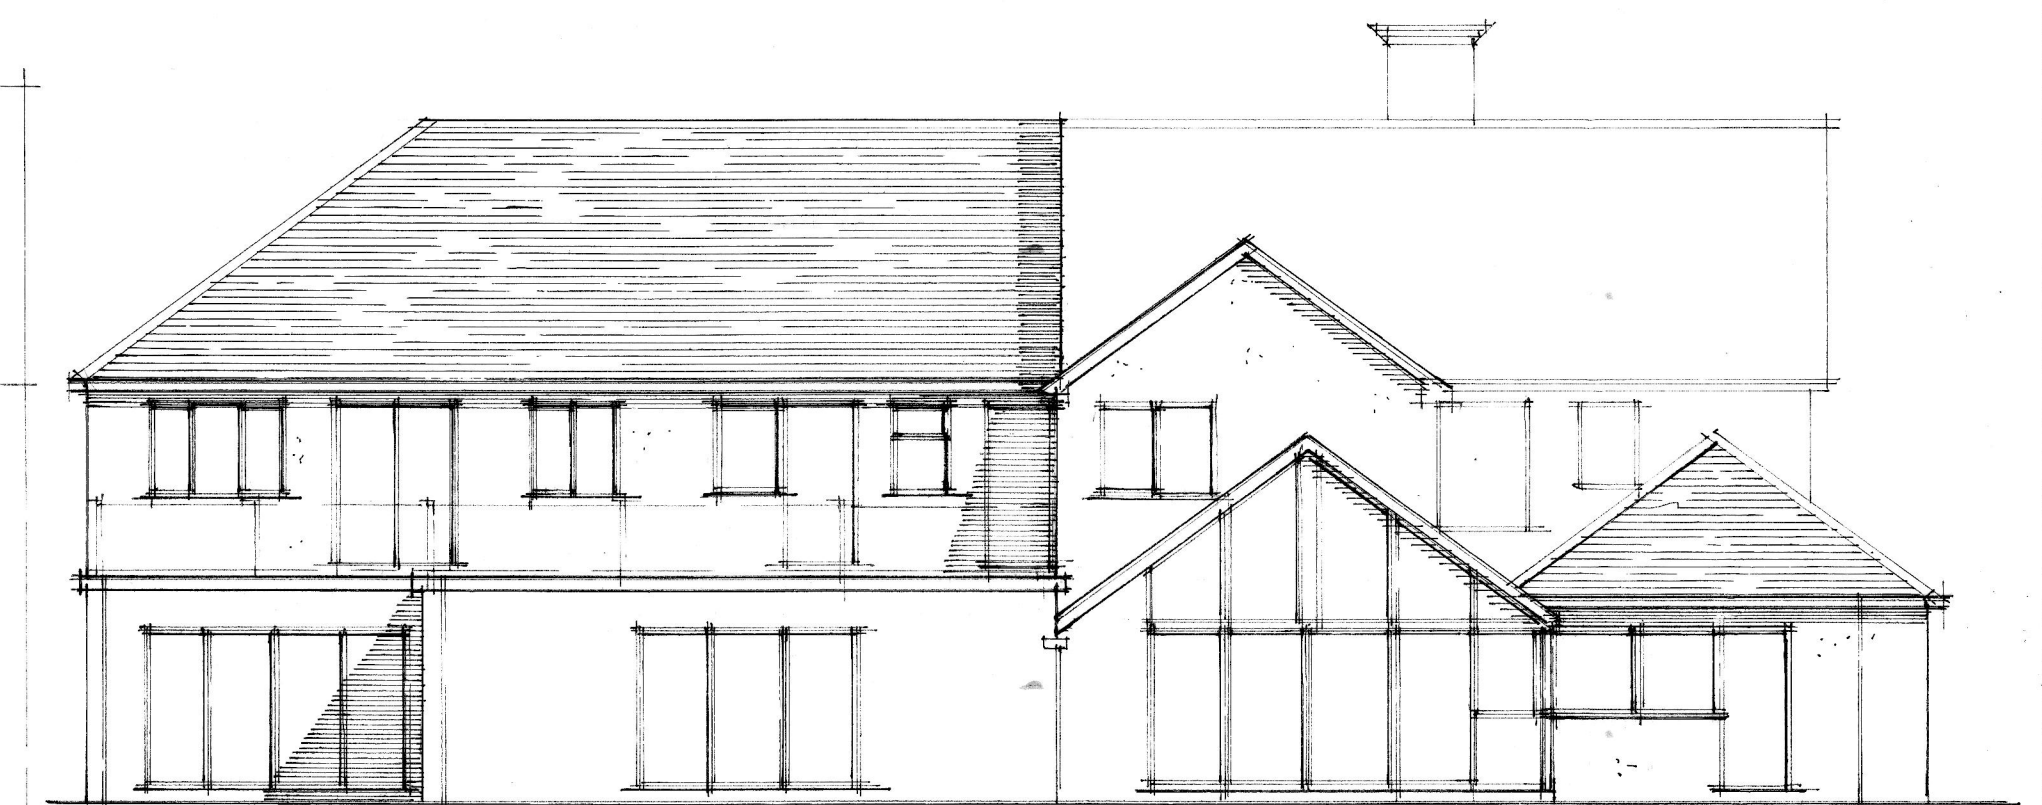


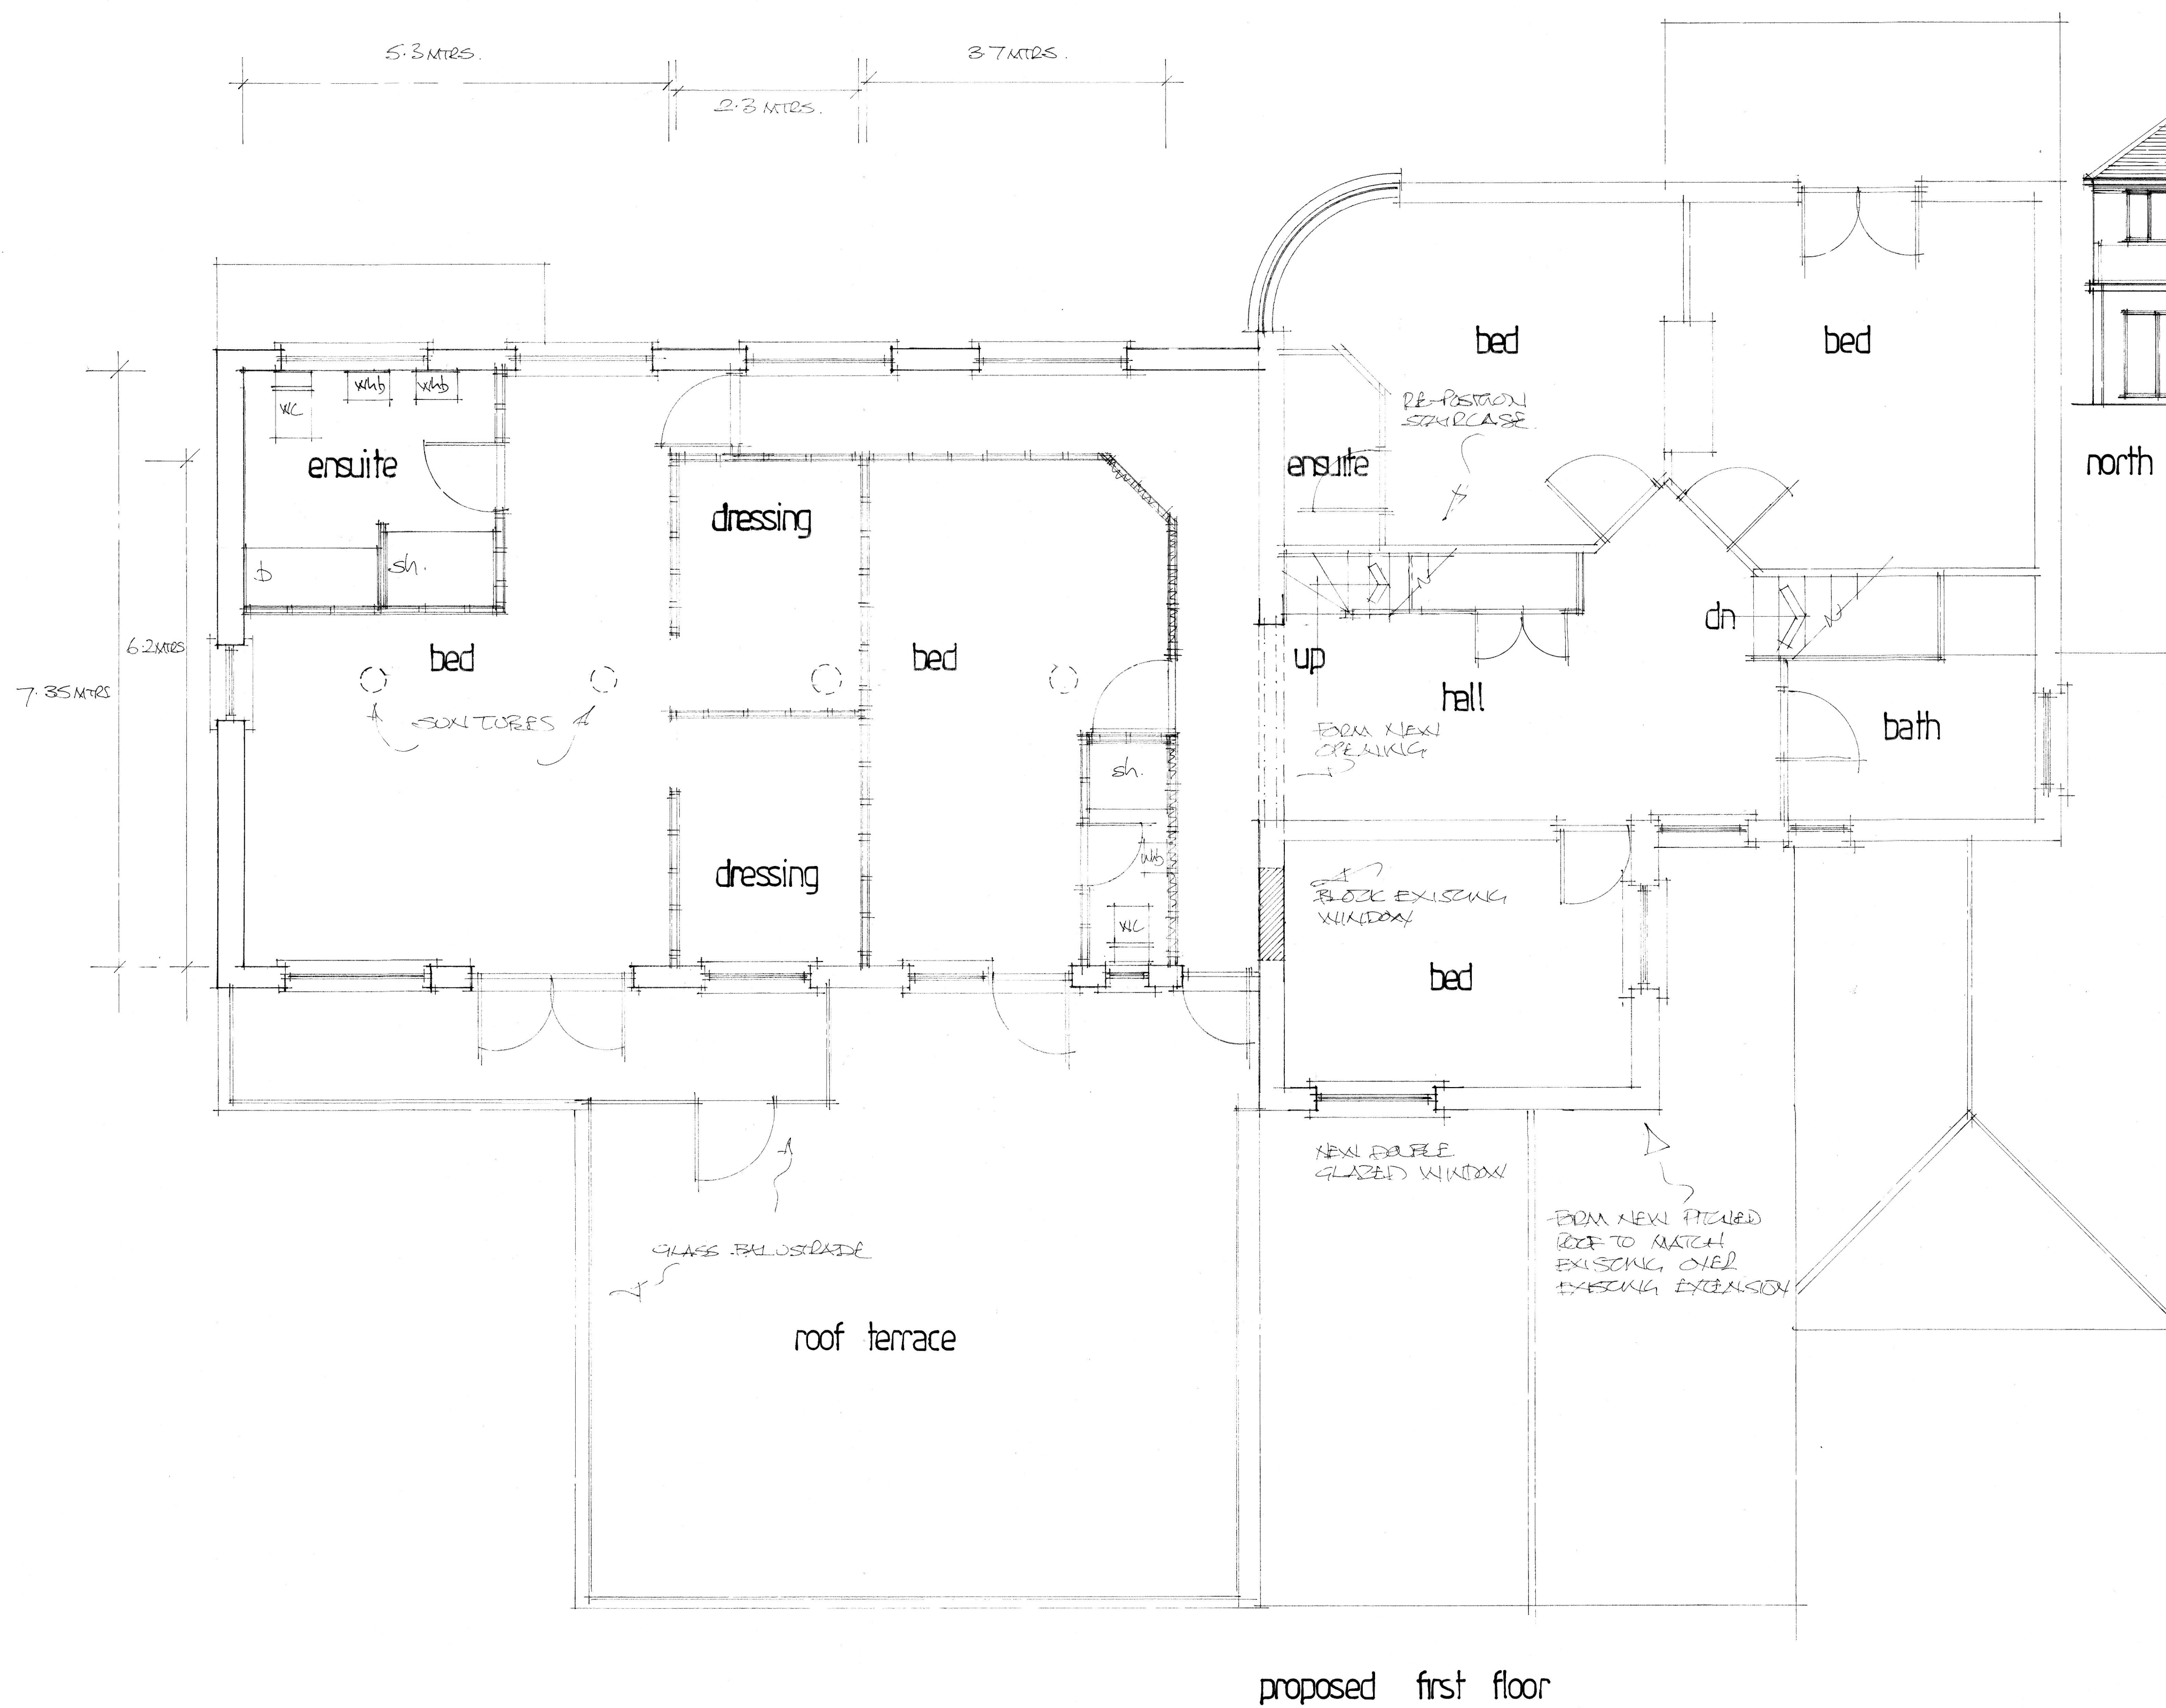

A	Date	Revision
© copyright		

THORNS-YOUNG
ARCHITECTURAL

THORNS-YOUNG LTD
CHARTERED BUILDING CONSULTANTS
232 London Road, North End, Portsmouth PO2 9JQ
Tel: (023) 9267 2883 Fax: (023) 9266 3457
Website: www.thornsyoun.co.uk

Client
MRS. W KING.

Job Title
3 EASTERN ROAD
HAYWARD

Drawing Title
PROPOSED FIRST
FLOOR

Scale 1:50

Date OCT 2013 Drawn by CML

Drg. No. 6180:13:3 Rev.