


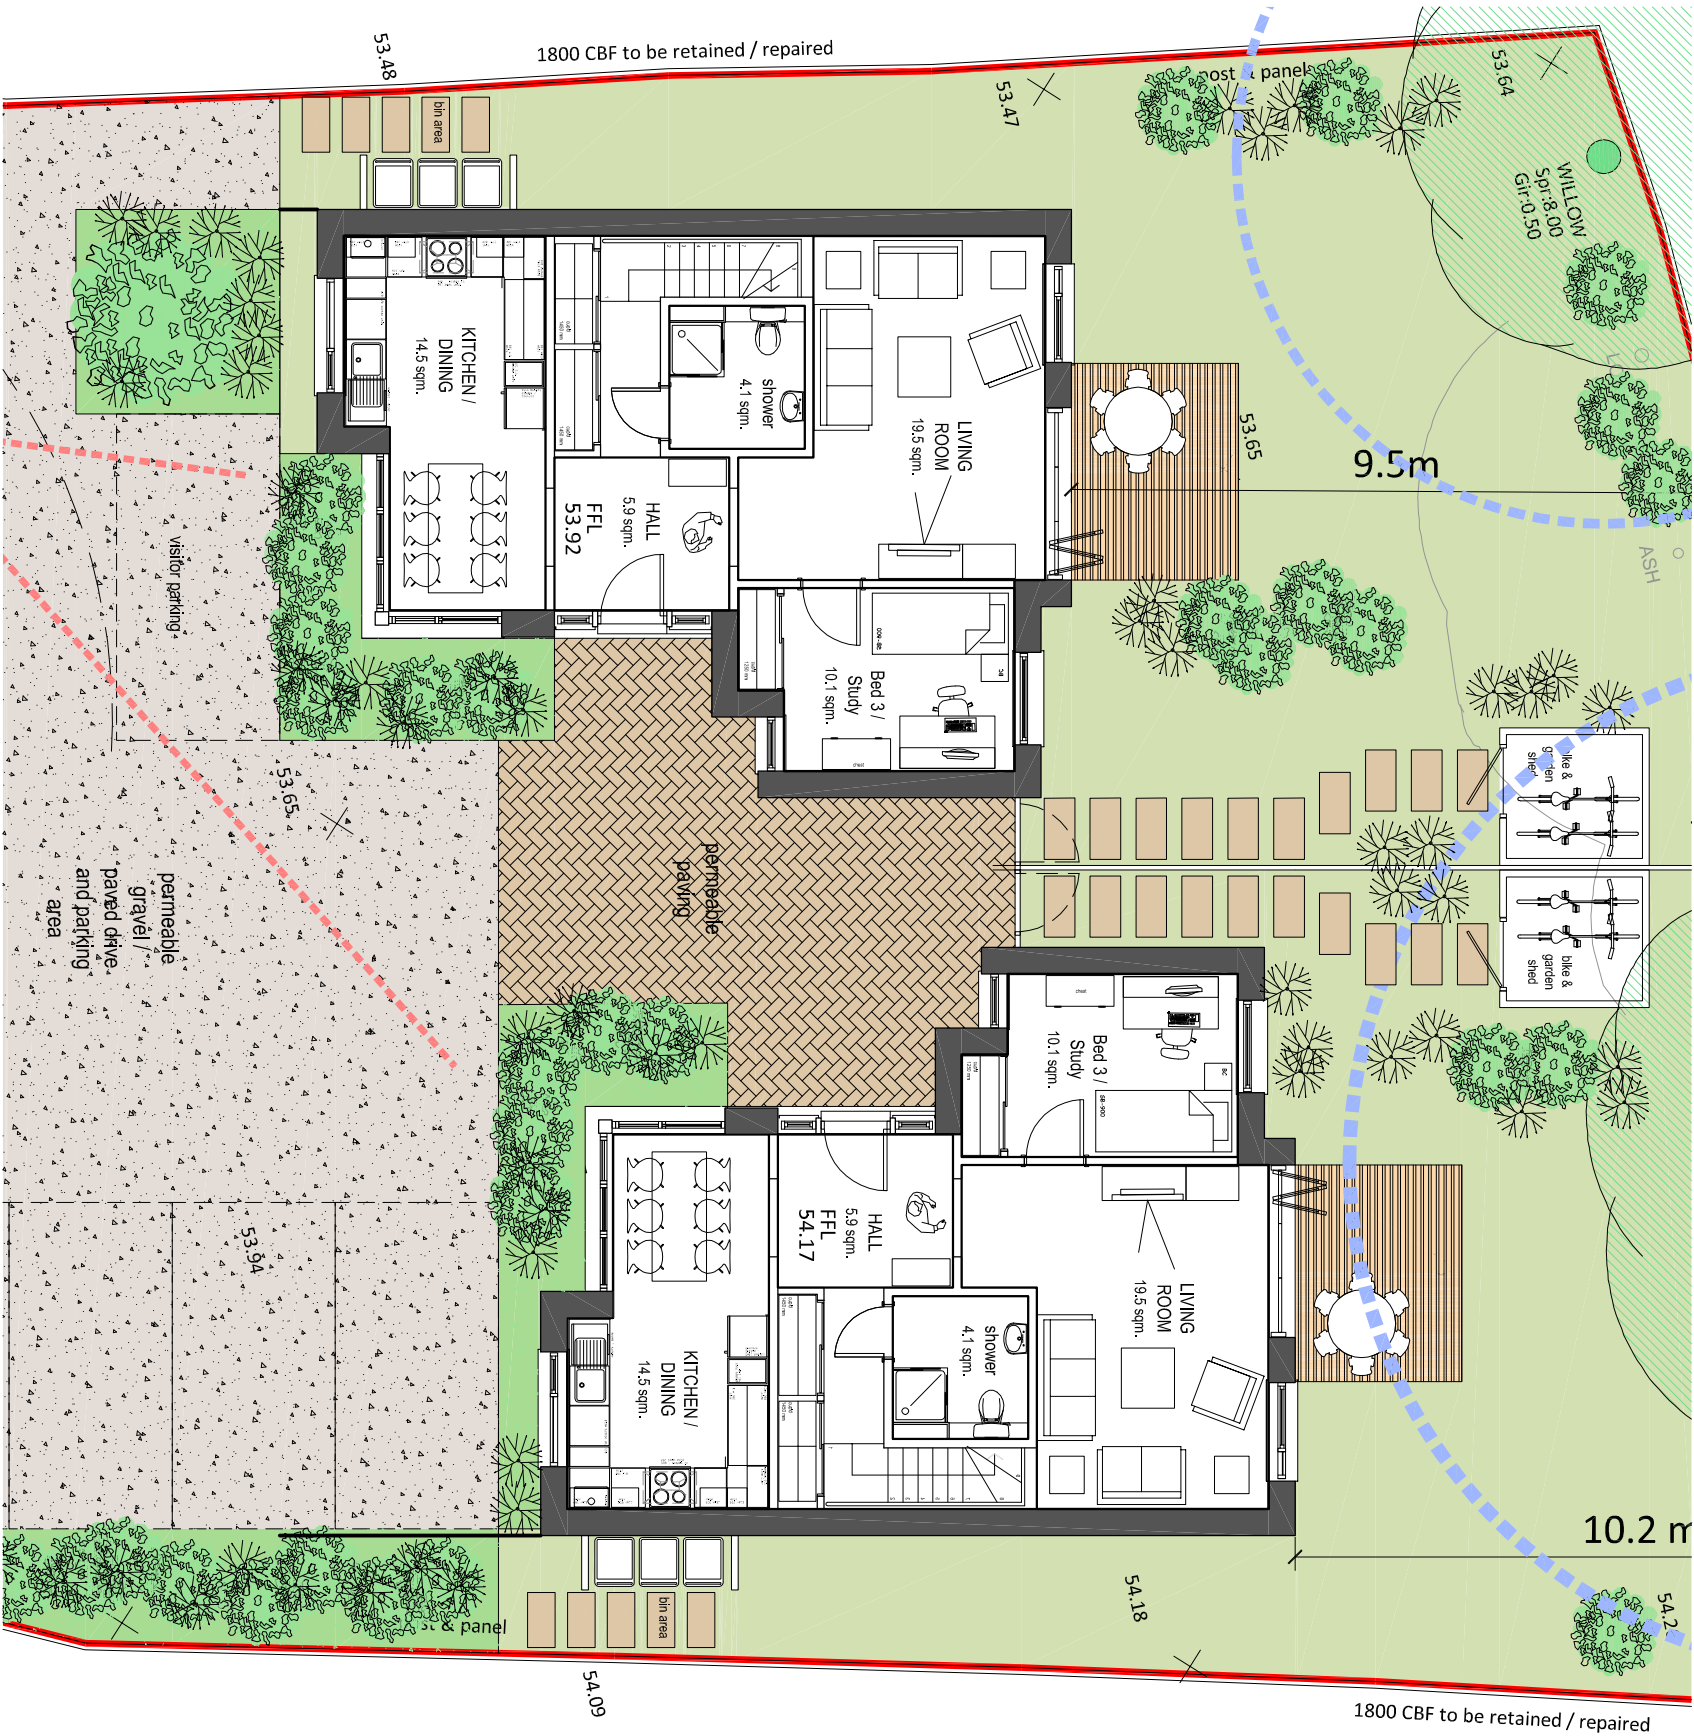

Ground Floor Area
63.5 sqm
Refer to key
on drawing
14A_067 004

NOTES:
This drawing has been prepared for the purpose of Planning and/or Building Regulations approval only, and is not to be used for any other purpose.
All dimensions to be checked on site and any discrepancy notified to The Martin Ralph Group. Written dimensions are to be used in preference to scaled dimensions.
This drawing is the property of The Martin Ralph Group and must not be reproduced, in part or whole, or deviated from, without their permission.

AMENDMENTS	DATE
B Layout updated / notes added	10.10.14
A Layout updated	29.09.14

CLIENT
LANDMARK ESTATES LTD

PROJECT
RESIDENTIAL DEVELOPMENT
48 HART PLAIN AVENUE,
WATERLOOVILLE

DRAWING TITLE
GROUND FLOOR LAYOUT
AS PROPOSED

DATE
20.09.2014

SCALE
1:100 @ A3

DRAWING No.
14A_067 007

REVISION
B



11 Dragon House
Hussar Court
Brambles Business Park
Portsmouth
Hampshire
PO7 7SF
www.martinralph.co.uk
info@martinralph.co.uk
T. 023 9225 7711
F. 023 9225 7712

PLANS

48 HART PLAIN AVENUE, WATERLOOVILLE