

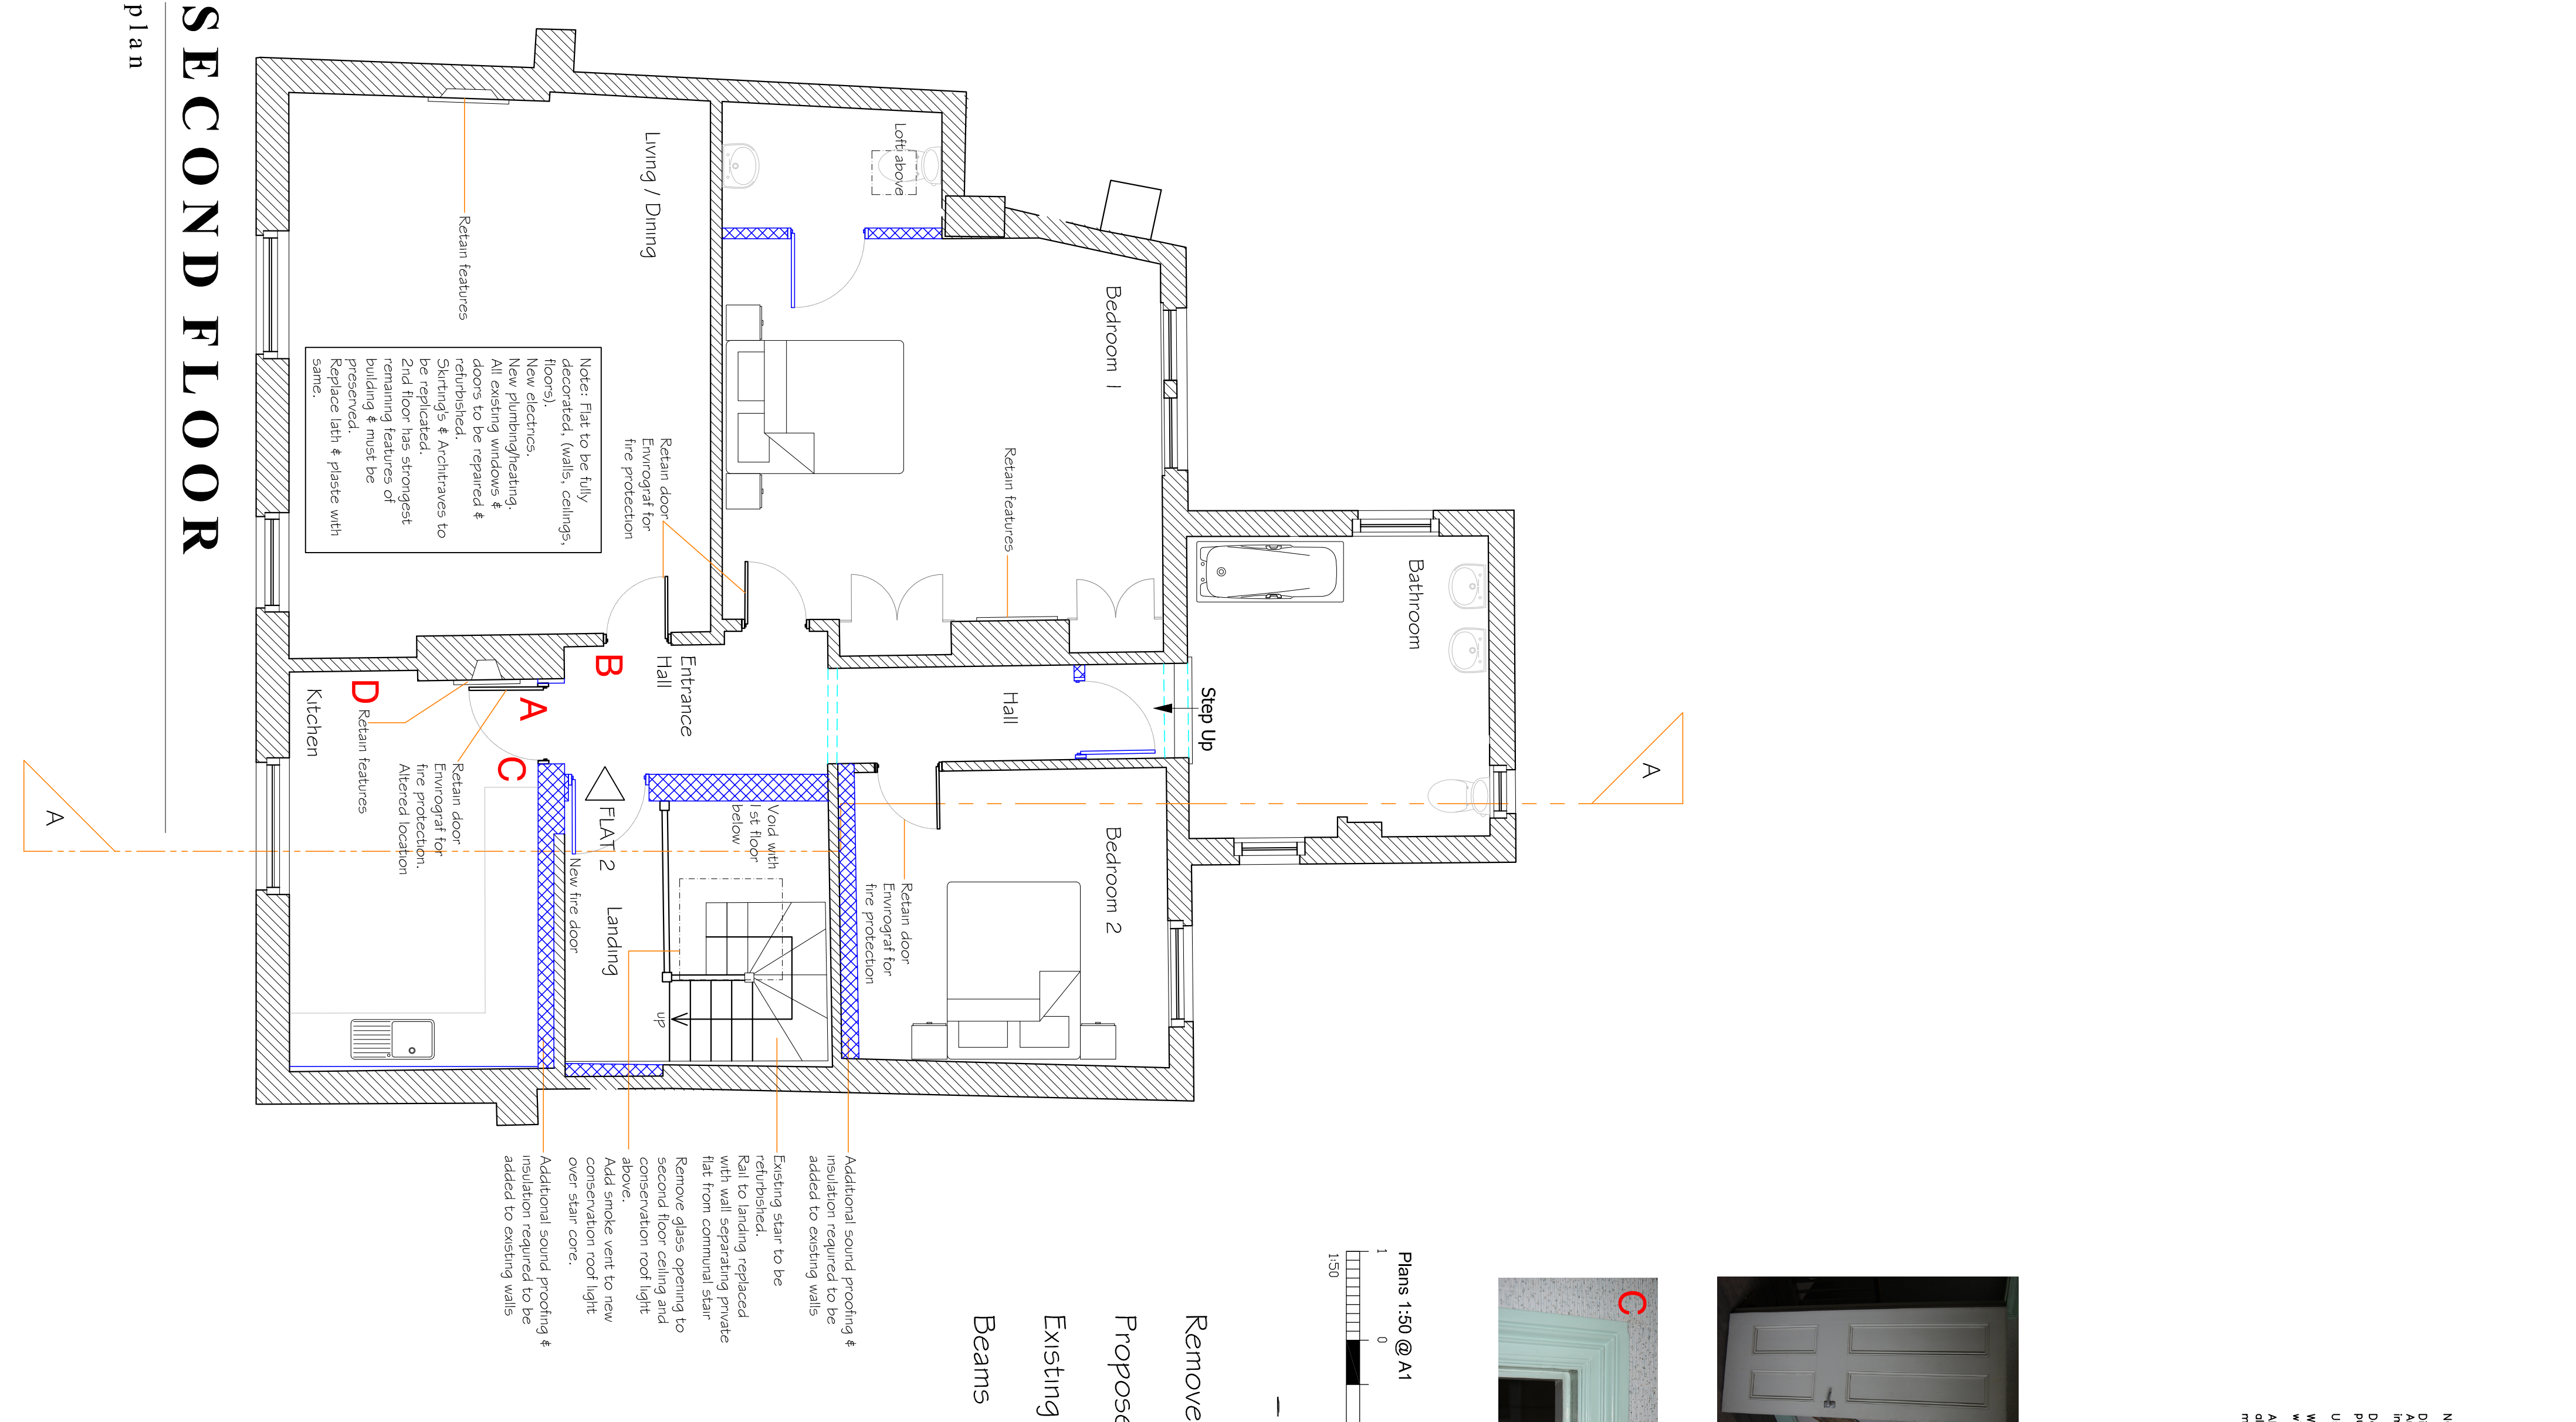


30 High Street -
Emsworth

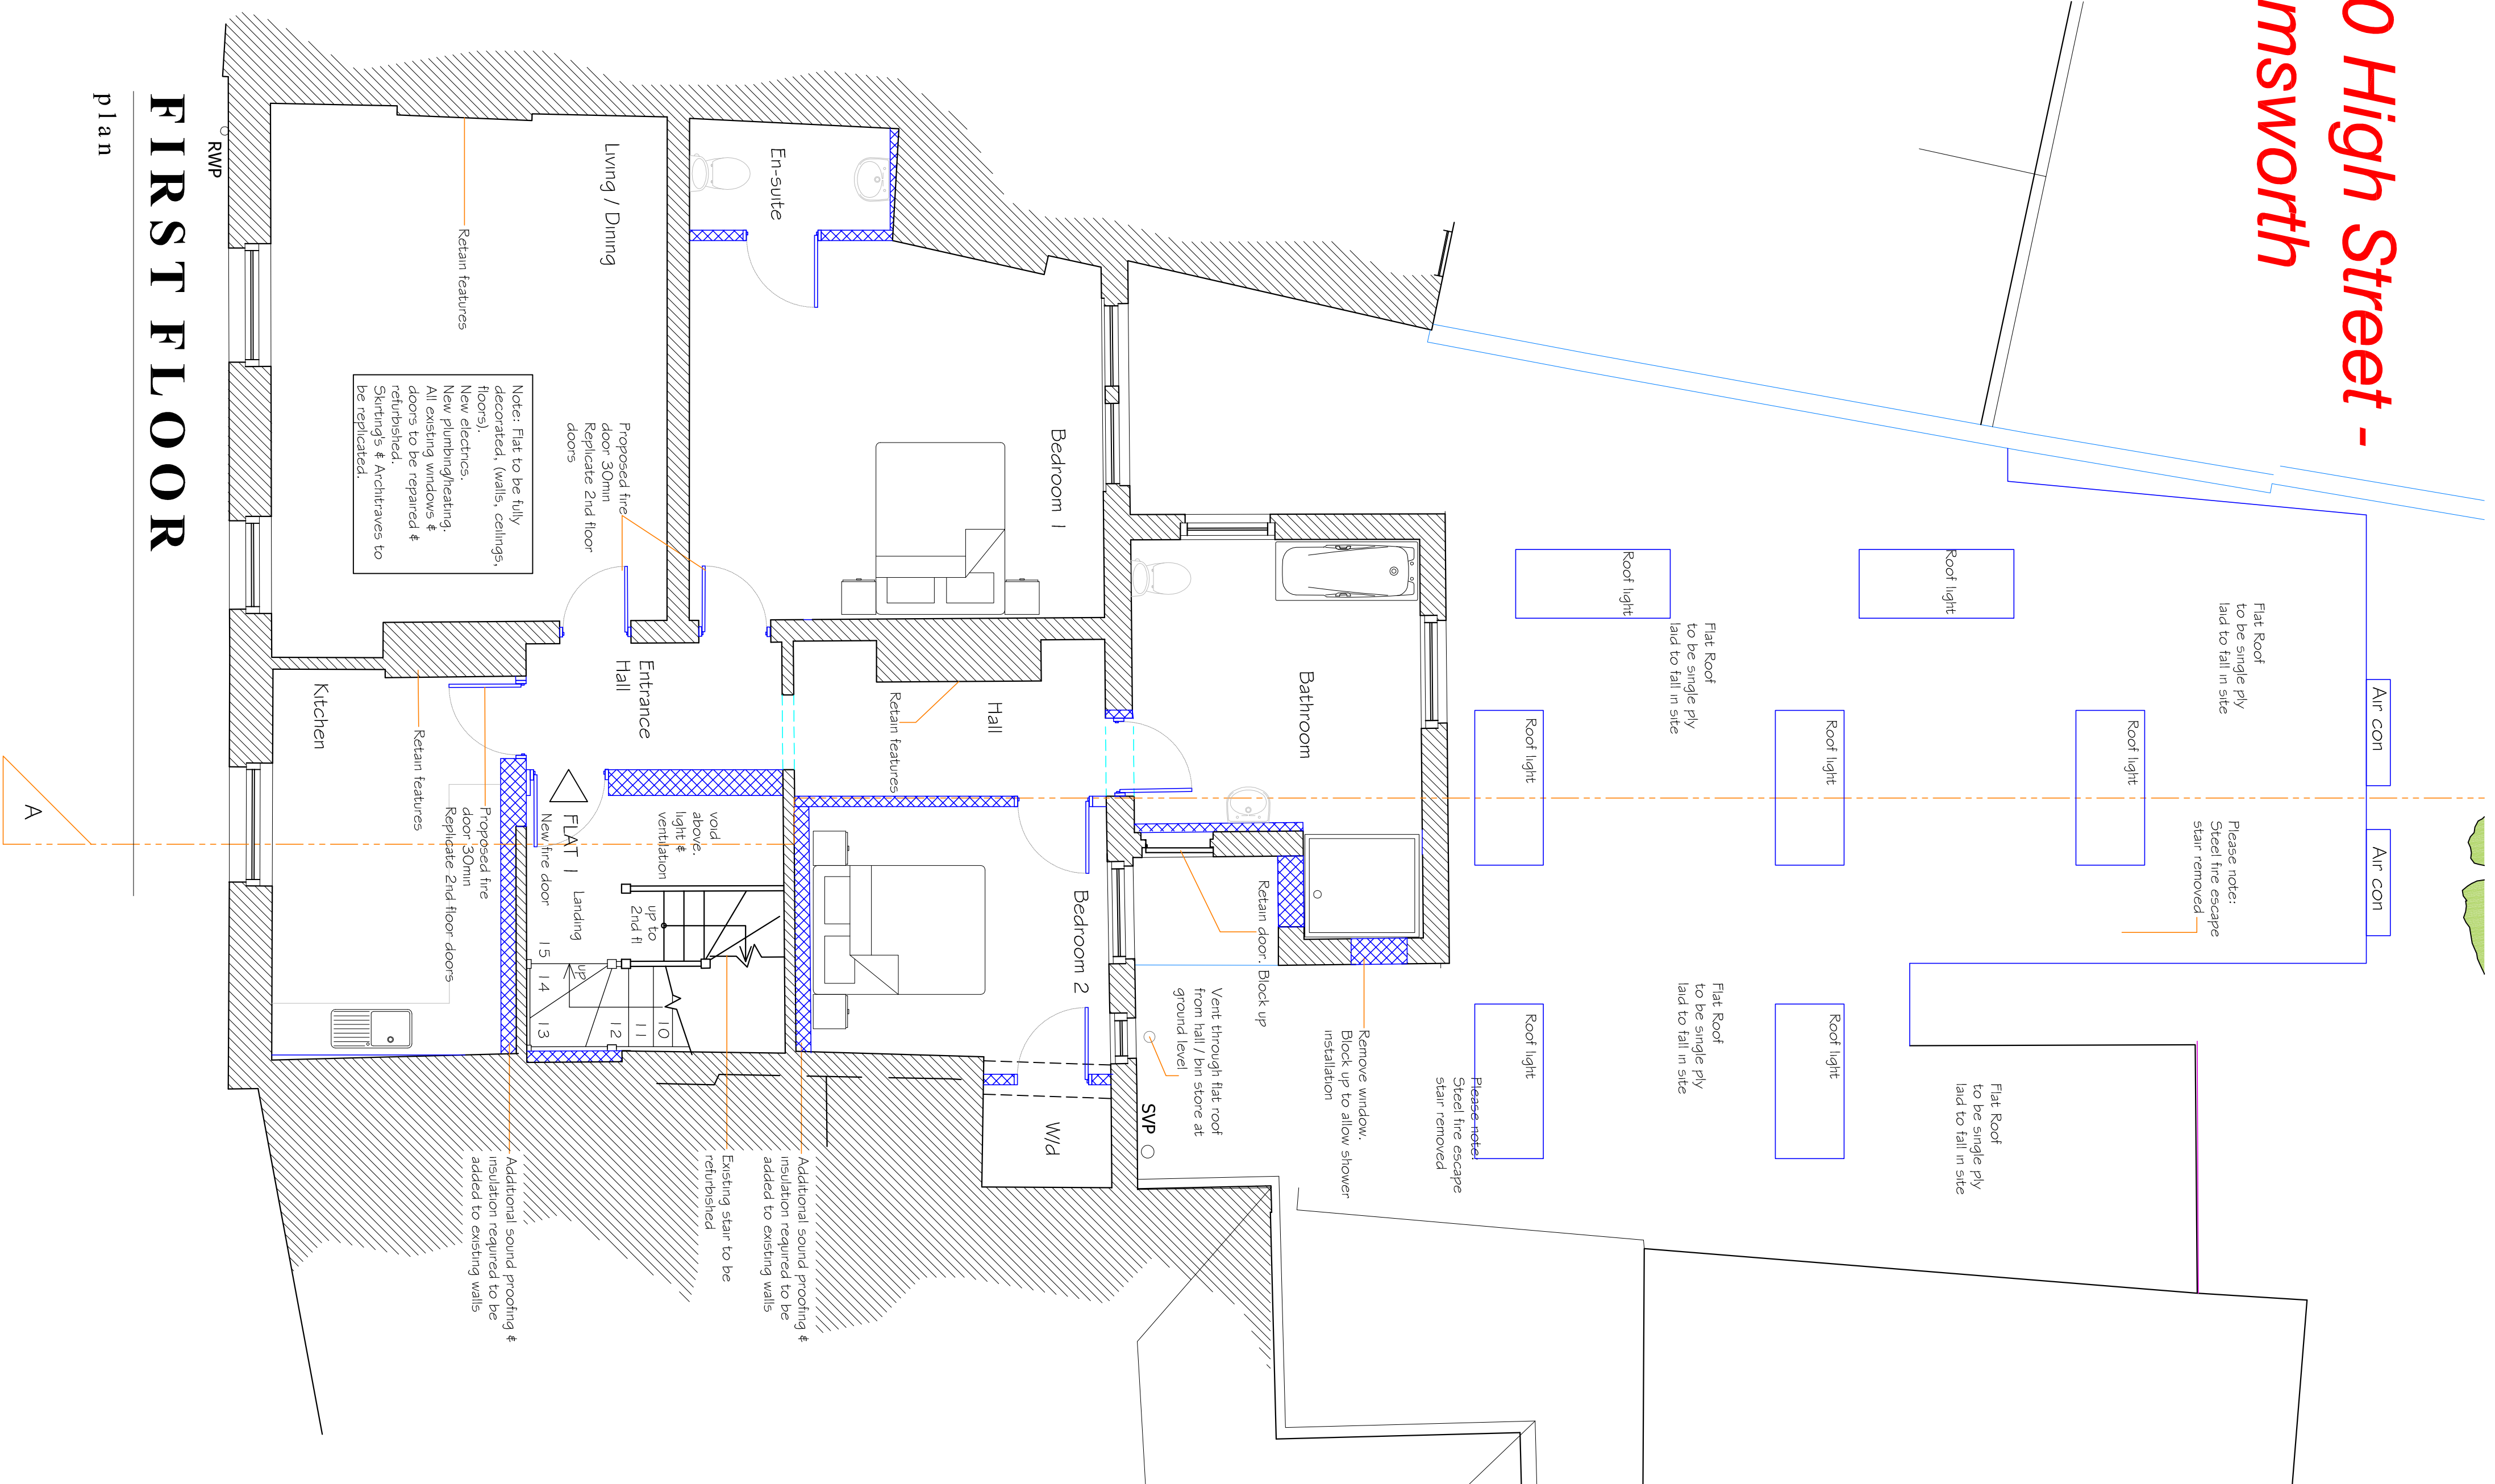

NOTES:
Dimensions to be checked on site before commencing work.
Any discrepancies shall be reported to the architect immediately.
Do not scale from these drawings except for planning purposes.
Use figured dimensions only.
Where applicable this drawing is to be read in conjunction with other consultants' drawings.
All drawings to be read in conjunction with specification and other documents forming part of the contract.
Mechanical and electrical drawings / specification

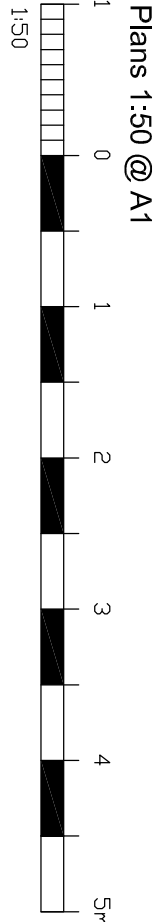

Removed
Proposed
Existing
Beams

REV	DATE	AMENDMENT	DRAWN
A	08.03.15	Approved and returned to client	K.L.
B	07.06.15	Approved and returned to client	K.L.

hd architects
www.hdarchitects.co.uk
mail@hdarchitects.co.uk
Hayler Davies Architects Ltd
1 The Old Flour Mill,
Emsworth, PO10 7BT
01483 370 713

CLIENT
Emsworth Dental Surgery

PROJECT
30 High Street,
Emsworth,
Hampshire,
PO10 7AK

DRAWING
Proposed Plans
SCALE
as noted at A1

DATE	MARCH 2015	DRAWN	K.L.	REVISION	A
DRAWING NUMBER	15-027_03 Planning				