


NOTES:
This drawing should not be scaled.
The contractor is to verify all dimensions and conditions on site. Only figured dimensions are to be followed.
Discrepancies are to be reported to Indigo Landscape Architects Limited and resolution sought prior to proceeding.
This drawing is subject to copyright.

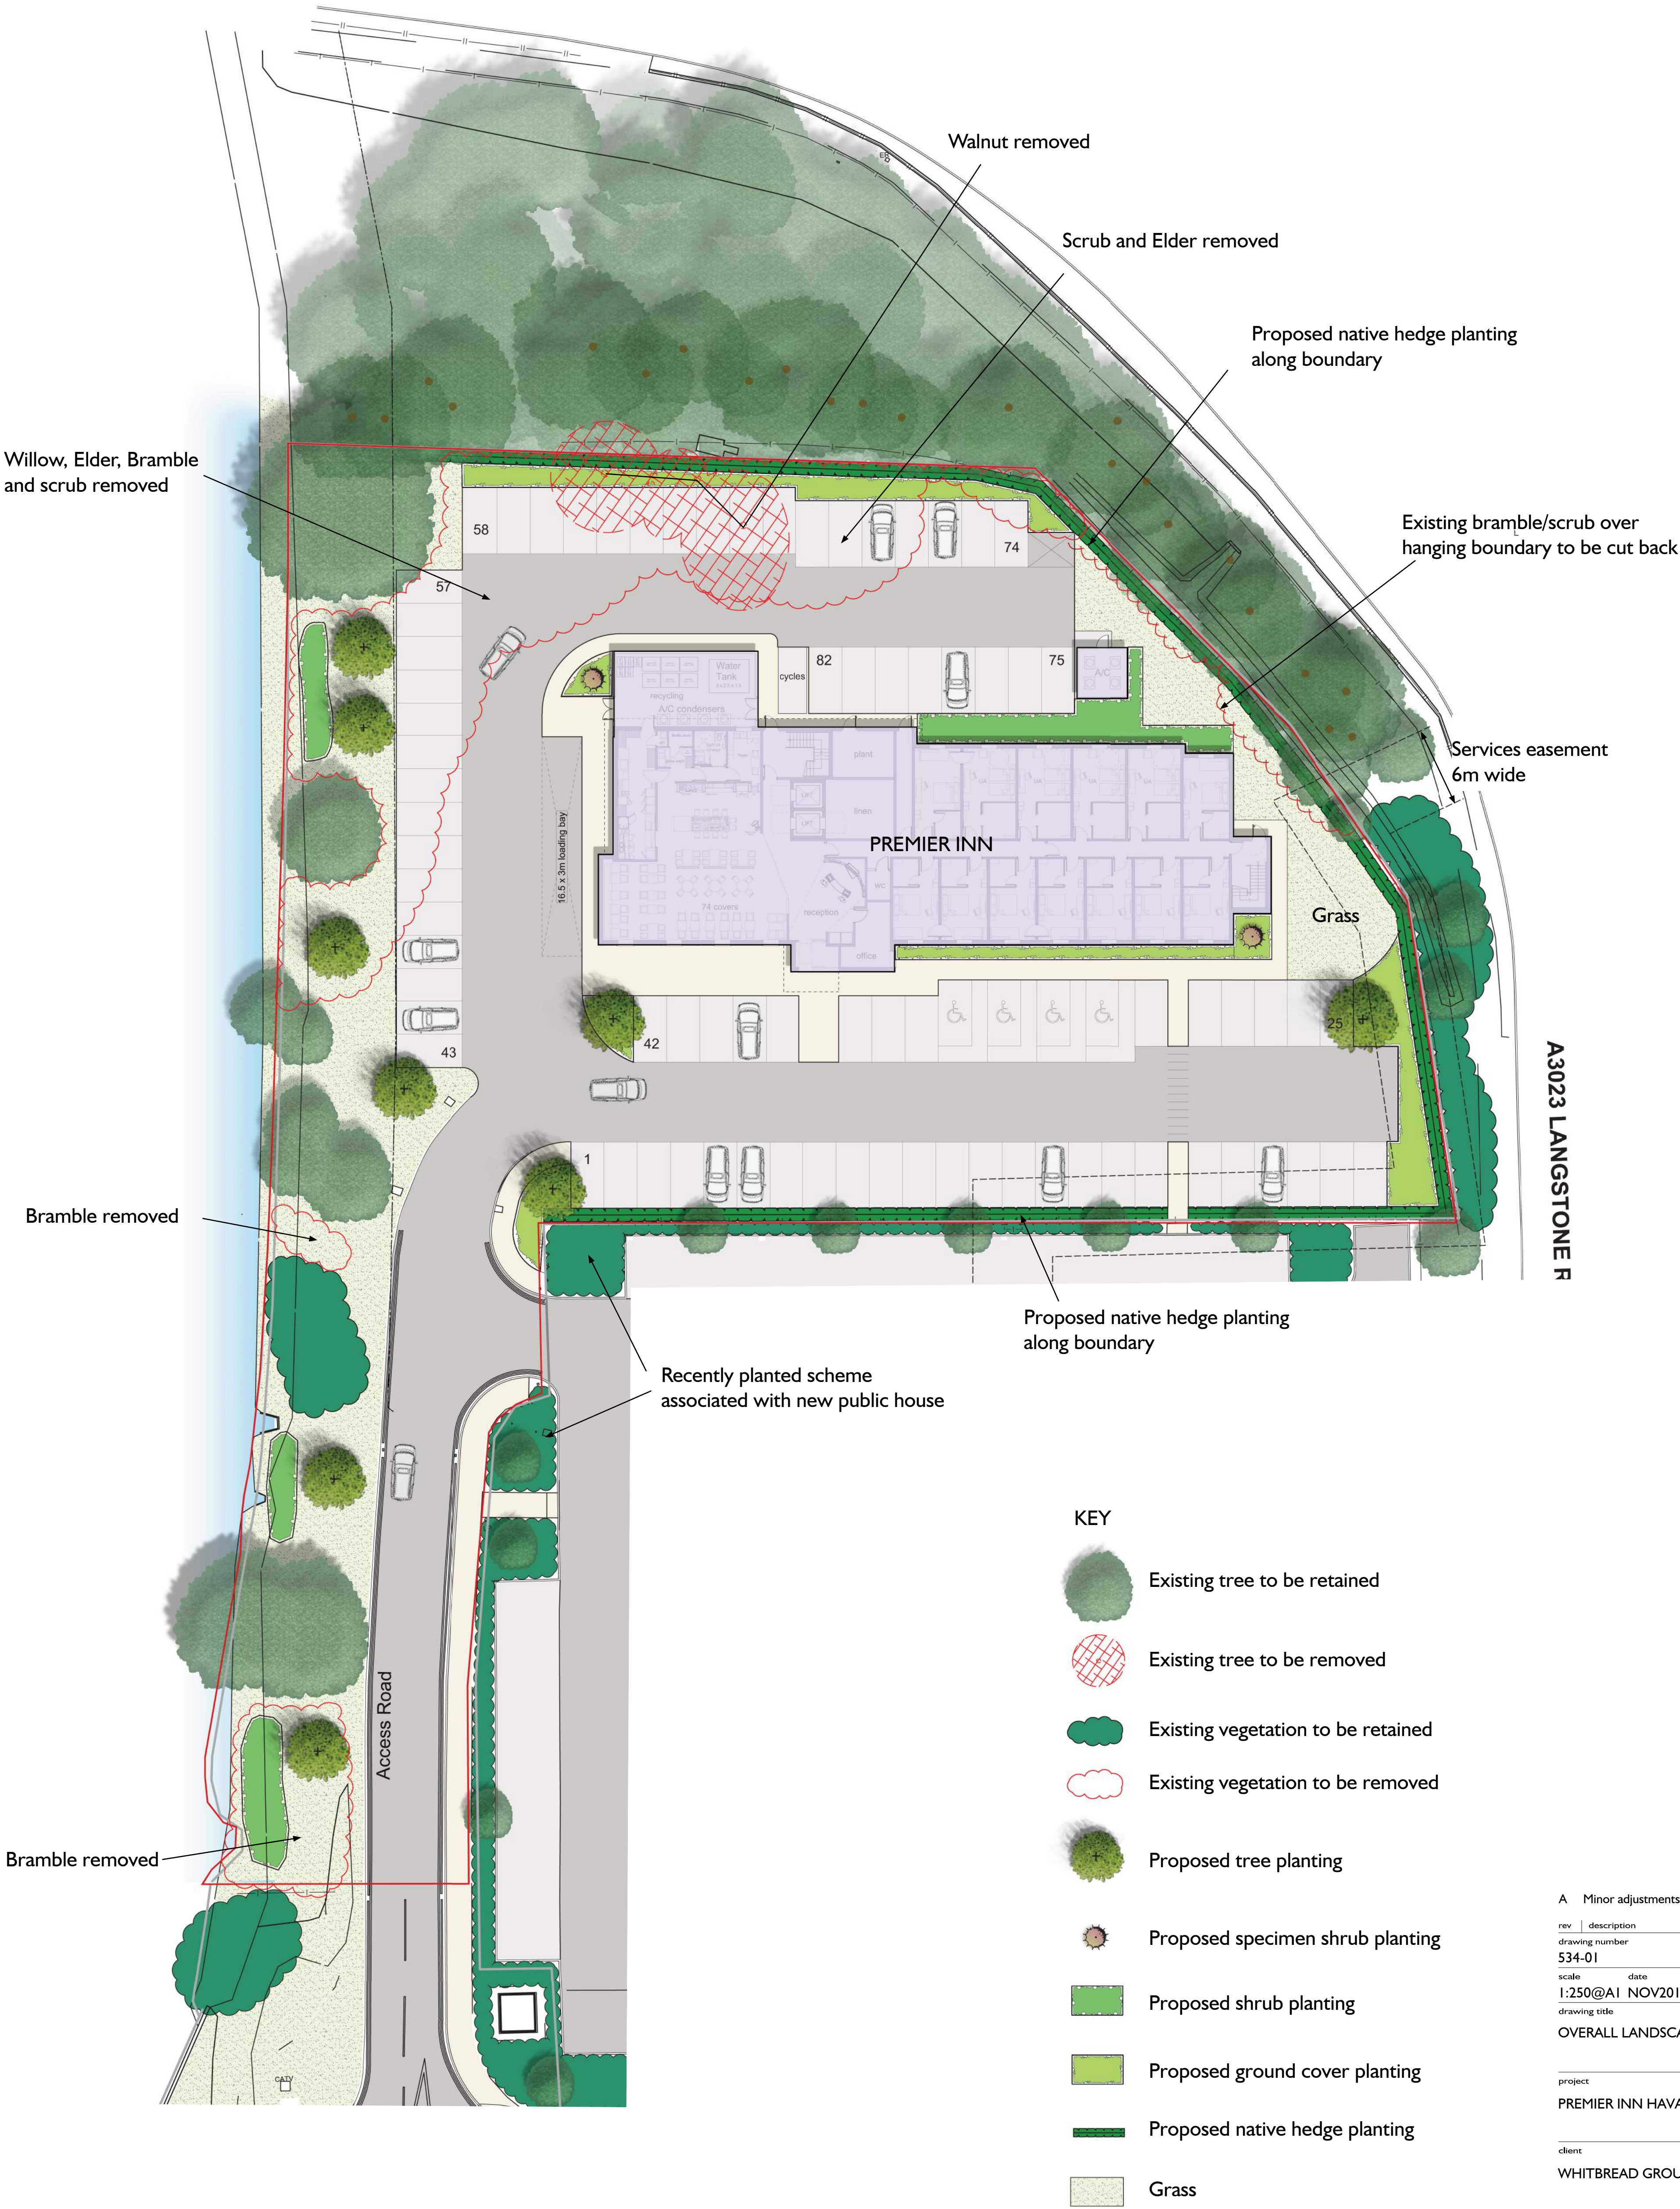

NORTH

rev	description	date	by	chk
A	Minor adjustments	16.12.14	SL	CB
534-01				A
scale	date	drawn	checked	
1:250@A1	NOV2014	SL	CB	
drawing title	OVERALL LANDSCAPE PROPOSALS			
project	PREMIER INN HAVANT			
client	WHITBREAD GROUP PLC			

