




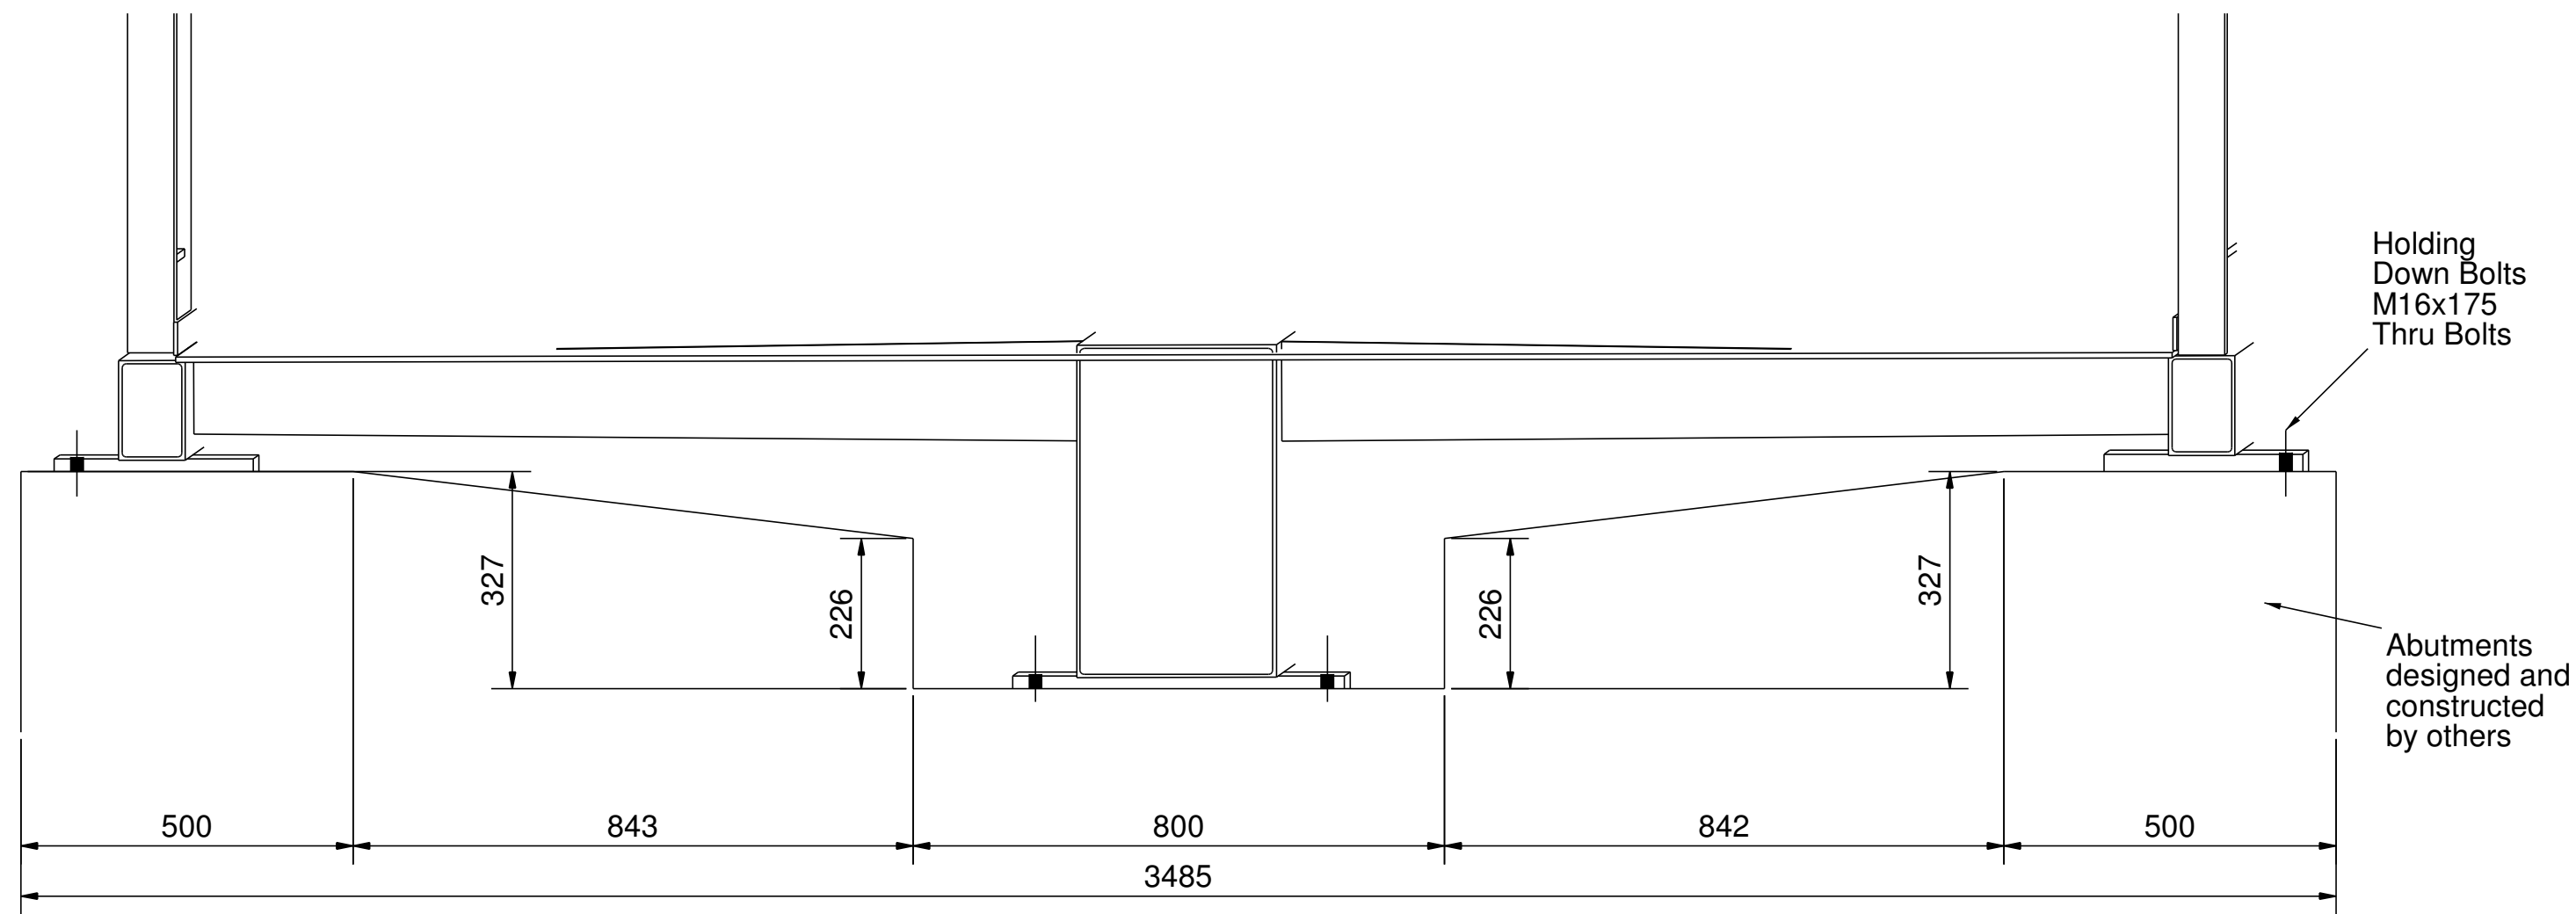


A - A
TAKEN FROM DRAWING 02

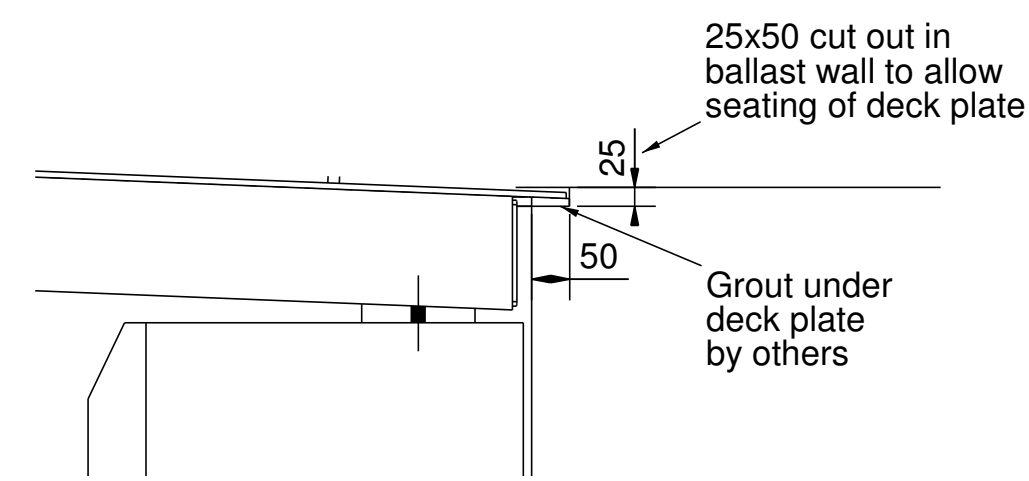


B - B
TAKEN FROM DRAWING 02

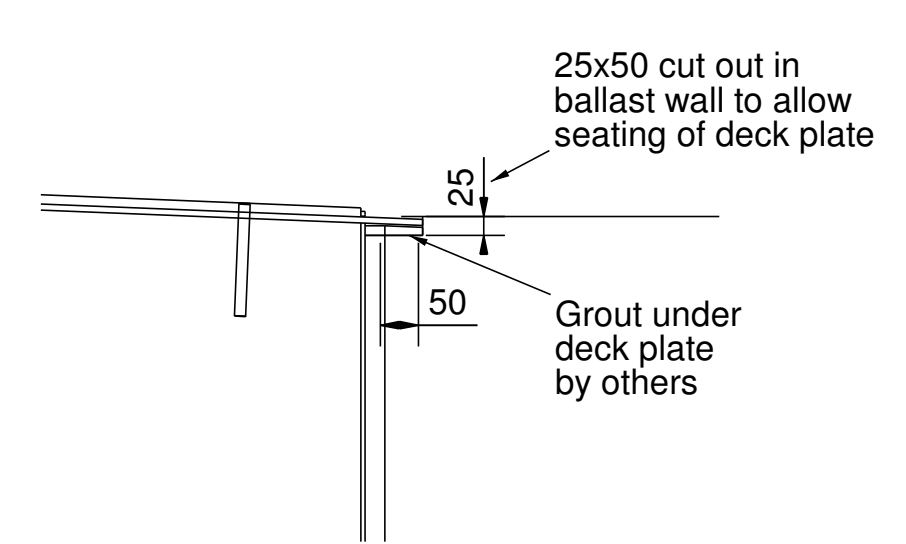


C - C
TAKEN FROM DRAWING 02

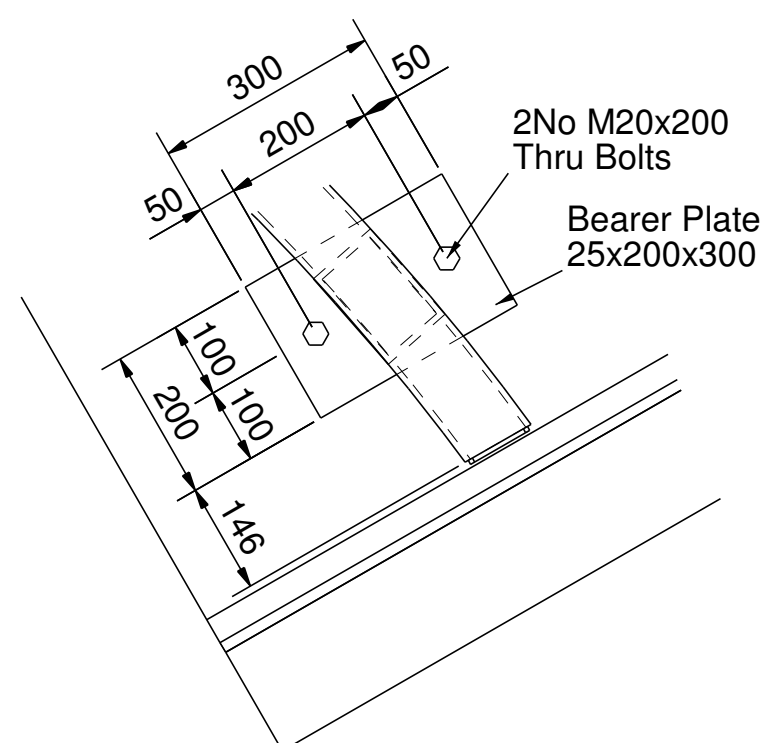


DETAIL B
TAKEN FROM DRAWING 06

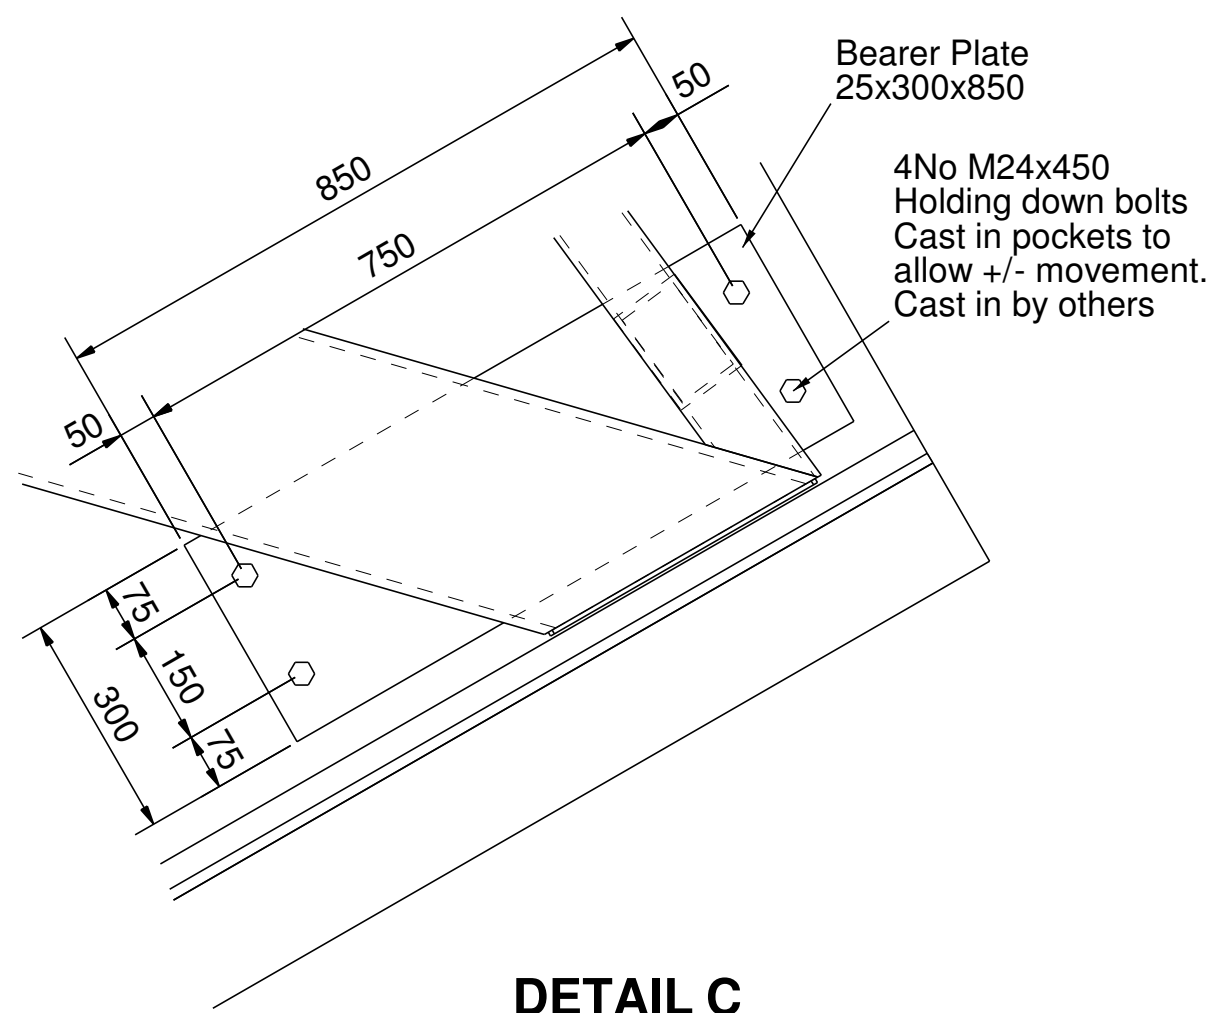


DETAIL C
TAKEN FROM DRAWING 06

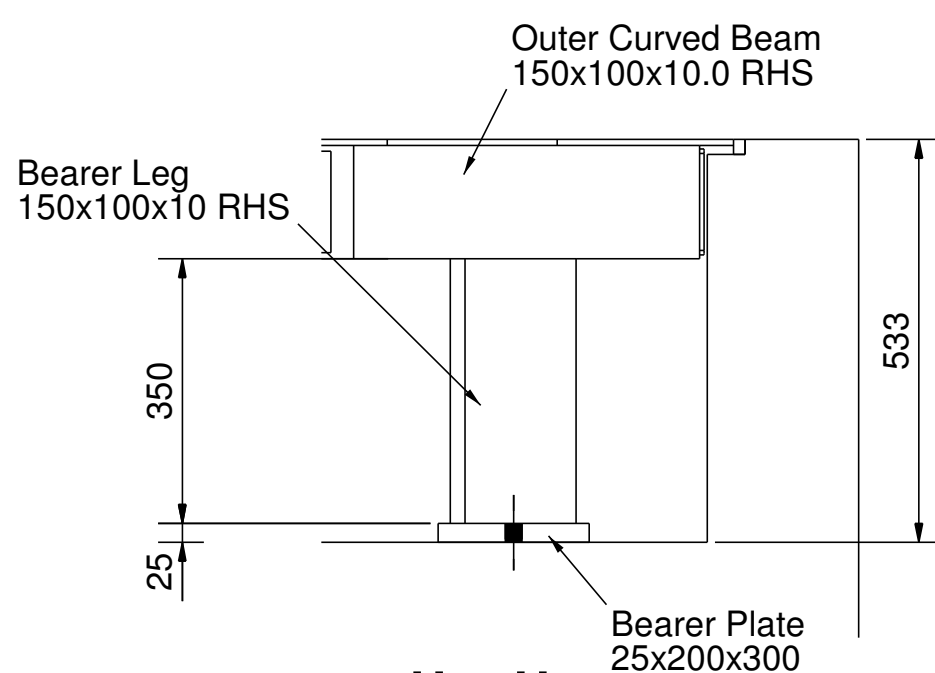


H - H
TAKEN FROM DRAWING 06

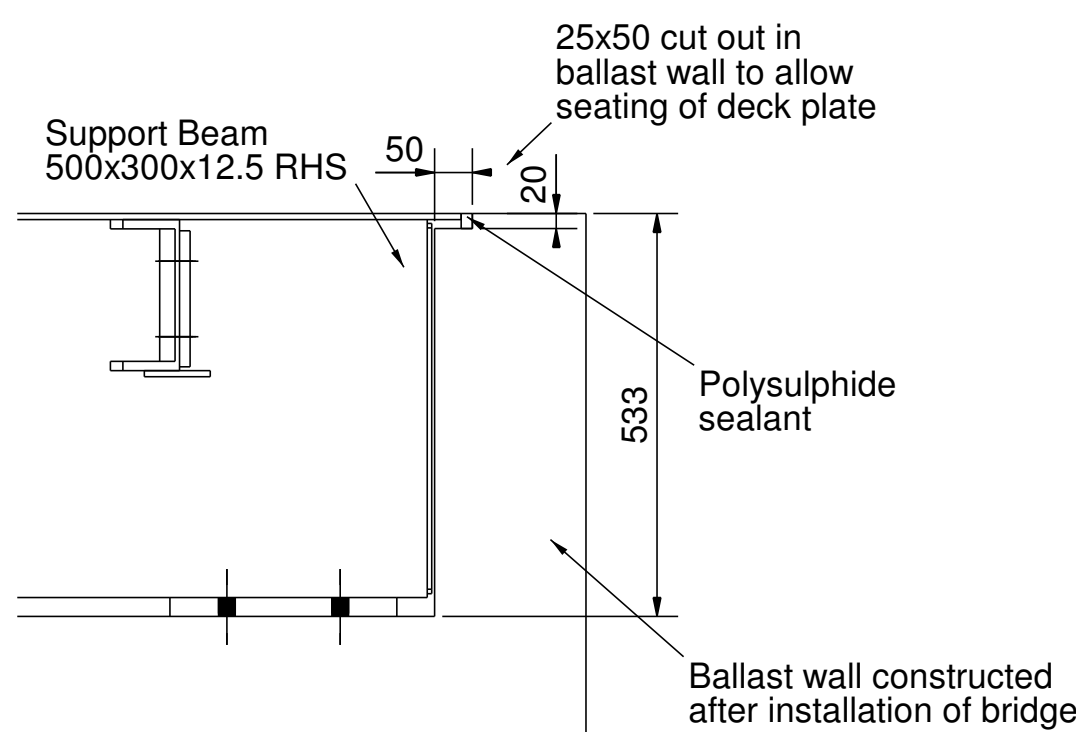


I - I
TAKEN FROM DRAWING 06

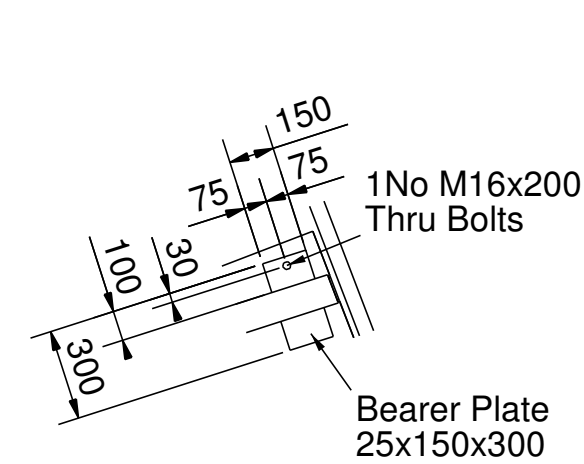


DETAIL C
1:25

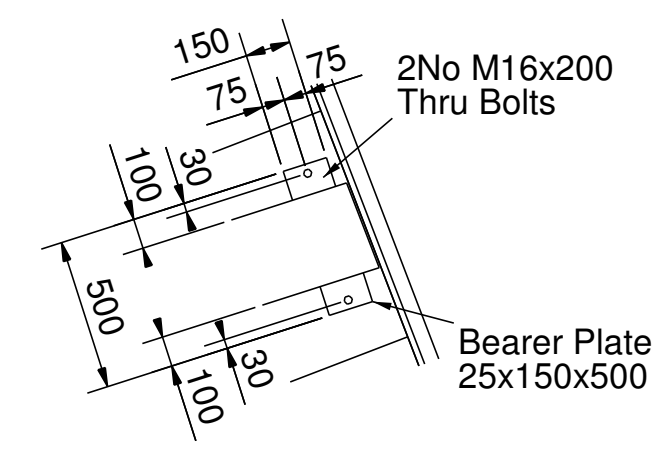

DETAIL D
1:25

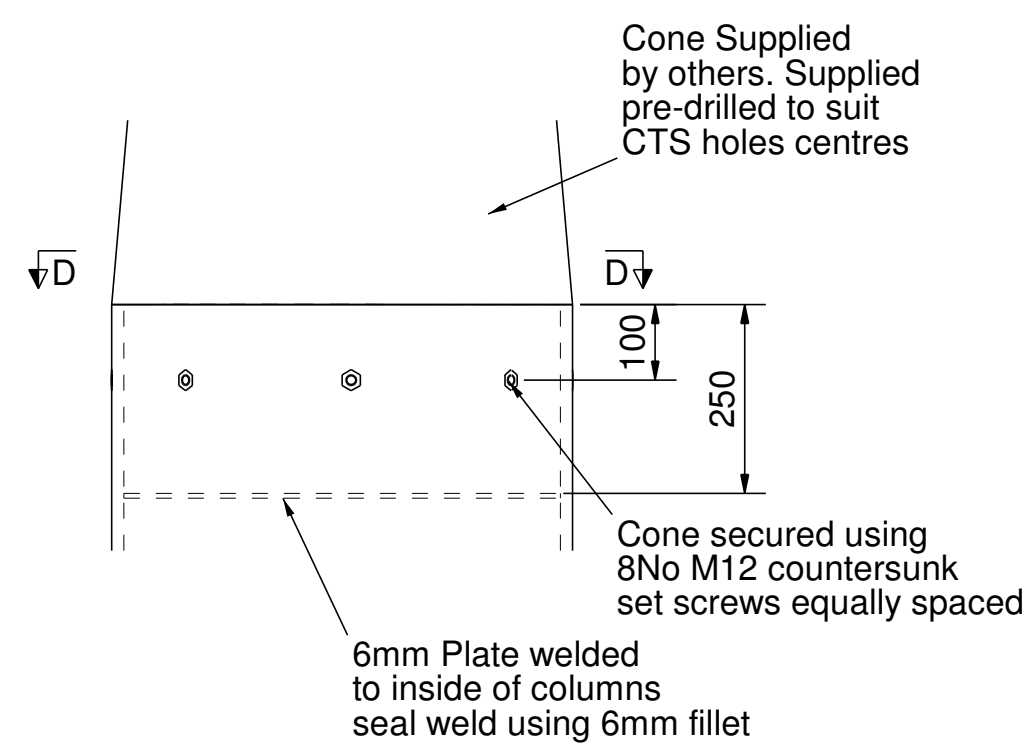

TOP OF COLUMN
1:10

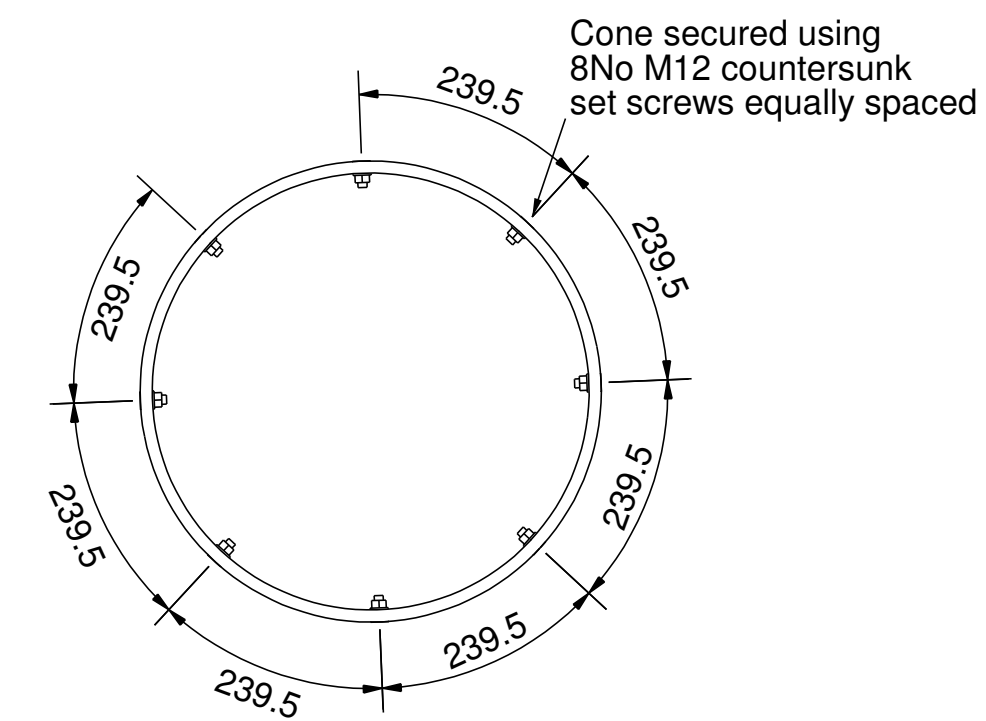

D - D
1:10

A	PL	SP	12/8/14	Cone fixing detail added
-	PL	SP	18/7/14	First Issue
REV	DRN	CHK	DATE	NOTE

CTS
Concrete & Timber Services Ltd
Abbey Road, Shepley, Huddersfield, West Yorkshire, HD8 8BX
www.ctsbridges.co.uk Tel: 01484 606 416

CLIENT	R G GROUP		
SCHEME	T14019 NEW SAINSBURY STORE, WATERLOOVILLE		
STRUCTURE	118.25m x 3m ramps		
DRAWING	SECTIONS AND DETAILS		
DRAWING NUMBER	4003-10	REV	A
SCALE	1:10 1:25	SHEET	A1
		DO NOT SCALE	