


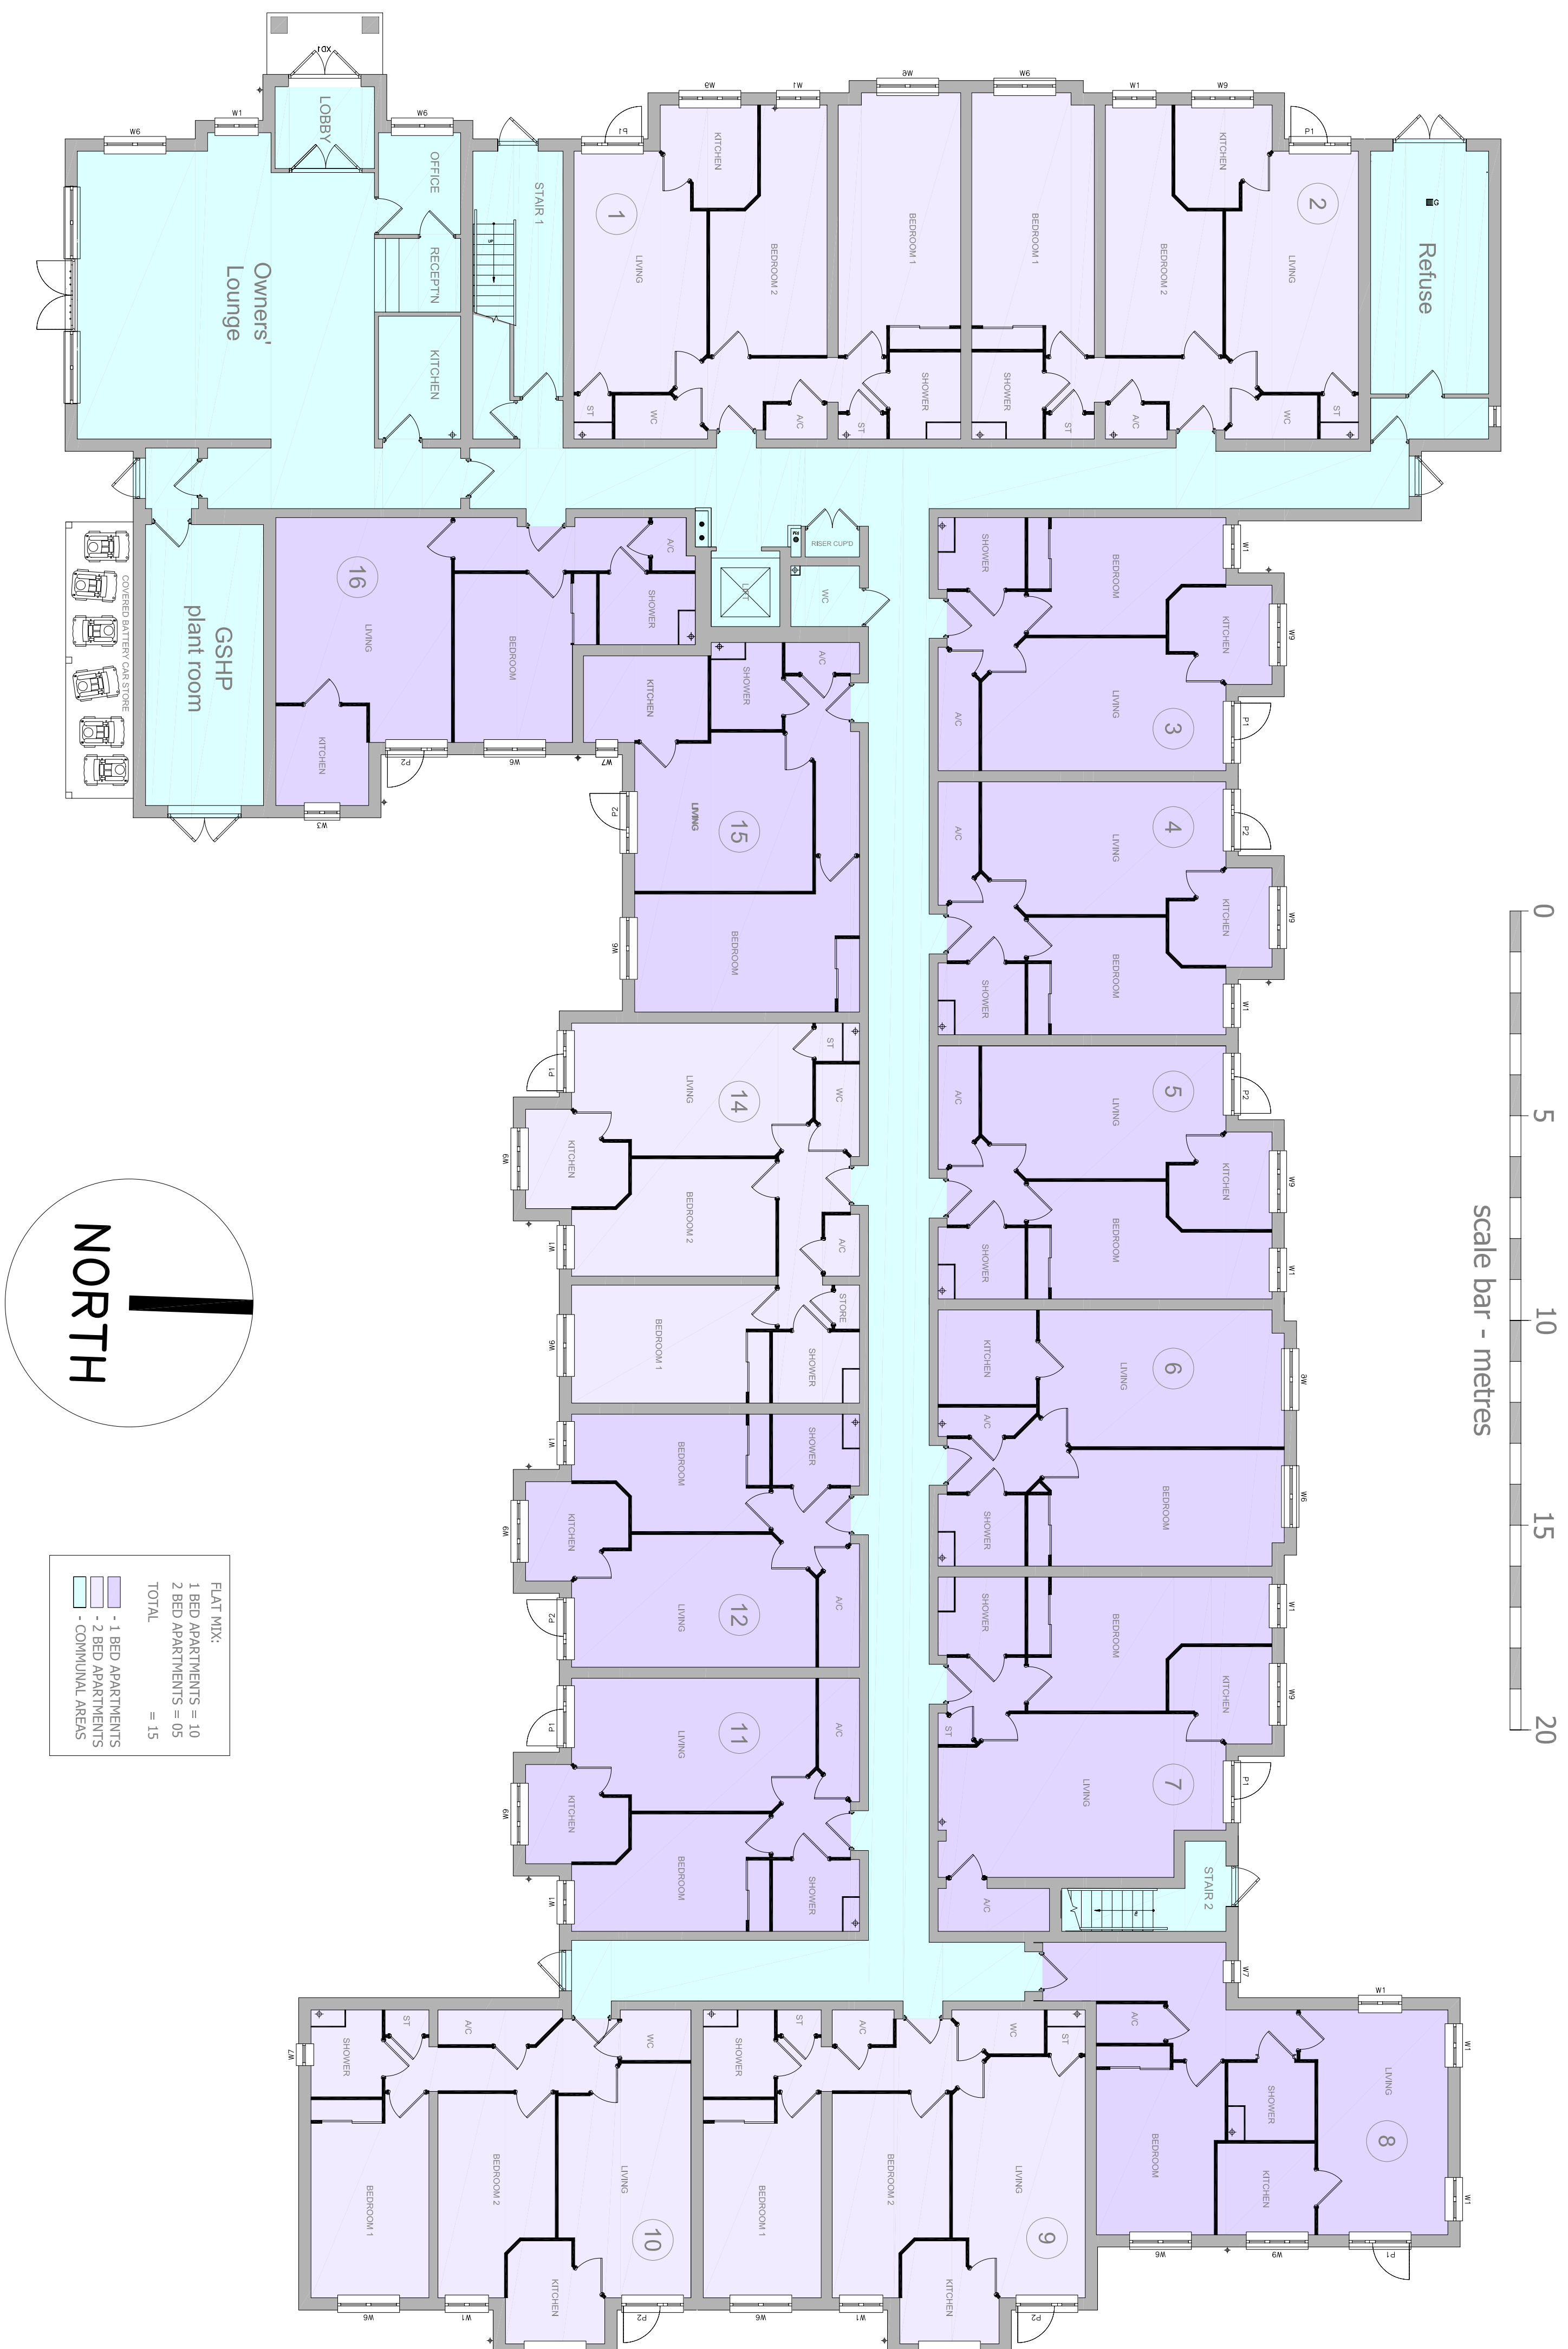

Elm Grove, Hayling Island - Proposed Retirement Housing - Ground Floor Plan