


Scale 1:250 @ A3

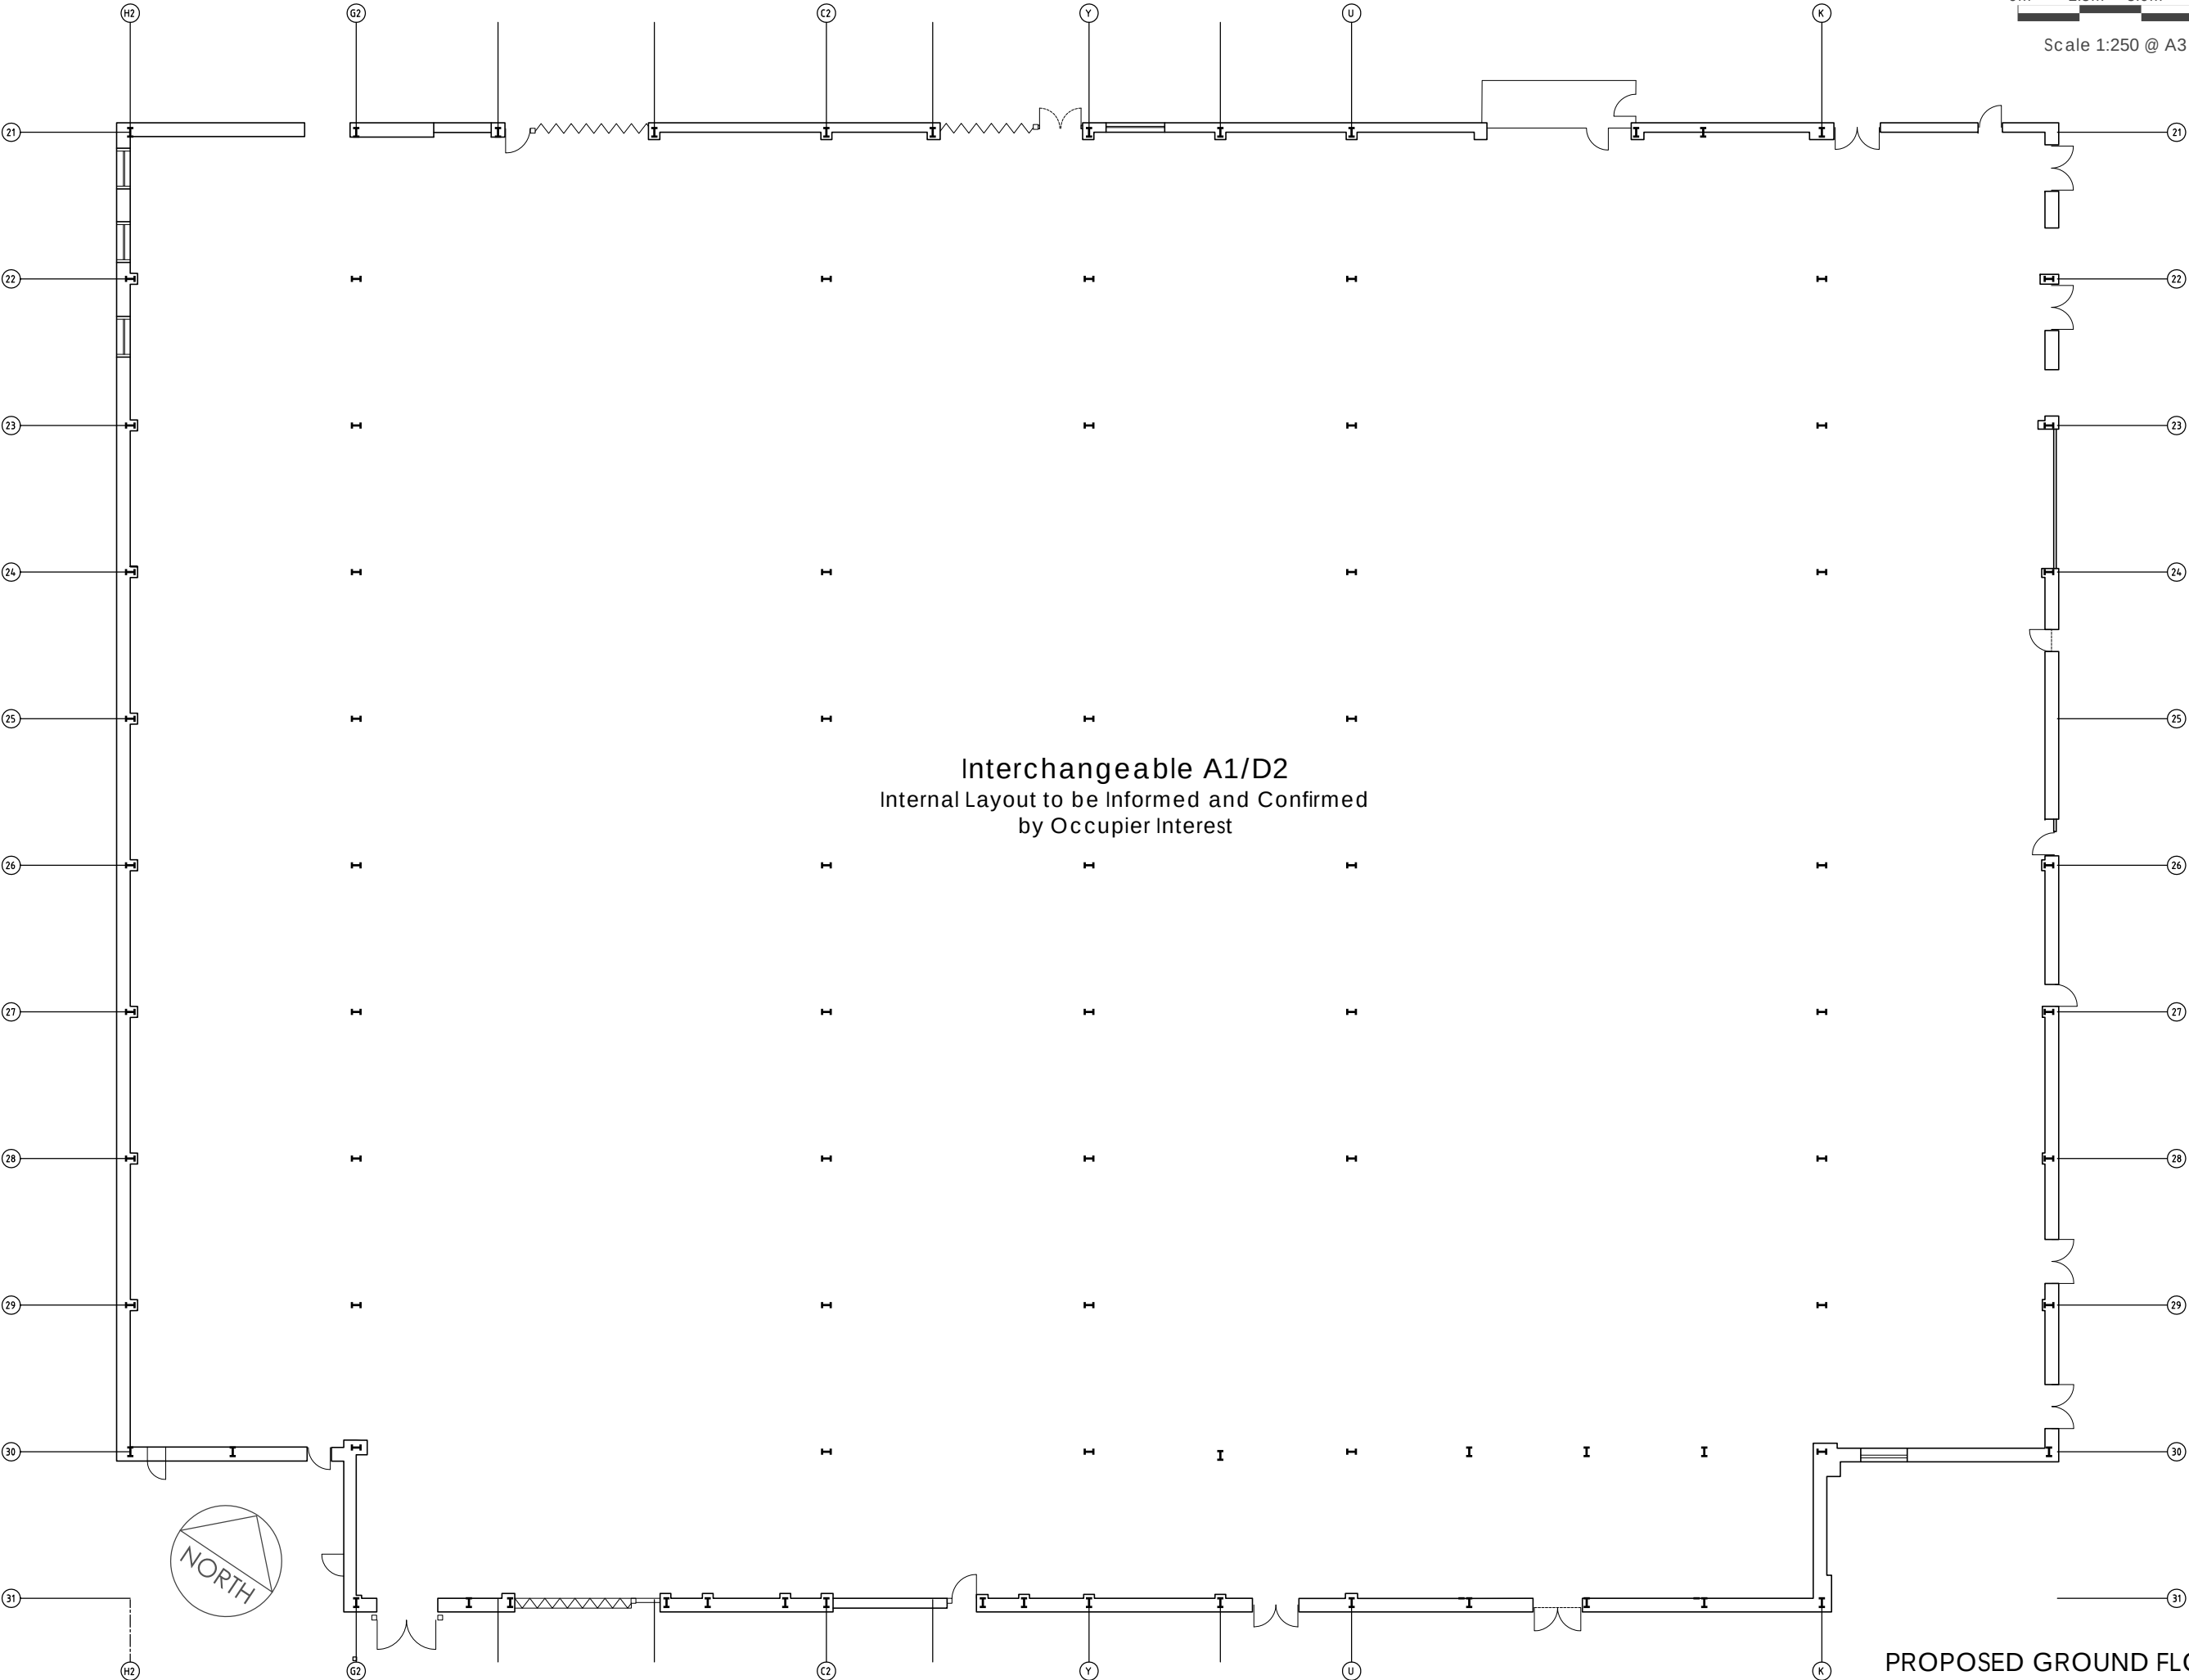

PROPOSED GROUND FLOOR LAYOUT
Block E, Elettra Avenue, WATERLOOVILLE