




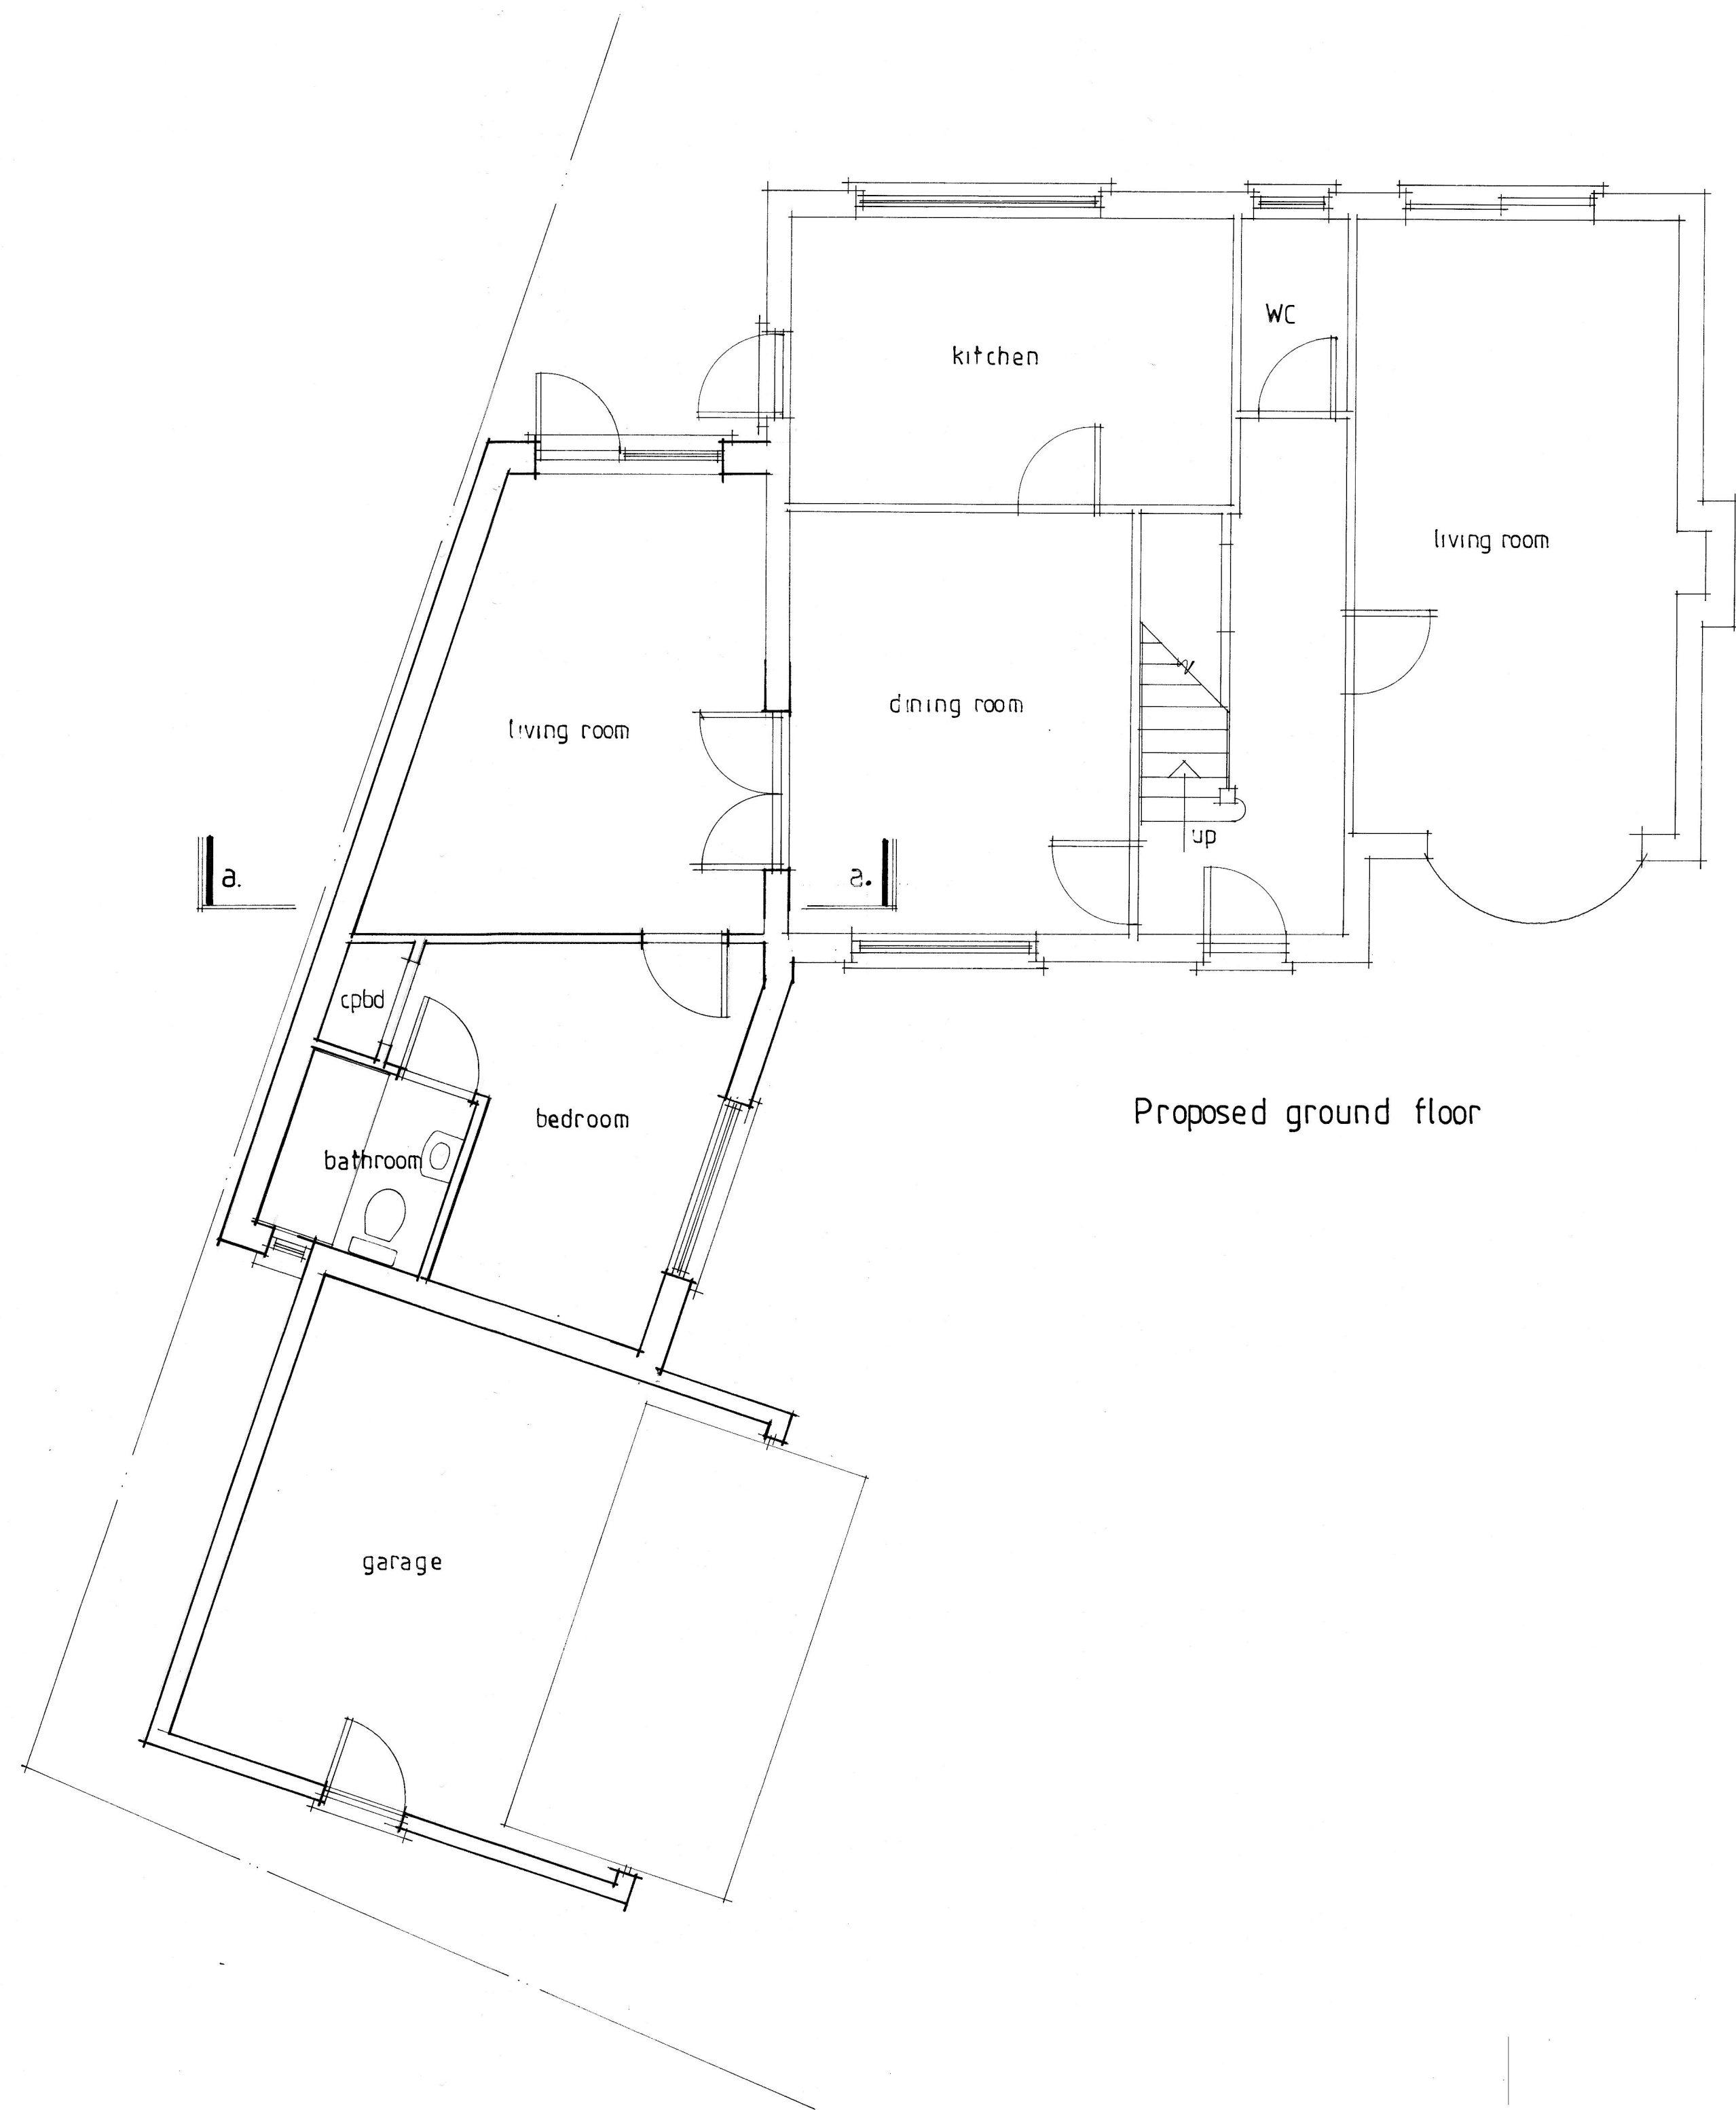


Proposed ground floor

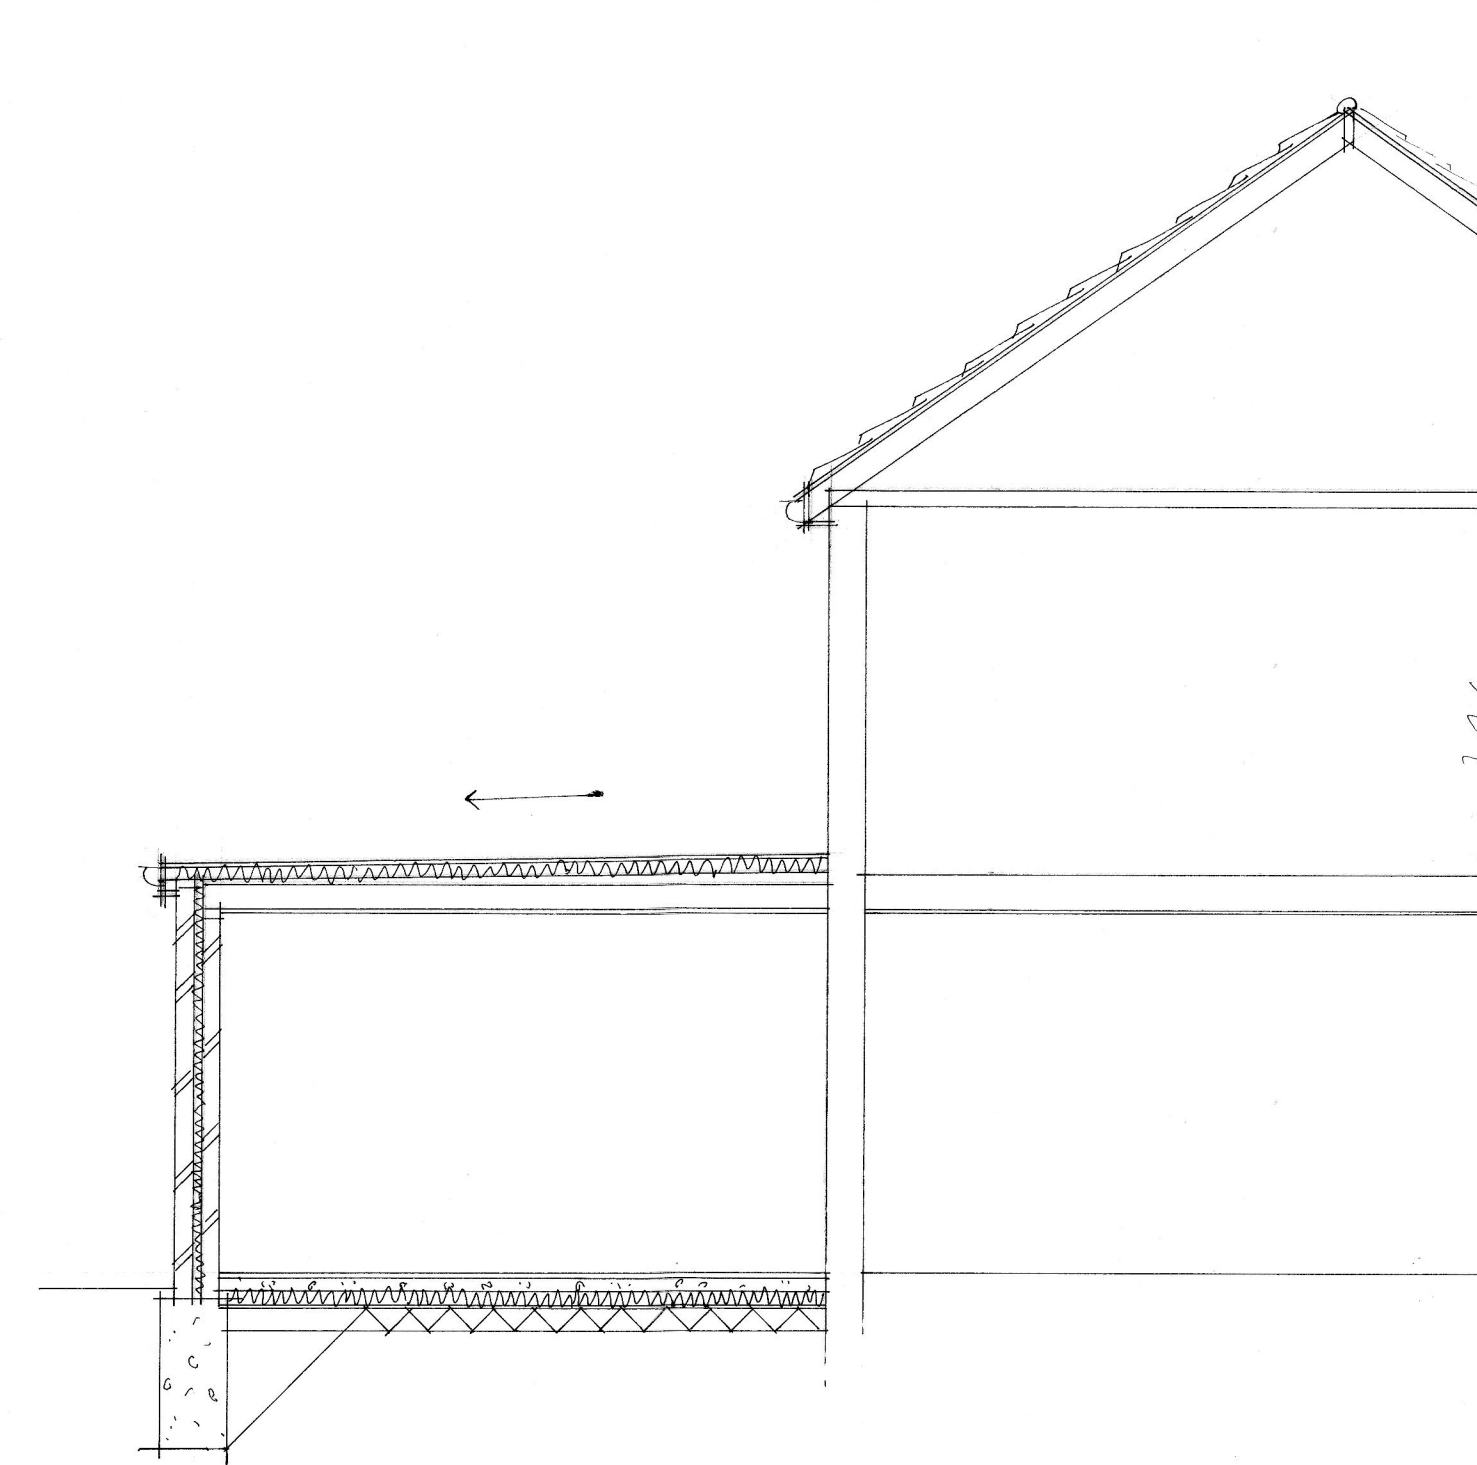


section a.a.

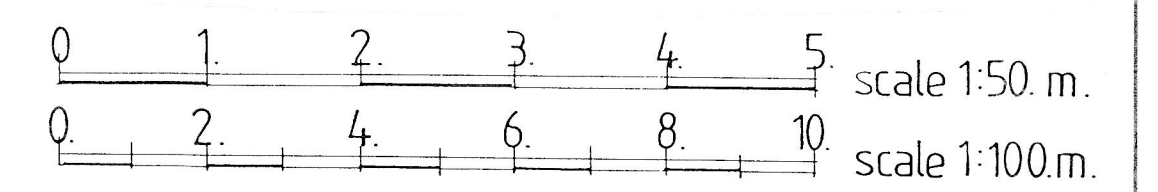


proposed front

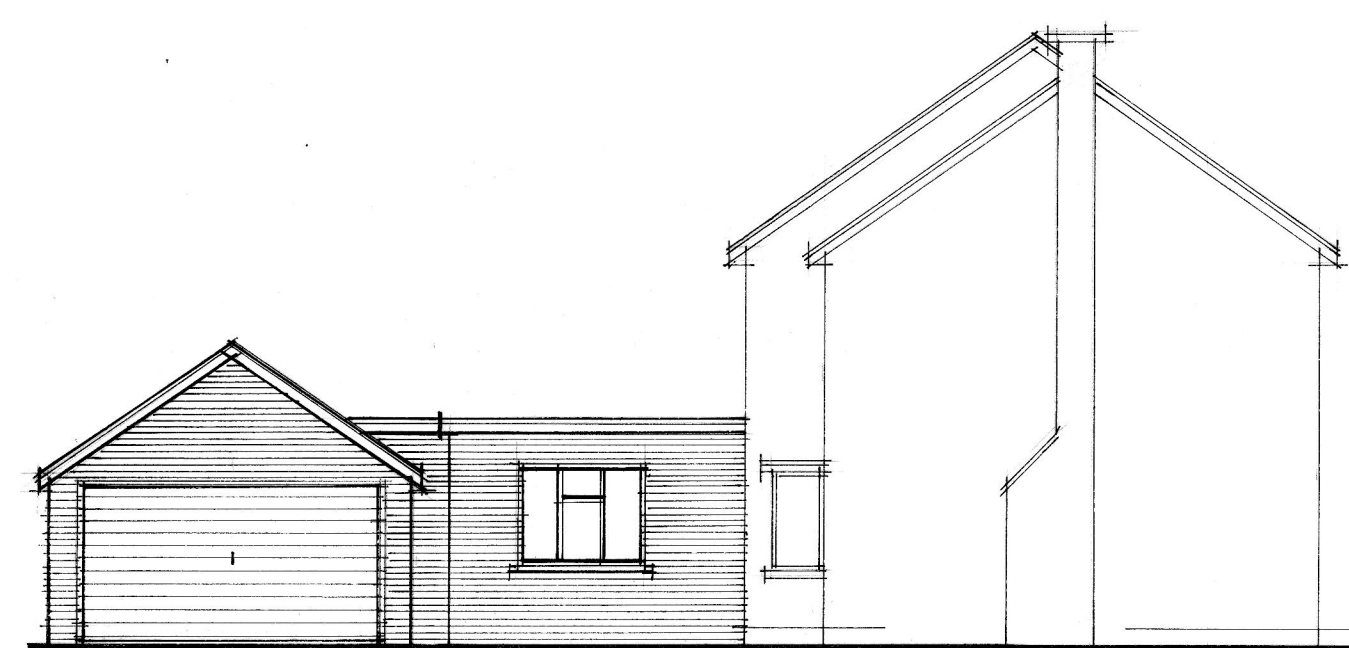

proposed side

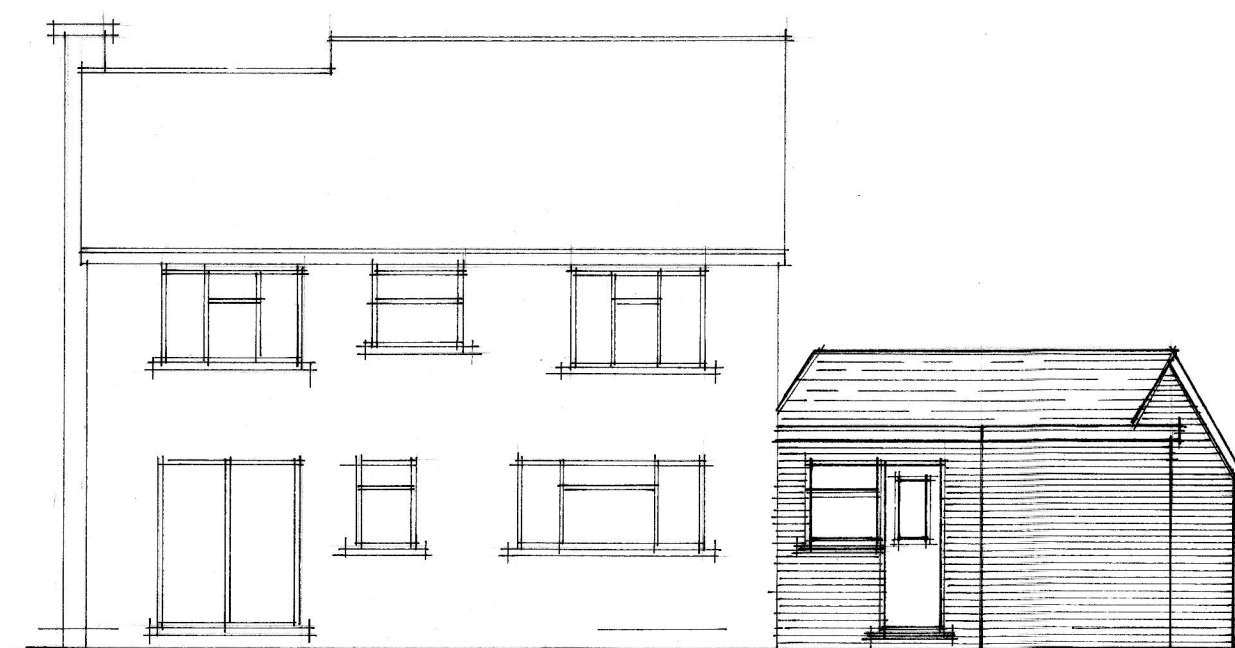

proposed rear

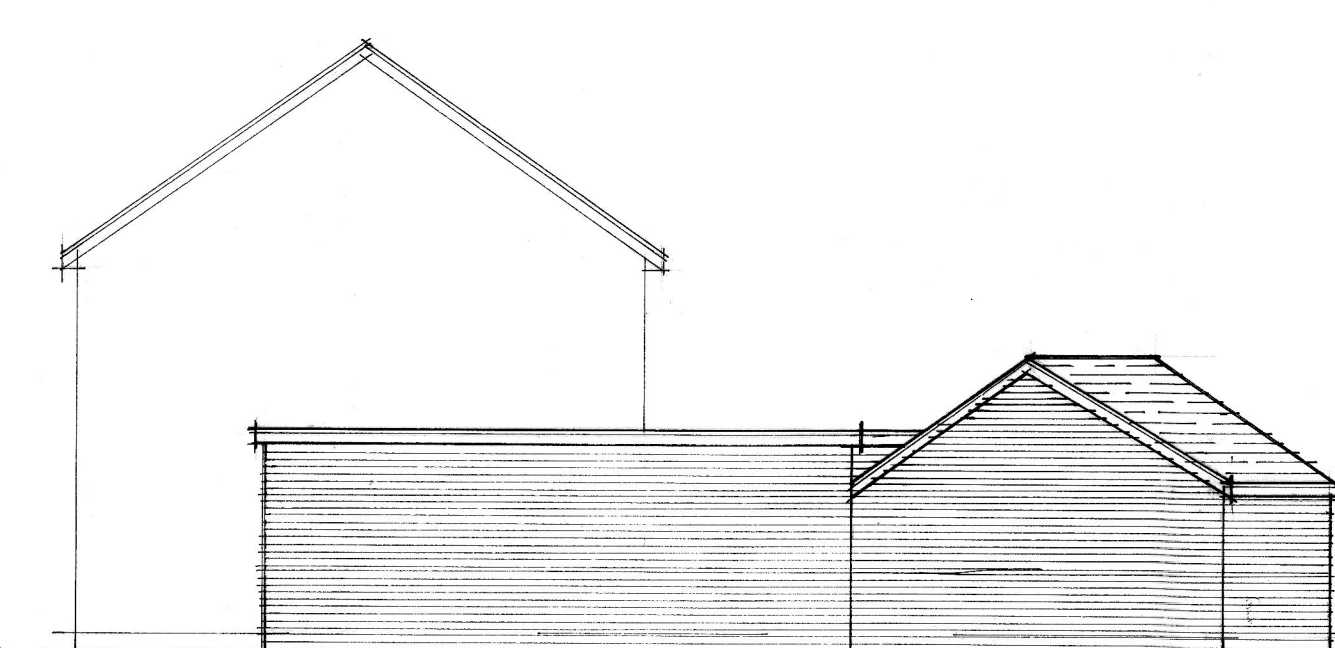

proposed side

A FEB 2015 PLANNING DRAWINGS	
Date	Revision
© copyright	
THORNS-YOUNG ARCHITECTURAL	
THORNS-YOUNG LTD CHARTERED BUILDING CONSULTANTS 232 London Road, North End, Portsmouth PO2 9JQ Tel: (023) 9267 2883 Fax: (023) 9266 3457 Website: www.thornsyoun.co.uk	
Client	
Mr B Killick	
Job Title	
12 Latchmore Gardens Cowplain	
Drawing Title	
Proposed plans	
Scale 1:100 1:50	
Date JAN 2015	Drawn by RN
Orig. No.	Rev.
7284-14-2	A