


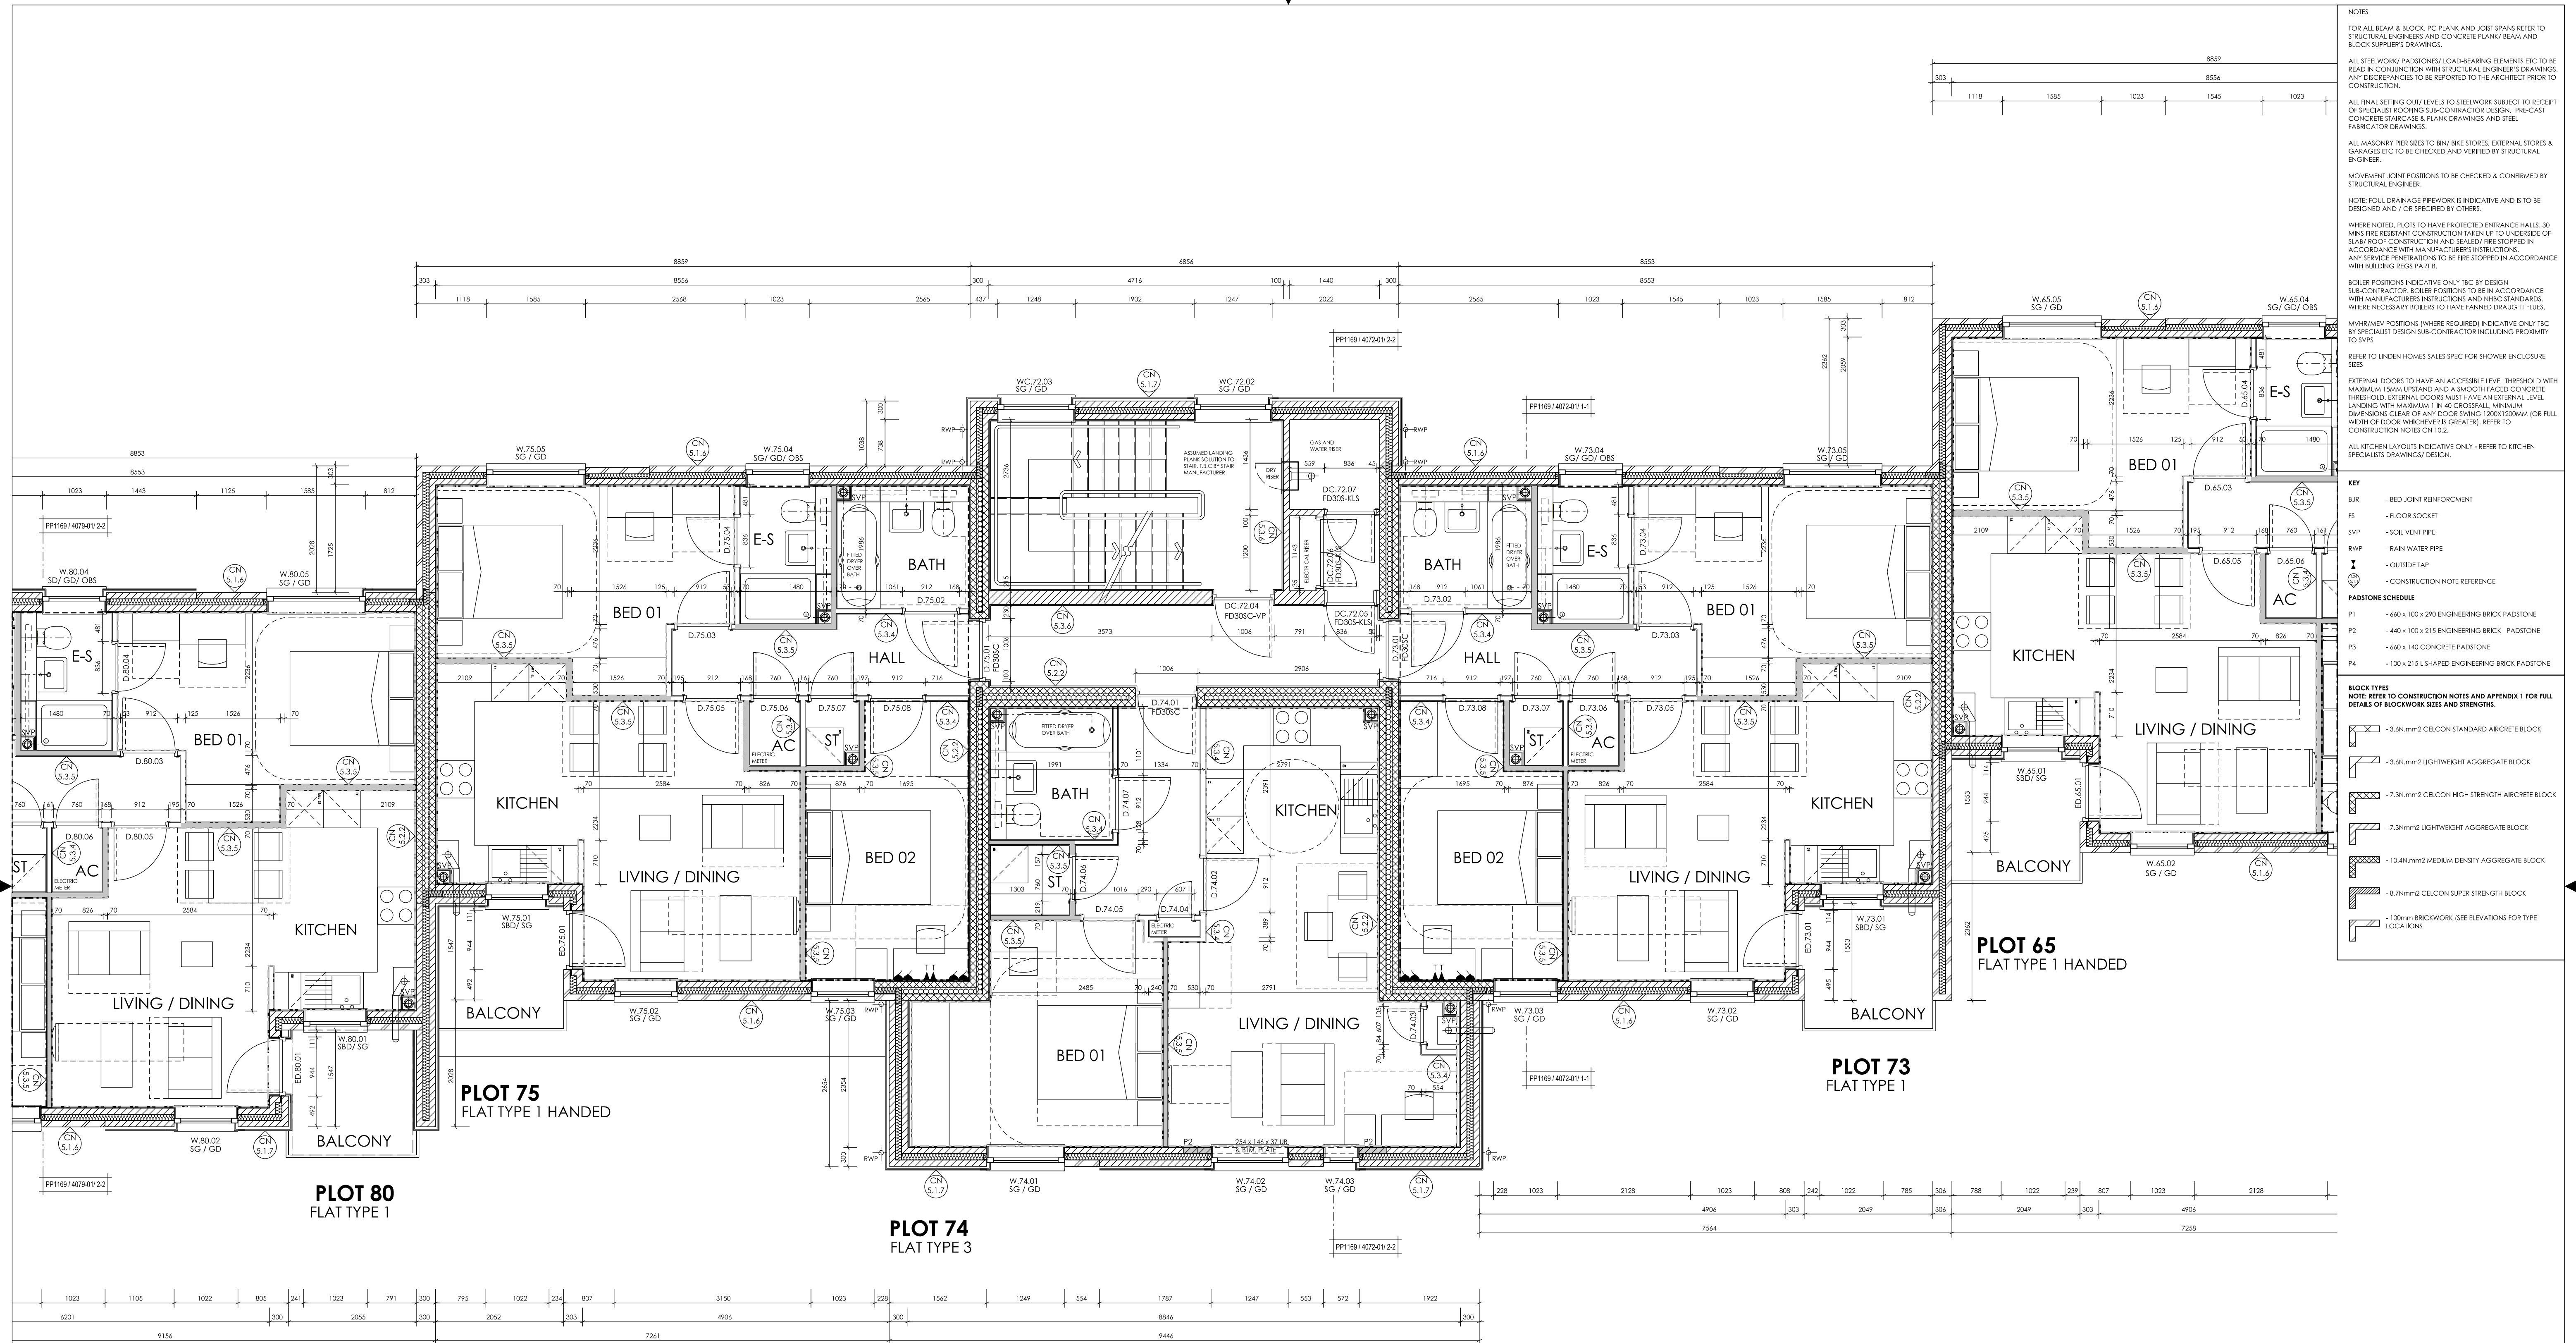

WINDOW & DOOR KEY:	FD=Fire Door.
ED = External door.	W=Window.
EDC = External door communal.	WC=Window communal.
EDR = External door within retail.	OB=Obscured glazing.
I = Internal door.	SG=Safety glazing.
DC = Internal door communal.	EG=Egress window.