



NOTES:
1. THIS DRAWING NOT TO BE SCALED. FIGURED DIMENSIONS ONLY TO BE TAKEN.
2. THIS DRAWING IS FOR INFORMATION ONLY. PLEASE INFORM THIS OFFICE.
3. COPYRIGHT OF THIS DRAWING IS OWNED BY JM ARCHITECTS.
STRUCTURAL INFORMATION INDICATIVE ONLY, TO BE CONFIRMED BY STRUCTURAL ENGINEER.
REFER TO STRUCTURAL ENGINEERS DRAWINGS FOR LOCATIONS OF BRACING & WINPOSTS.

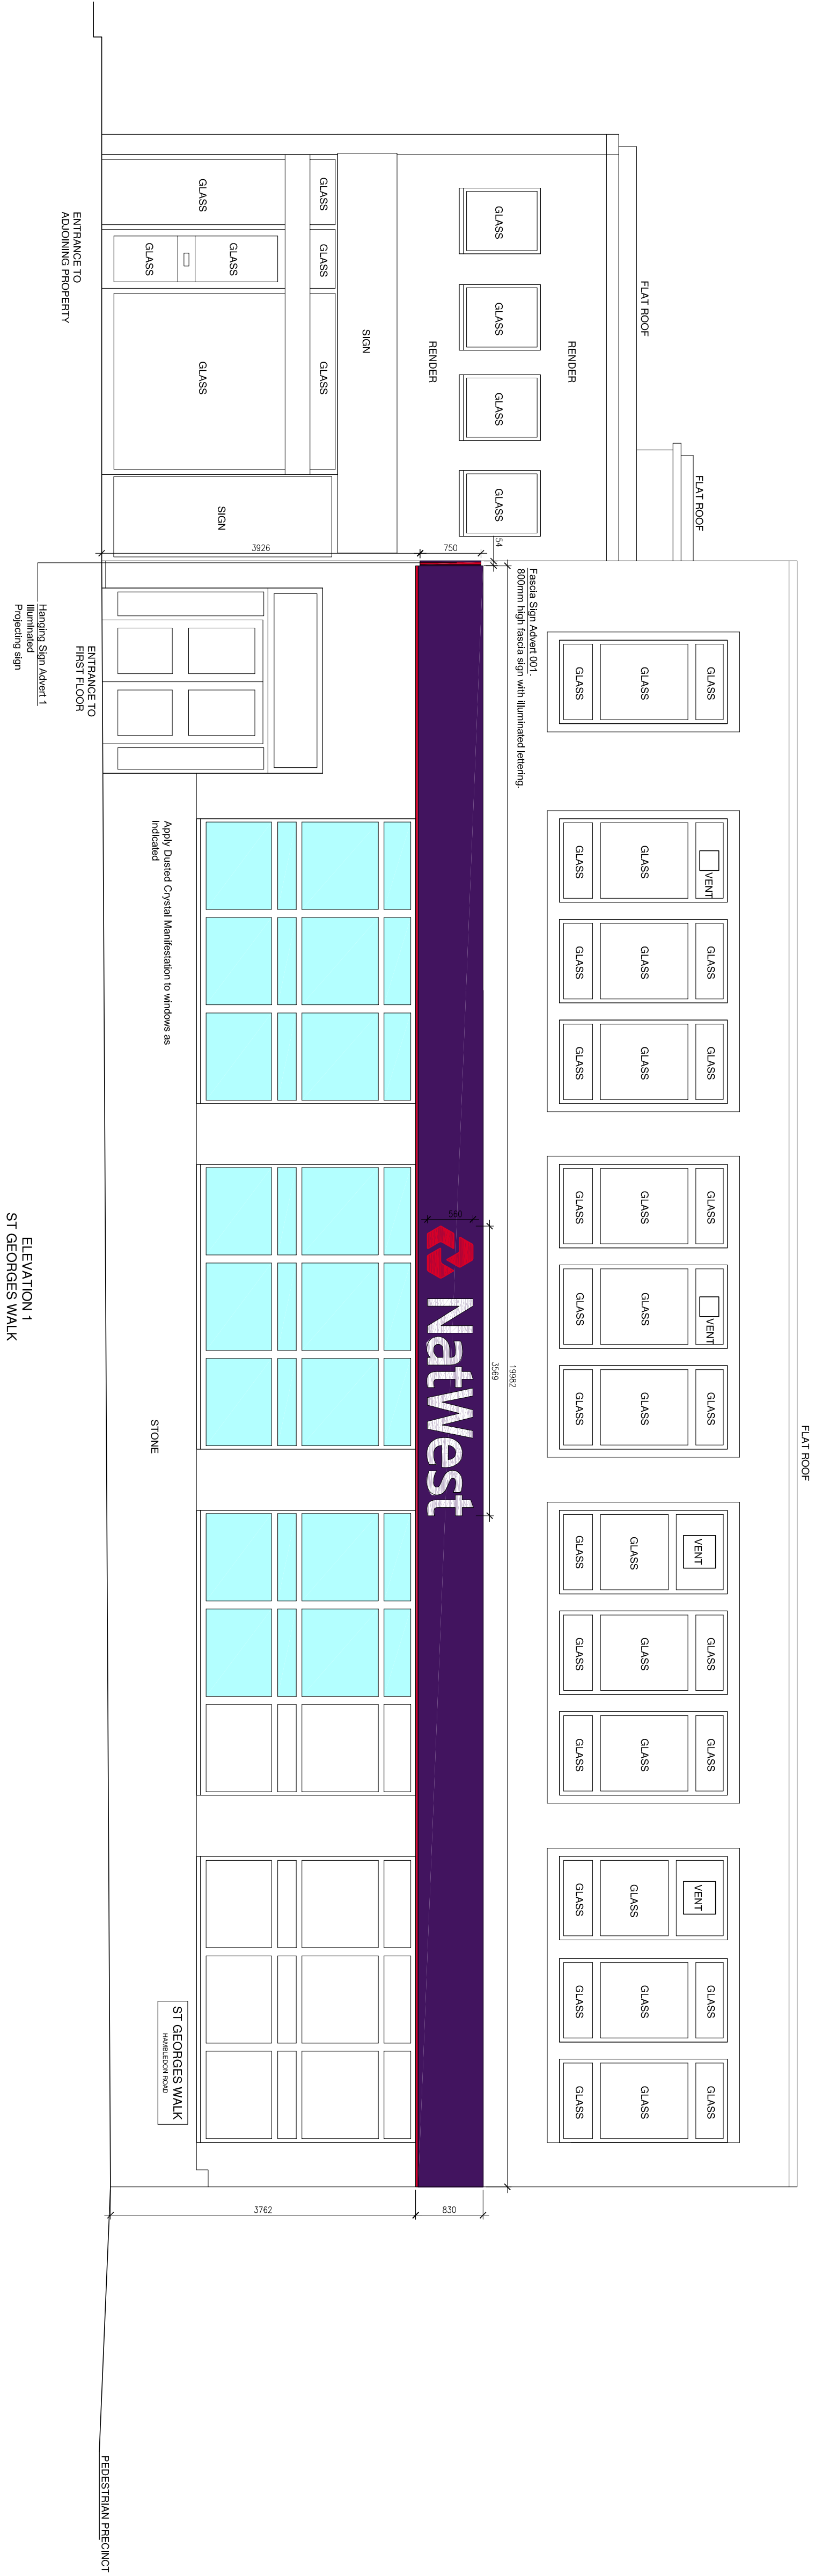

ELEVATION 1
ST GEORGES WALK

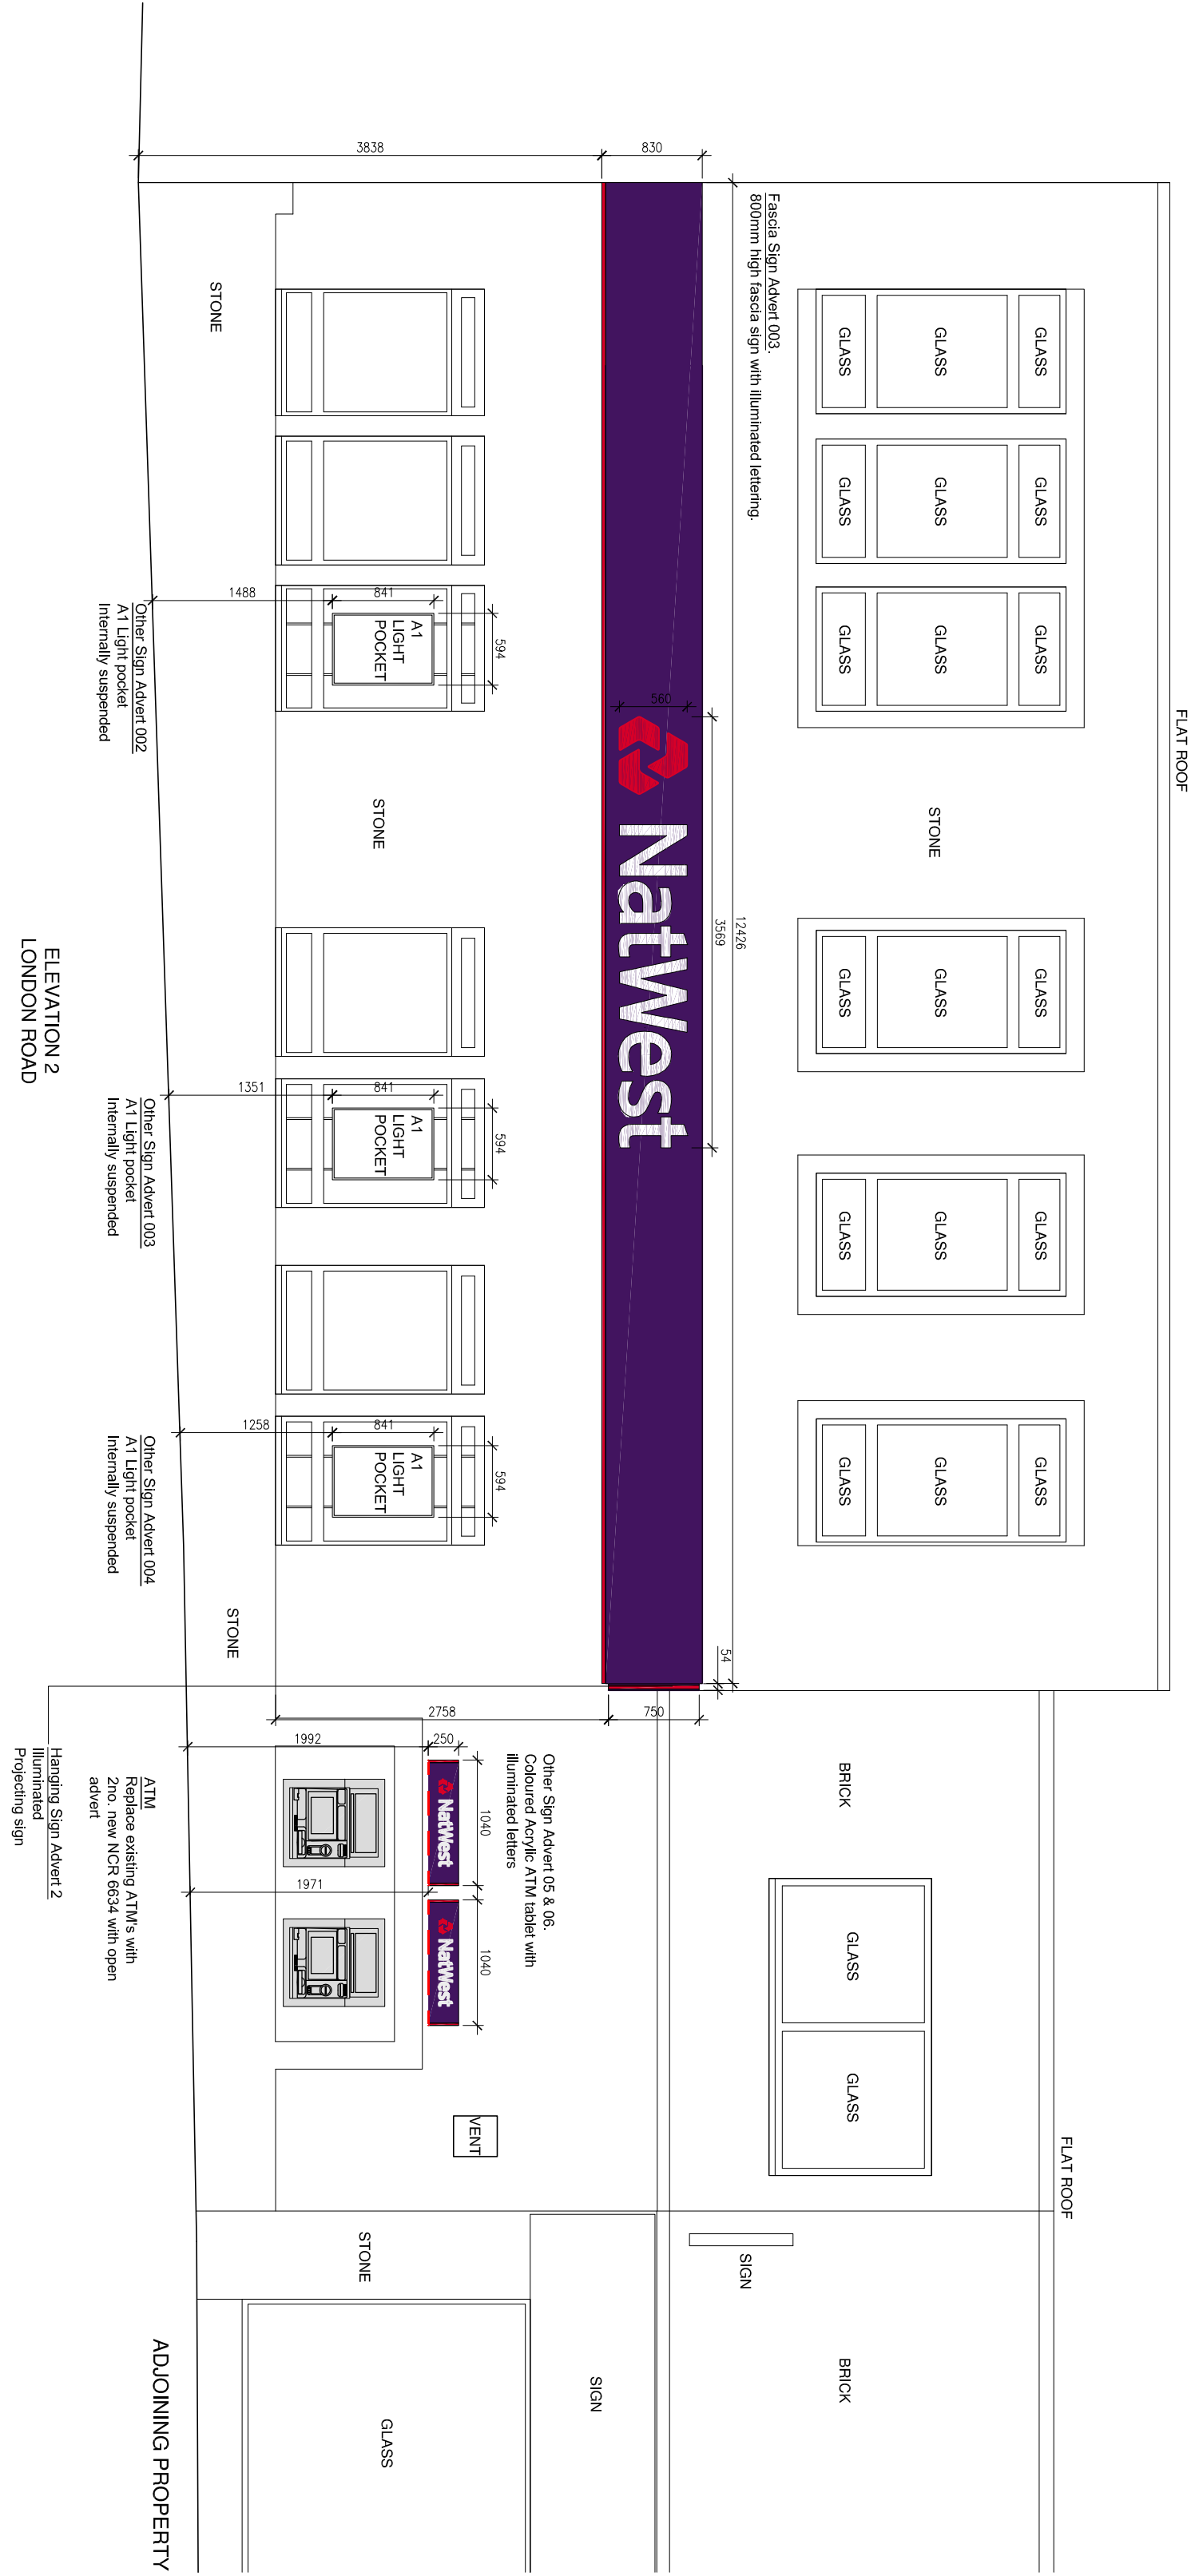

ELEVATION 2
LONDON ROAD

EXTERNALS WORKS

Facia / External canopies:

- Remove existing fascia and make good to wall behind.

Signage:

- Remove all existing signage and make good.

Merchandising:

- Remove existing posters from windows and make good ready for installation of new as indicated on proposed drawings.

ATM Surround:

- Remove existing ATM buttons and make good wall behind.

Windows:

- Allow for rubbing down and preparing all windows and repair.

- Clean all glazing internally and externally

- Apply dulux crystal vinyl as indicated on the elevation.

- Allow for roller blinds as indicated on plans

External Walls:

- Allow for cleaning existing stone work

- Allow for cleaning existing brick work or match existing Treatment to be taken to first floor level

Door:

- Allow for redecorating existing door

EXTERNAL SIGNAGE & ATMs

Signage:

- Install new signage as per the approved signage specification.

- Install 3no. 800mm Illuminated Facia Panels as indicated on elevation.

- Install 2no. Illuminated projecting sign 750mm

- Install New Nameplate

- Install New Phone & Web Vinyl. Scaled as indicated.

ATMs:

- Clean Existing ATM

- Allow for rubbing down and preparing all windows and repair.

- Install 2no. New Illuminated ATM sign signs

PROJECT		NATWEST WATERLOOVILLE	
TITLE		PROPOSED ELEVATIONS	
CLIENT		Royal Bank of Scotland	
JOB No.		5587	10/0103
SCALE		1:50@A1	DT
DRAWN BY		DT	
CHECKED BY			
DATE		12/02/2015	
PLANNING			

64 Queen Street B2 4NA	T. 0131 444 6100
F. 0131 444 6150	edling@jmachitects.net
www.jmachitects.net	

jmachitects

A	Scoping notes added	26/02/2015	LR	JK
REV.	DESCRIPTION	DATE	DRAWN BY	CHECKED BY