
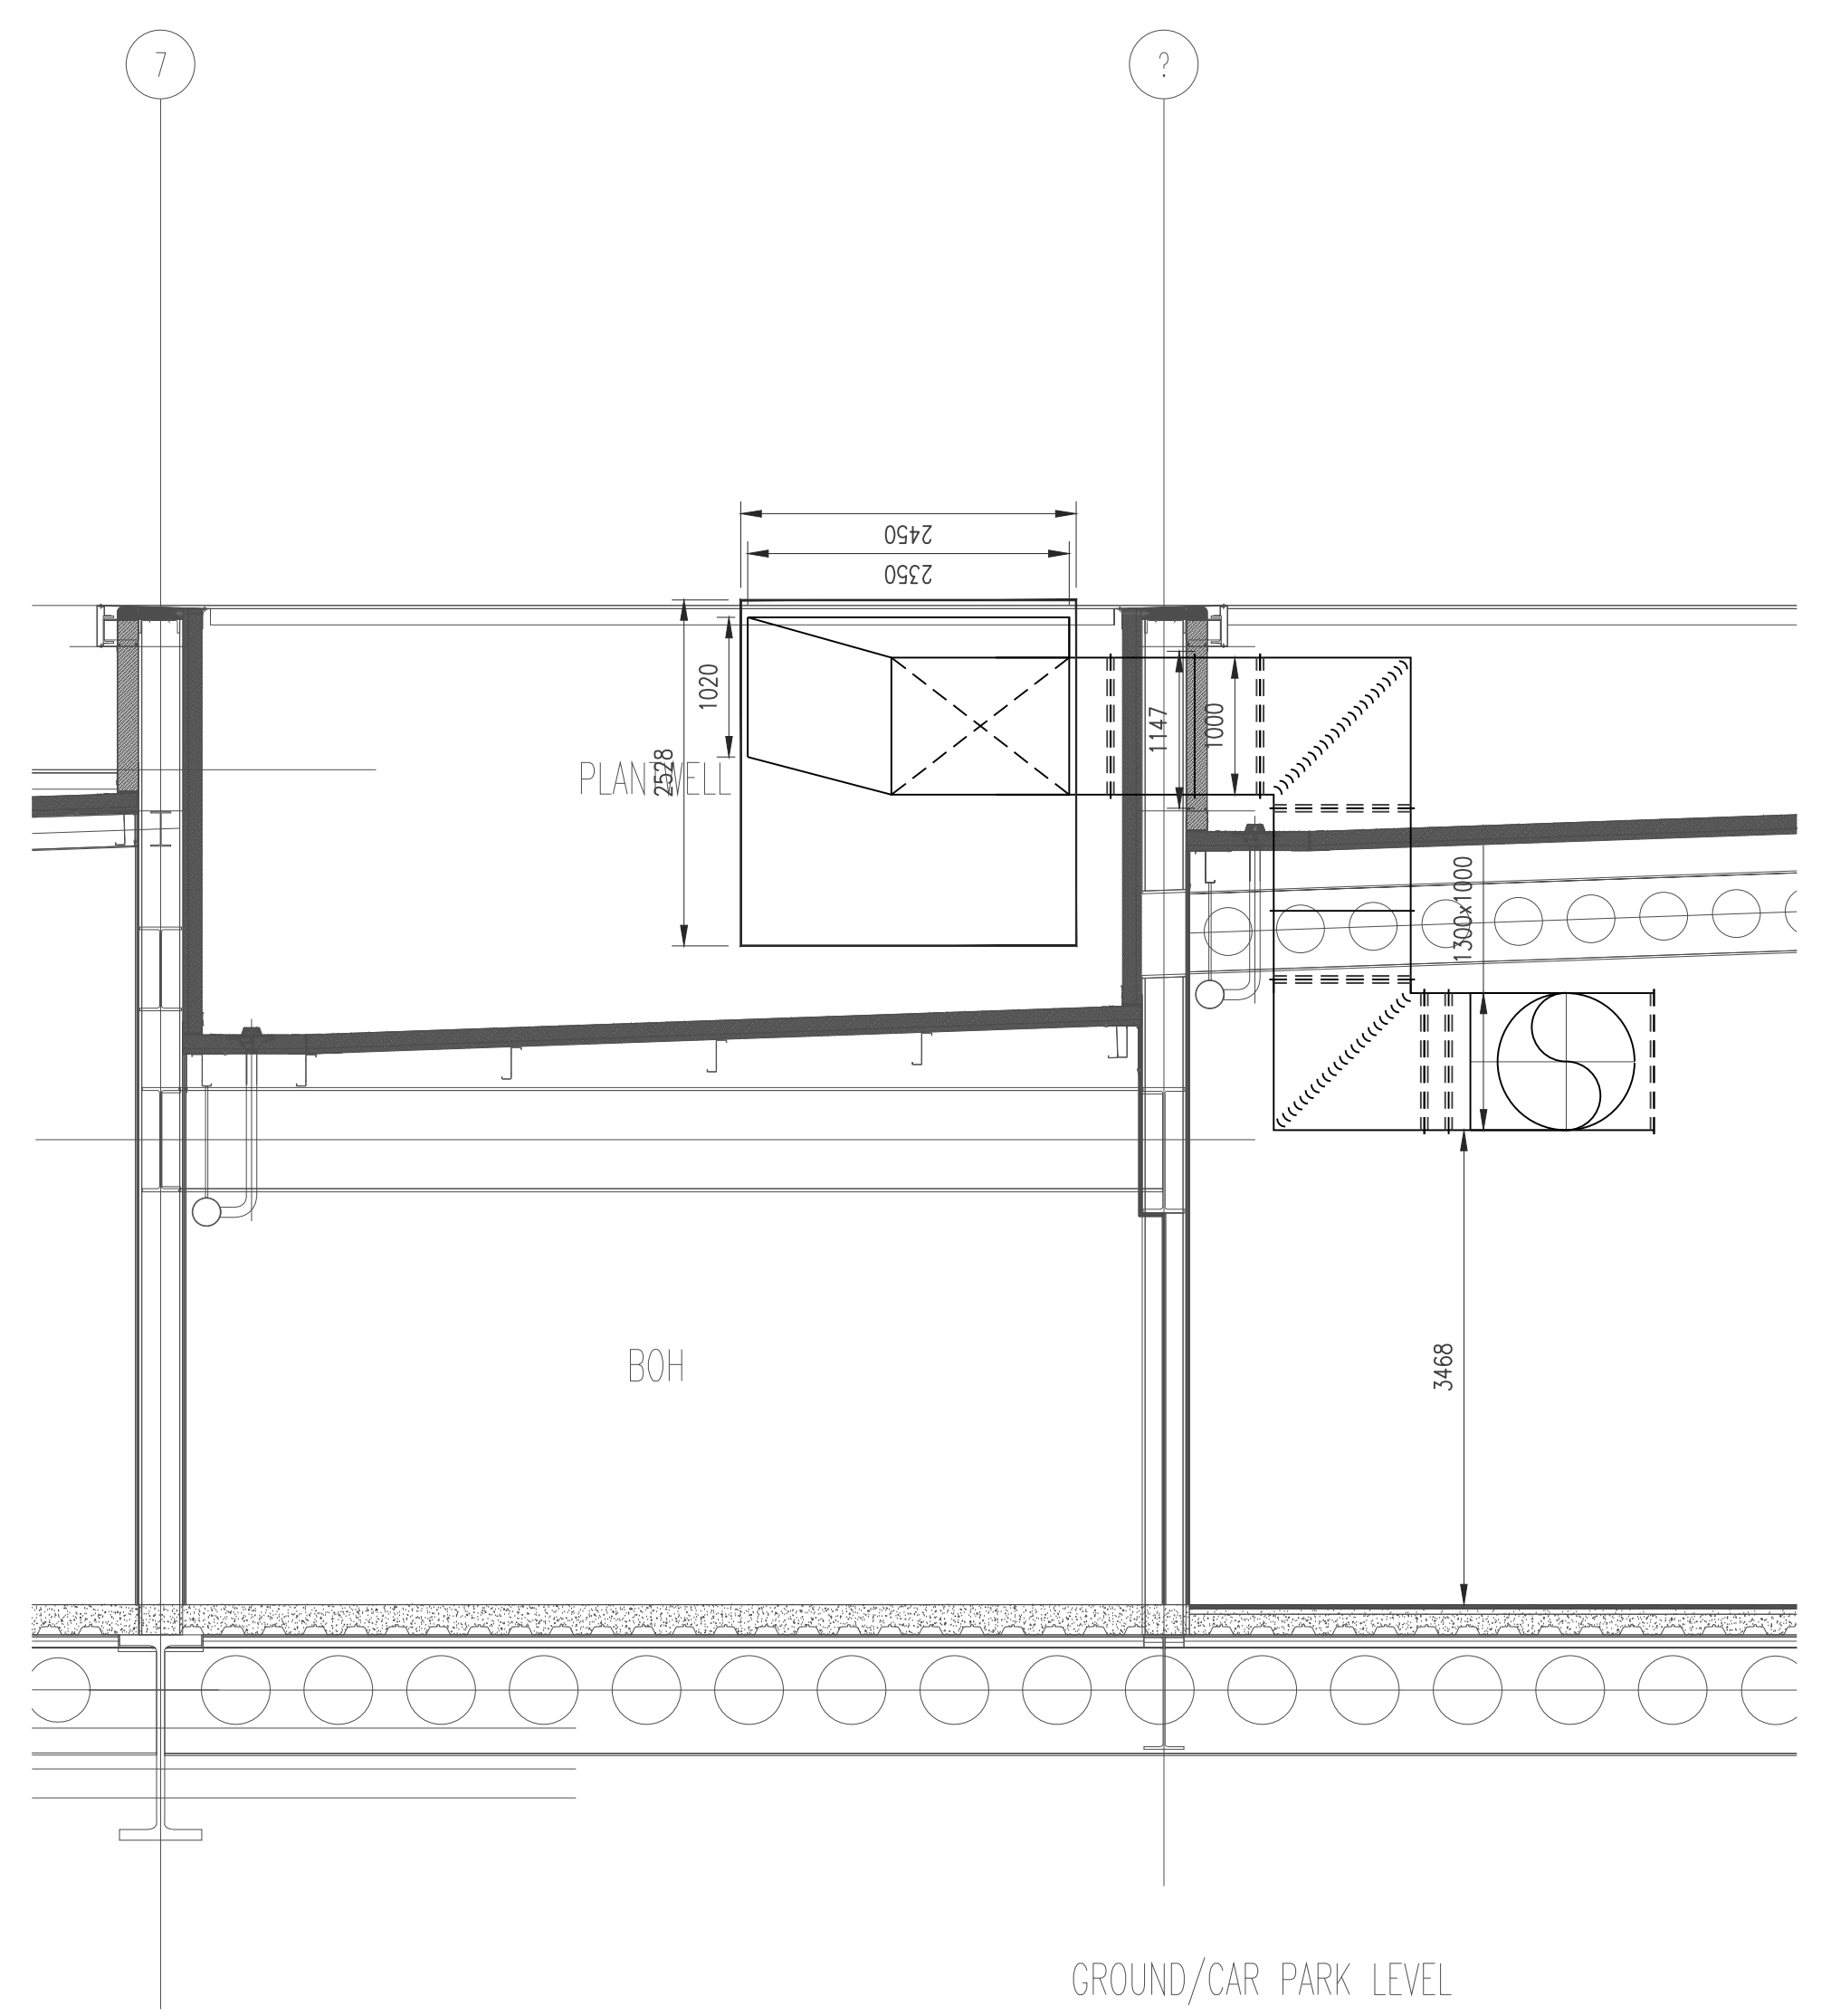


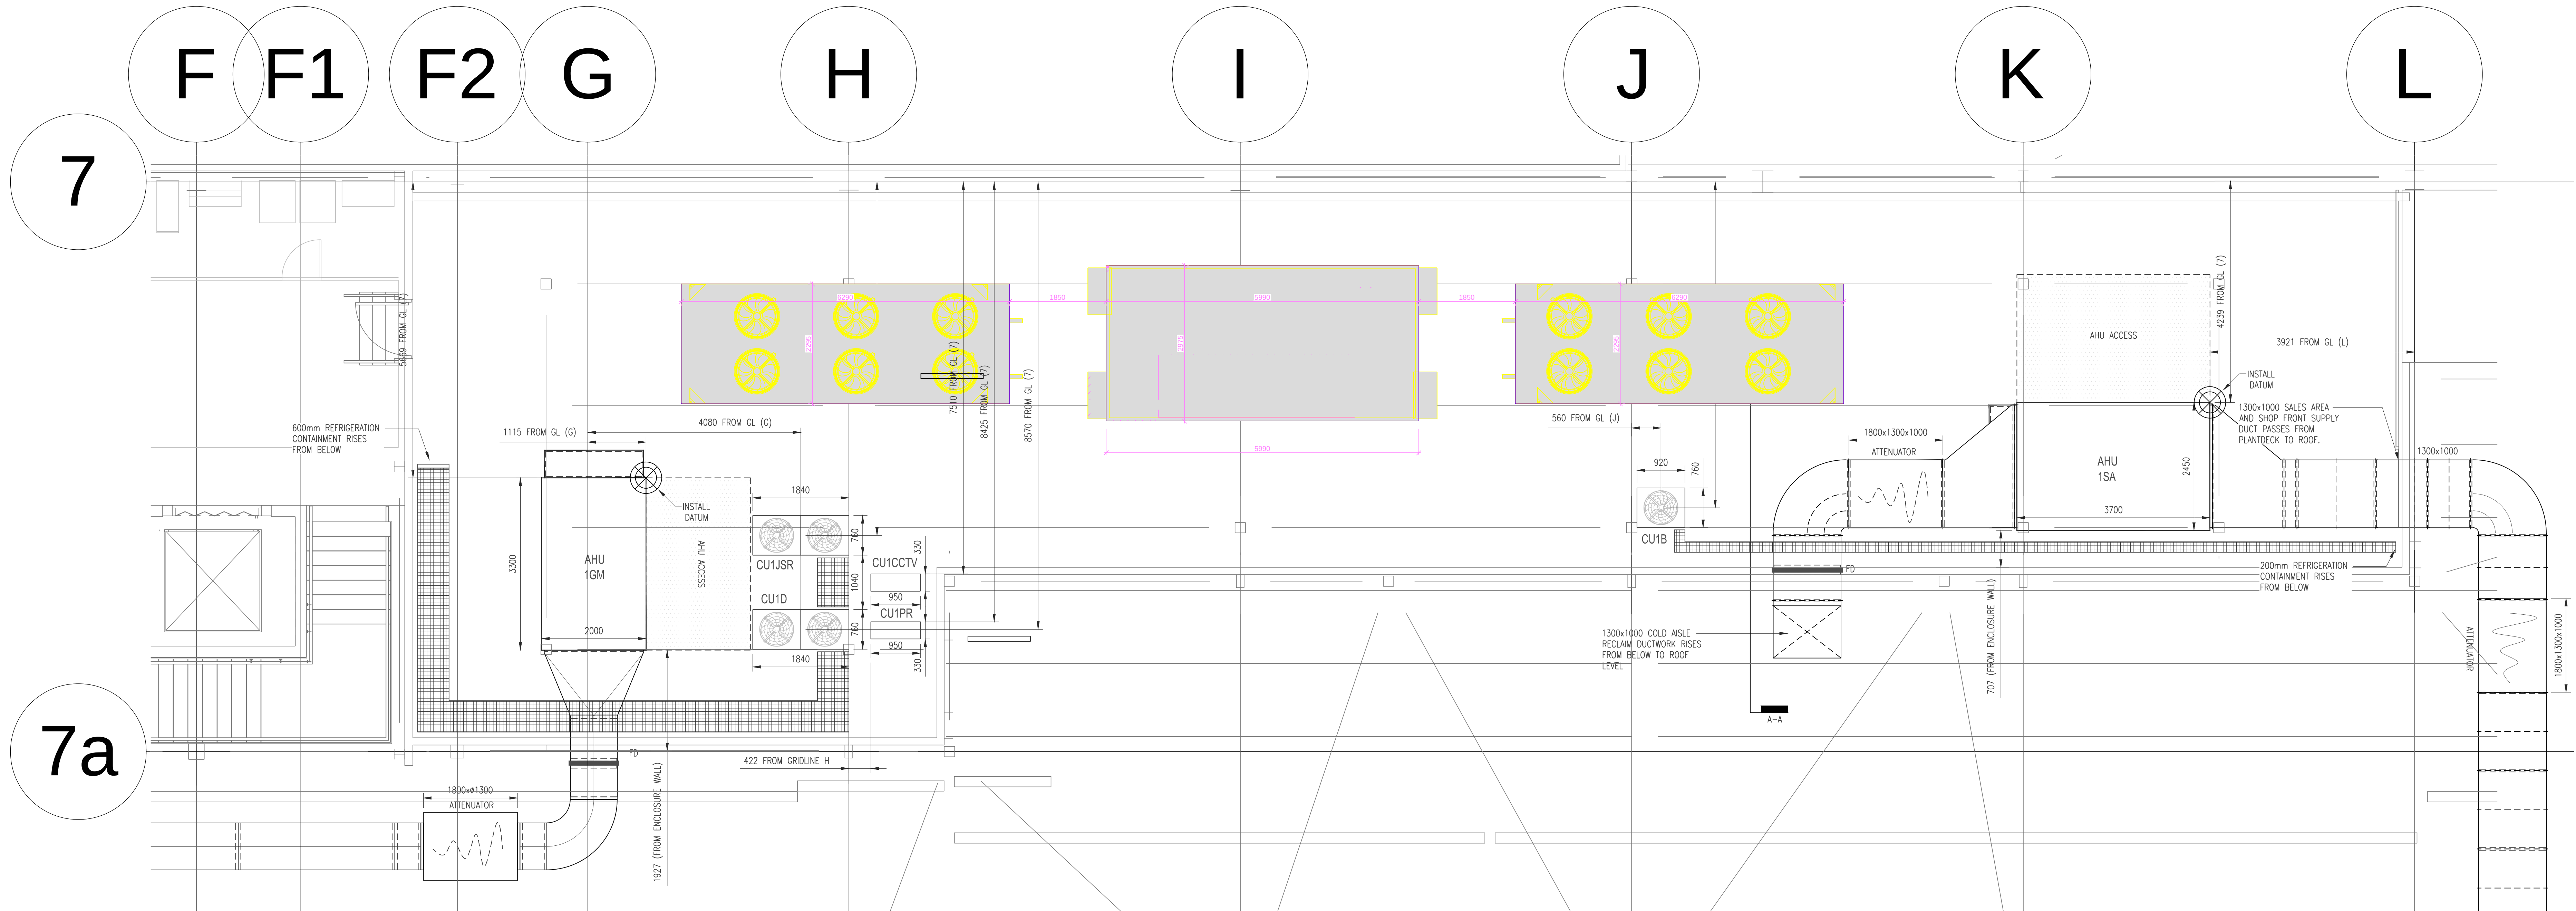

SECTION A-A

ALL RIGHTS RESERVED: THE COPYRIGHT OF THIS DRAWING IS WITH ESSEX SERVICES GROUP PLC. NO PART OF THIS DRAWING MAY BE REPRODUCED, STORED WITHIN A RETRIEVAL SYSTEM OR TRANSMITTED TO OTHER PARTIES, WITHOUT THE WRITTEN CONSENT OF ESSEX SERVICES GROUP PLC. THIS DRAWING IS ISSUED ONLY FOR THE PURPOSES OF THE PROJECTS INTENDED.

ALL LEVELS AND DIMENSIONS ARE TO BE VERIFIED ON SITE BEFORE COMMENCEMENT OF WORKS. PLEASE NOTIFY THE ARCHITECT OF ANY DISCREPANCIES OR DISCREPANCIES IN THE DRAWING. ALL DIMENSIONS ARE IN MILLIMETRES UNLESS STATED OTHERWISE. DO NOT SCALE FROM THIS DRAWING.

DO NOT SCALE FROM THIS DRAWING.

KEY:

FIRE RATING KEY

NEW COMPARTMENT WALL 60 MINUTE RATING

NEW COMPARTMENT WALL 30 MINUTE RATING

XREF INFORMATION

ISSUING COMPANY: CHQ PARTNERSHIP

DRAWING NUMBER: CHQ.14.10656-SP1

REVISION: C

DATE RECEIVED: 27.05.14

COMMENTS: SSL STORE PLAN 2289G01 REV B

THE FOLLOWING DRAWINGS ARE USED AS BASE REFERENCES:

Issue:	Date:	Revision details:	Drawn:	Chkd:
C1	25.06.14	STORE PLAN REFERENCE ADDED	DP	.
C	15.06.14	CONSTRUCTION ISSUE	JS	.
P1	30.05.14	PLANT LAYOUT SERVICES ADDED	JS	.
P	15.04.14	PRELIMINARY ISSUE	JS	.

Scale:	1:50 @ A0	Design:	JS	PM	-	Date:	APR 2014
--------	-----------	---------	----	----	---	-------	----------



Project

Sainsbury's

WATERLOOVILLE NEW STORE

Title

PLANT DECK LAYOUT

Project No:	Type:	Element Code:	Floor Level:	Dwg No.:	Rev.:
M14908	M	50	L2	01	C1

ESSEX SERVICES GROUP PLC

Viking Business Center,
Danne Road,
Rimford, Essex,
RM17 9HS

Tel: 01708 708898
Fax: 01708 708877
sales@esgplc.com
www.esgplc.com

0001:14001

essex services group plc