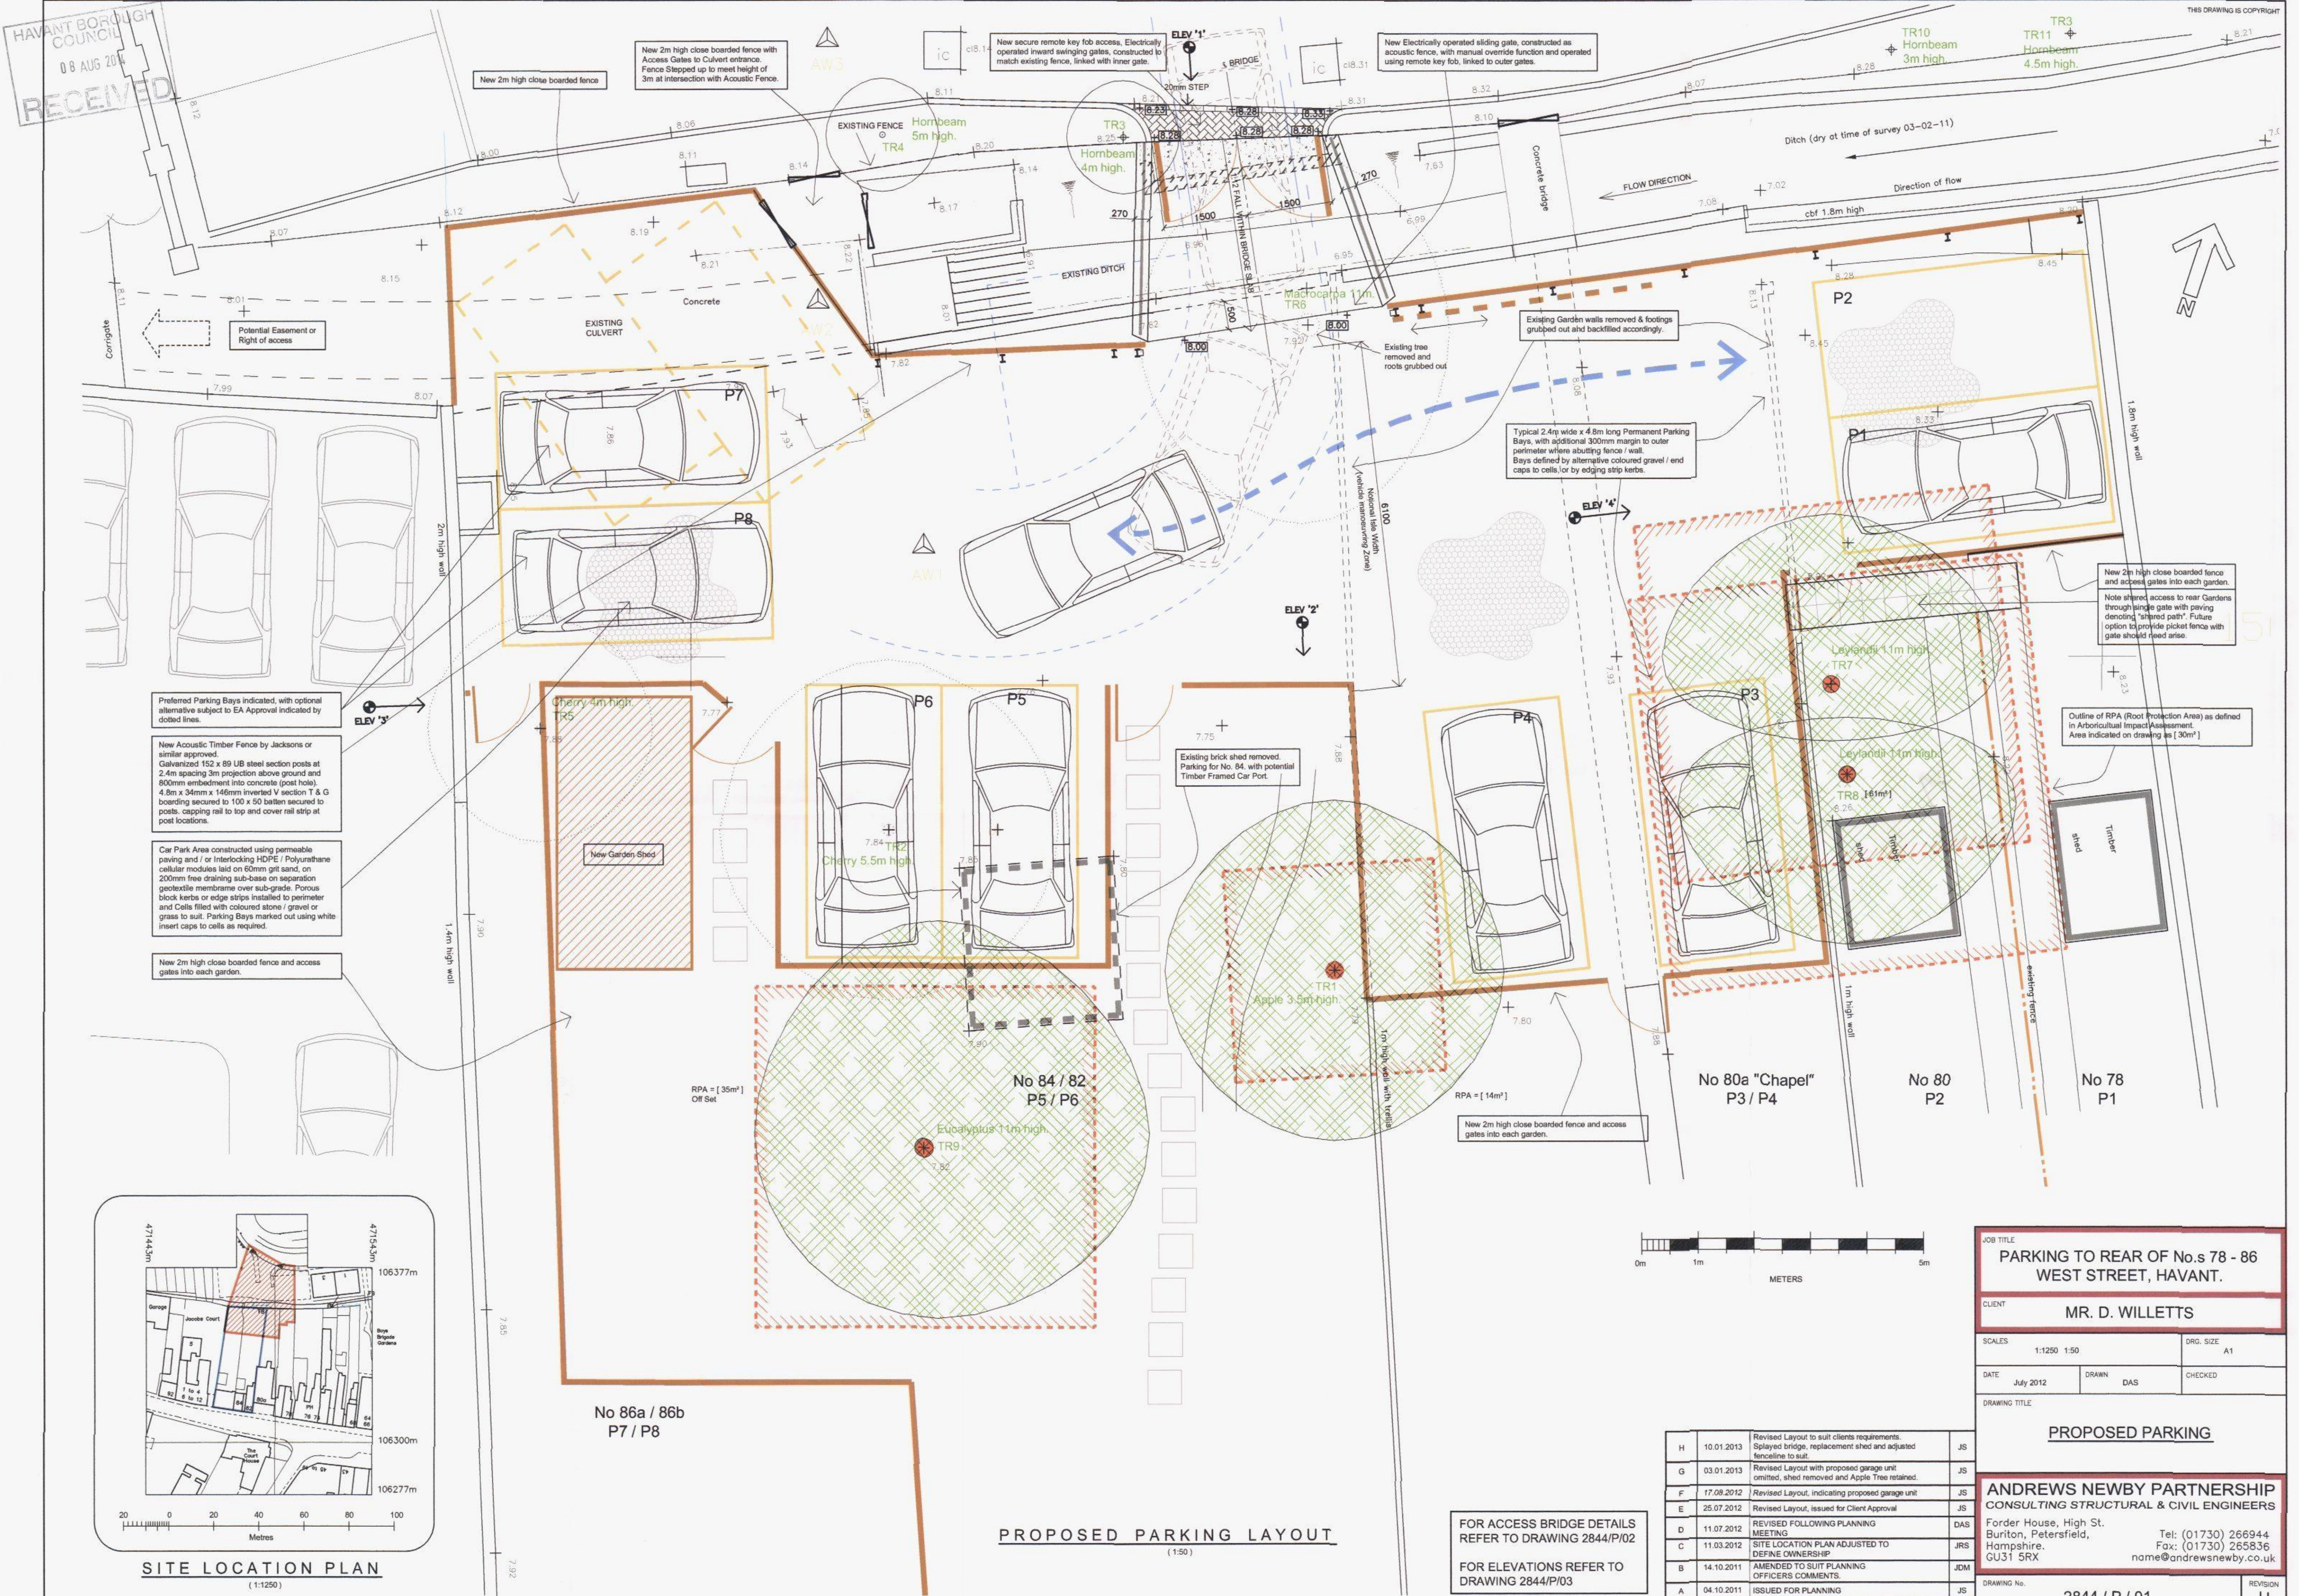


H	10.01.2013	Revised Layout to suit clients requirements. Splayed bridge, replacement shed and adjusted fence line to suit.	JS
G	03.01.2013	Revised Layout with proposed garage unit omitted, shed removed and Apple Tree retained.	JS
F	17.08.2012	Revised Layout, indicating proposed garage unit.	JS
E	25.07.2012	Revised Layout, issued for Client Approval.	JS
D	11.07.2012	REVISED FOLLOWING PLANNING MEETING.	DAS
C	11.03.2012	SITE LOCATION PLAN ADJUSTED TO DEFINE OWNERSHIP.	JRS
B	14.10.2011	AMENDED TO SUIT PLANNING OFFICERS COMMENTS.	JDM
A	04.10.2011	ISSUED FOR PLANNING.	JS
MK	DATE	REVISION	BY

JOB TITLE

PARKING TO REAR OF No.s 78 - 86 WEST STREET, HAVANT.

CLIENT

MR. D. WILLETS

SCALES

1:1250 1:50

DATE

July 2012

DRAWING TITLE

PROPOSED PARKING

ANDREWS NEWBY PARTNERSHIP

CONSULTING STRUCTURAL & CIVIL ENGINEERS

Forder House, High St.

Buriton, Petersfield,

Hampshire.

GU31 5RX

Tel: (01730) 266944

Fax: (01730) 265836

name@andrewsnewby.co.uk

DRAWING No.

2844 / P / 01

REVISION

H

FOR ACCESS BRIDGE DETAILS
REFER TO DRAWING 2844/P/02

FOR ELEVATIONS REFER TO
DRAWING 2844/P/03

PROPOSED PARKING LAYOUT
(1:50)