
DRAWING No. PB2348-100-01

DO NOT SCALE

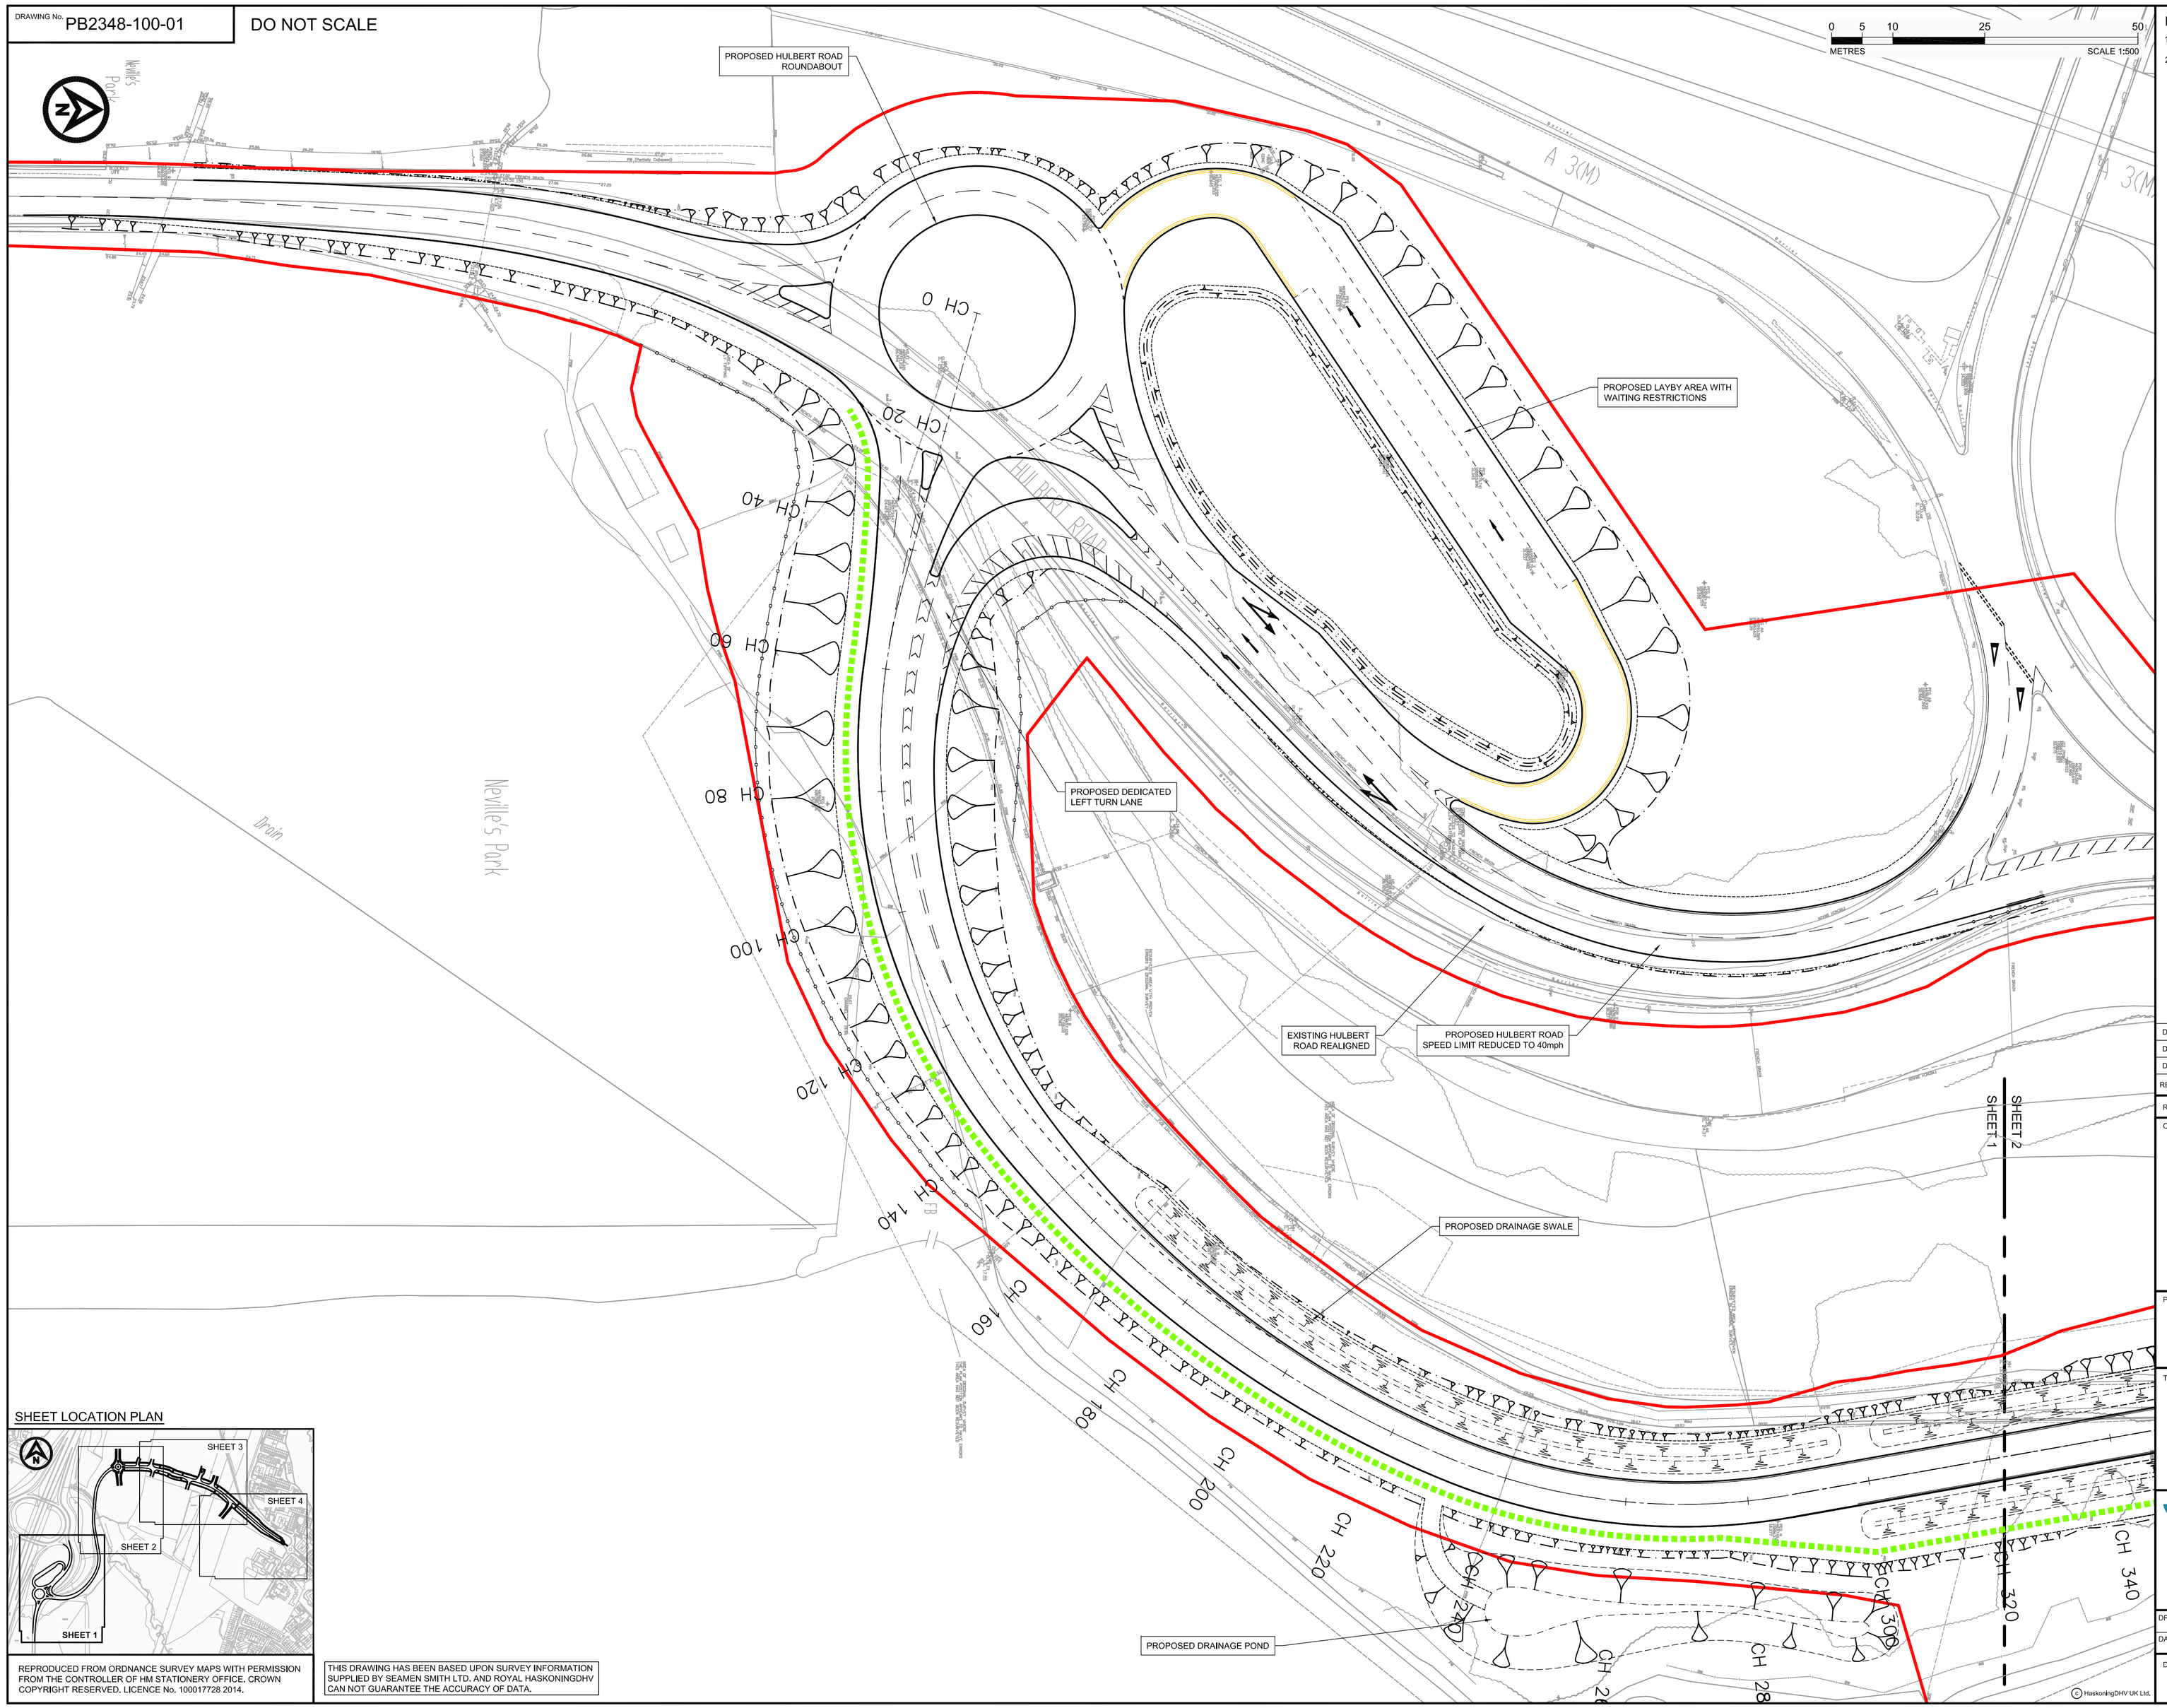

NOTES

1. Do not scale from this drawing. All dimensions are in metres unless noted otherwise.
2. All levels are in metres relative to Ordnance Datum Newlyn unless noted otherwise.

KEY

- WORKS BOUNDARY
- PROPOSED DRAINAGE SWALE
- PROPOSED EARTHWORKS SLOPE
- INDICATIVE ROUTE OF POSSIBLE FUTURE FOOTWAY

SHEET LOCATION PLAN

REPRODUCED FROM ORDNANCE SURVEY MAPS WITH PERMISSION FROM THE CONTROLLER OF HM STATIONERY OFFICE. CROWN COPYRIGHT RESERVED. LICENCE No. 100017728 2014.

THIS DRAWING HAS BEEN BASED UPON SURVEY INFORMATION SUPPLIED BY SEAMEN SMITH LTD. AND ROYAL HASKONINGDHV CAN NOT GUARANTEE THE ACCURACY OF DATA.

REV	DATE	DESCRIPTION	BY	CHK	APP
D3	10.04.15	Amended following HCC comments	PK	SRT	SRT
D2	21.01.15	Amended to Safety Audit and HCC comments	PK	JM	SRT
D1	16.12.14	First Issue	PK	JM	SRT

REVISIONS

CLIENT

VolkerFitzpatrick

Portsmouth City Council

PROJECT

DUNSBURY HILL FARM
ADOPTABLE HIGHWAY WORKS

TITLE

GENERAL ARRANGEMENT

SHEET 1 OF 4

Royal HaskoningDHV
Enhancing Society Together

Bays House, Wick Road
Englefield Green, Egham
Surrey, TW20 0HJ
Tel +44(0)1932 569566
www.royalhaskoningdhv.com

DRAWN	CHECKED	APPROVED
PK	JM	SRT

DATE	SCALE AT A1	AUTOCAD REF.
DEC '14	1:500	PB2348-100-01.DWG

DRAWING No. PB2348-100-01

REVISION D3

© HaskoningDHV UK Ltd.