


wild life buffer area
to incorporate log pile
habitats, dead wood piles
and hibernacula

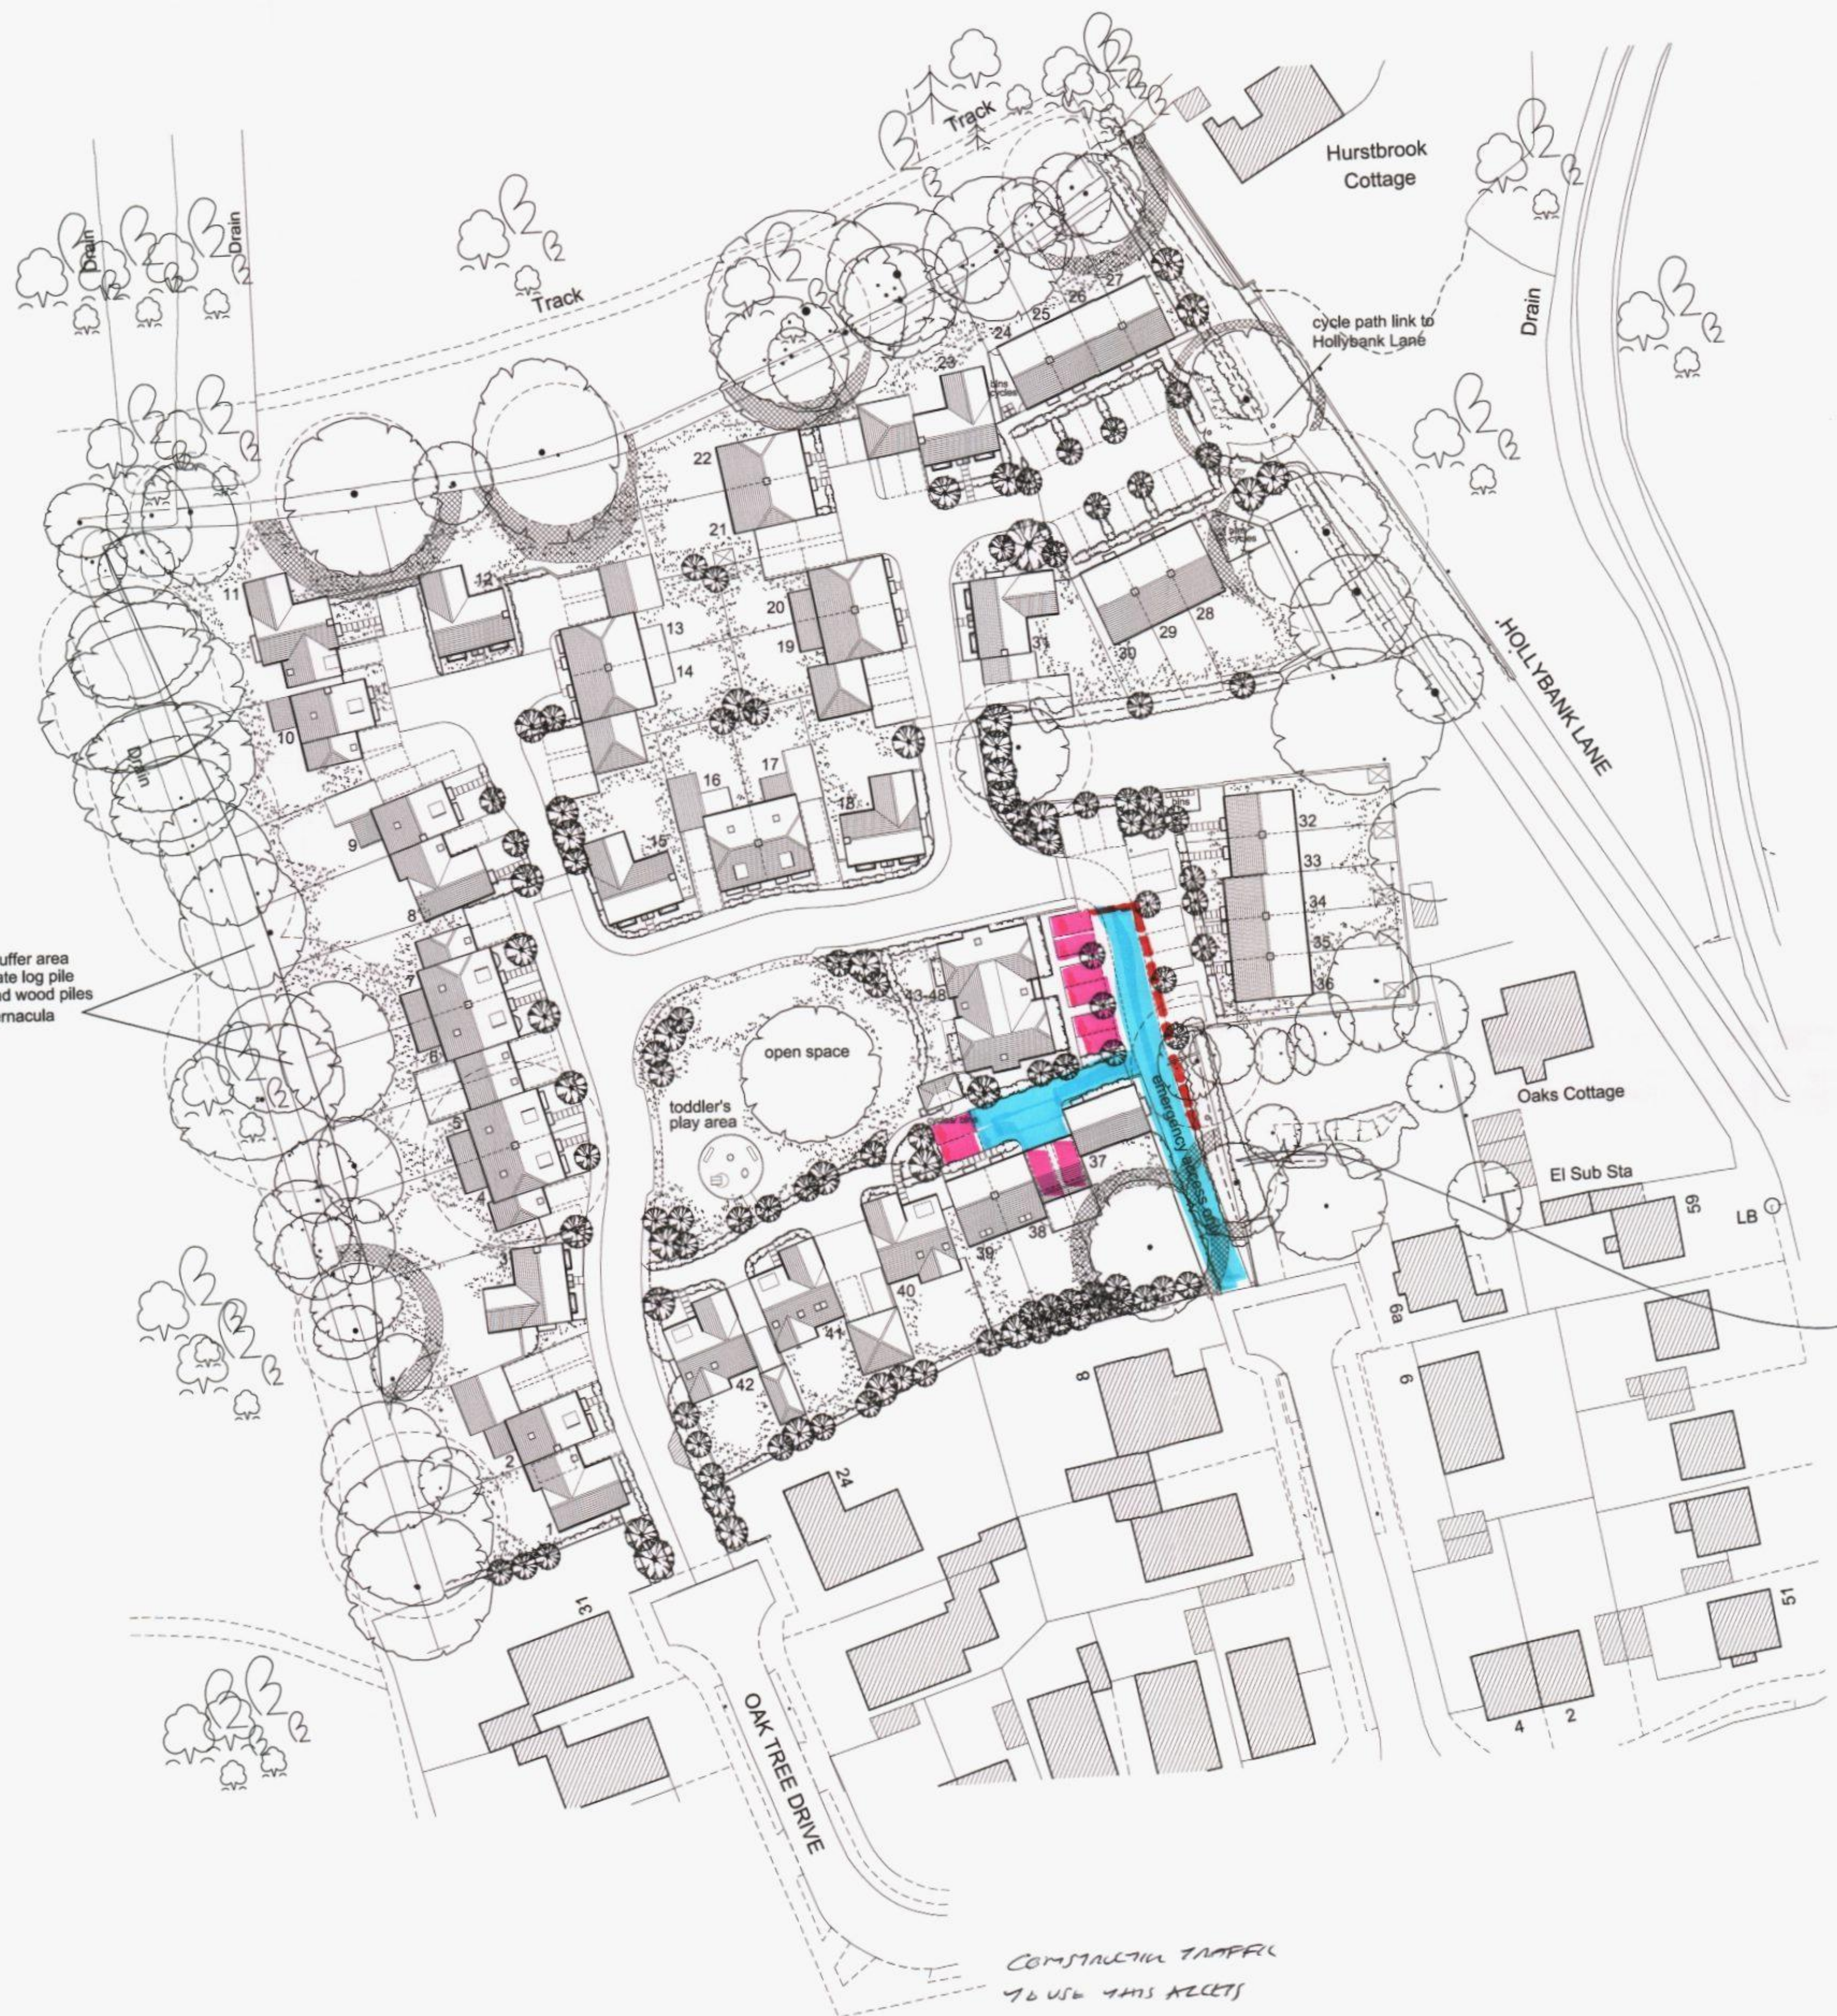

TEMPORARY ACCESS
PARKING (ALLOCATION)
FENCING/HARDING

TEMPORARY ACCESS FOR
RESIDENTS OF PLOTS 37-39
43-48 INCLUSIVE UNTIL
MARCH 31ST 2015
NO BUILDING MATERIAL TO
USE THIS ACCESS

CONSTRUCTION MATERIAL
TO USE THIS ACCESS

HAVANT BOROUGH
COUNCIL
09 DEC 2014
RECEIVED

Key

- existing trees retained
- root protection areas
- estimated area affected by shading
- indicative planting

OAKTREE DRIVE,
EMSWORTH

Site layout

Nov 09

1:500

290138

P01F



0 5 10 15 20 25 50