


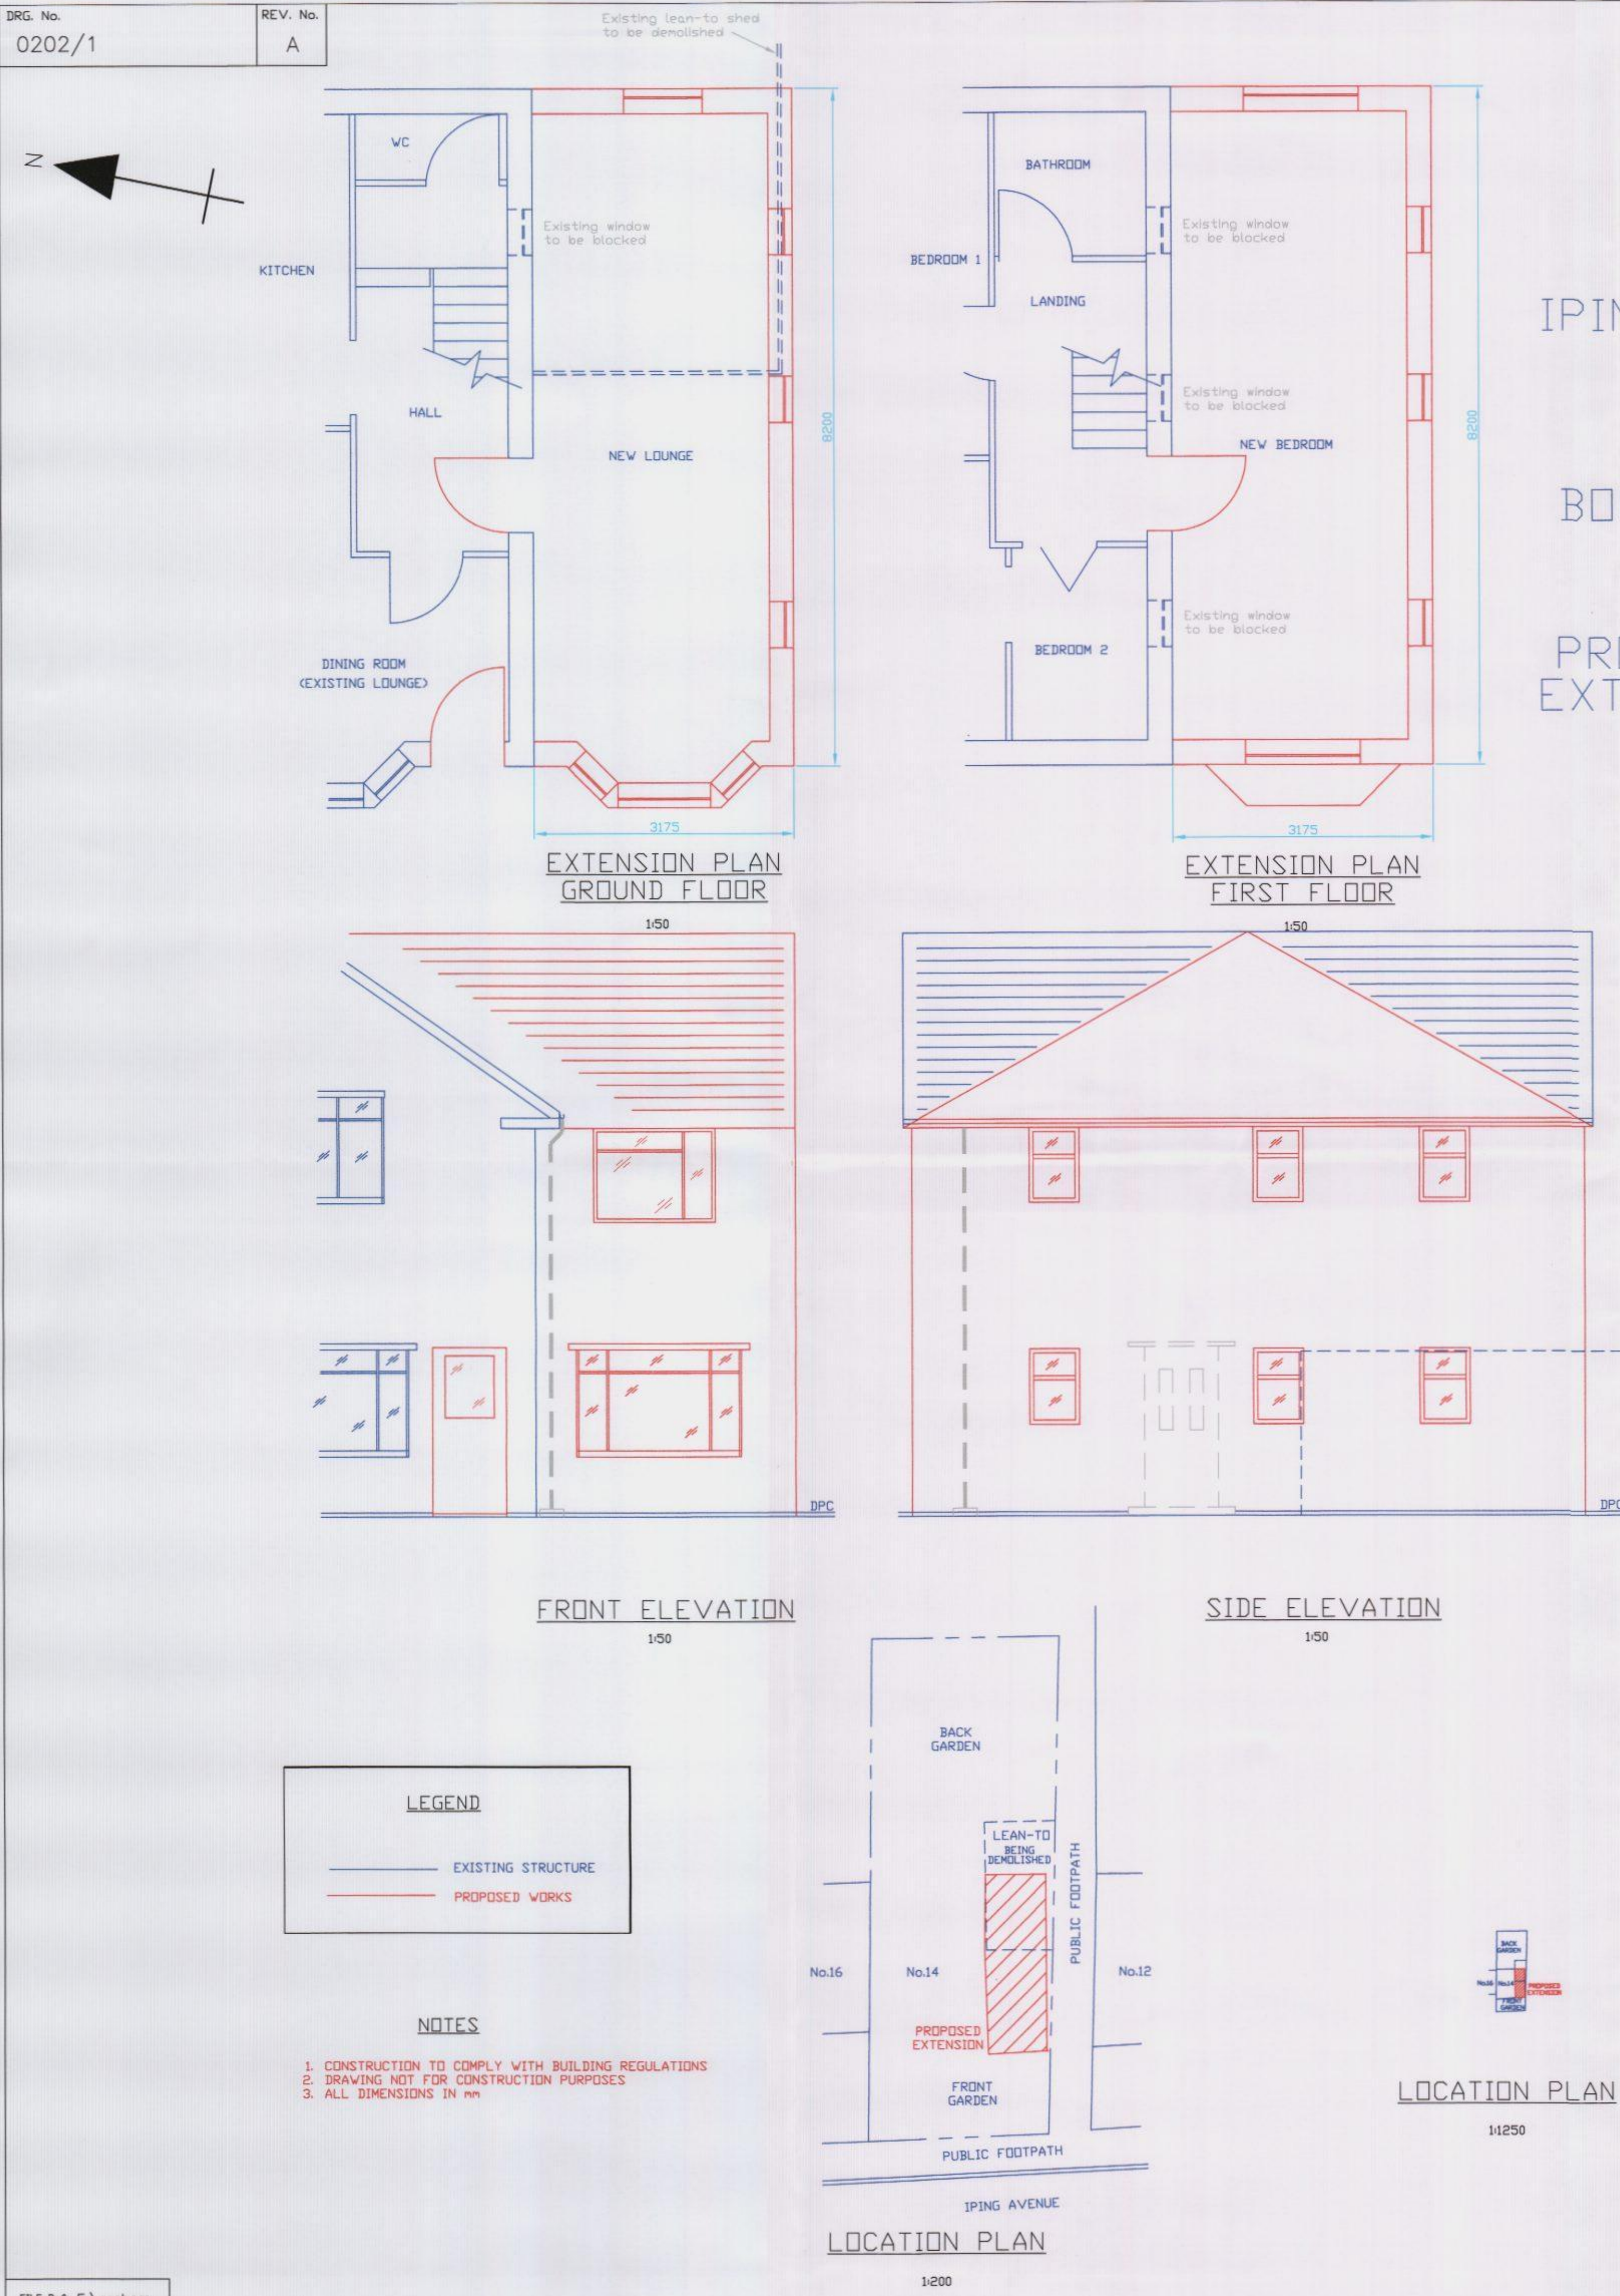


IPING AVE
No.16
SITE
BOUNDARY
No.14
PROPOSED
EXTENSION
No.12



BLOCK PLAN
APPROX. 1:500

HAVANT BOROUGH COUNCIL
11 MAY 2015
RECEIVED

FOR PLANNING PERMISSION

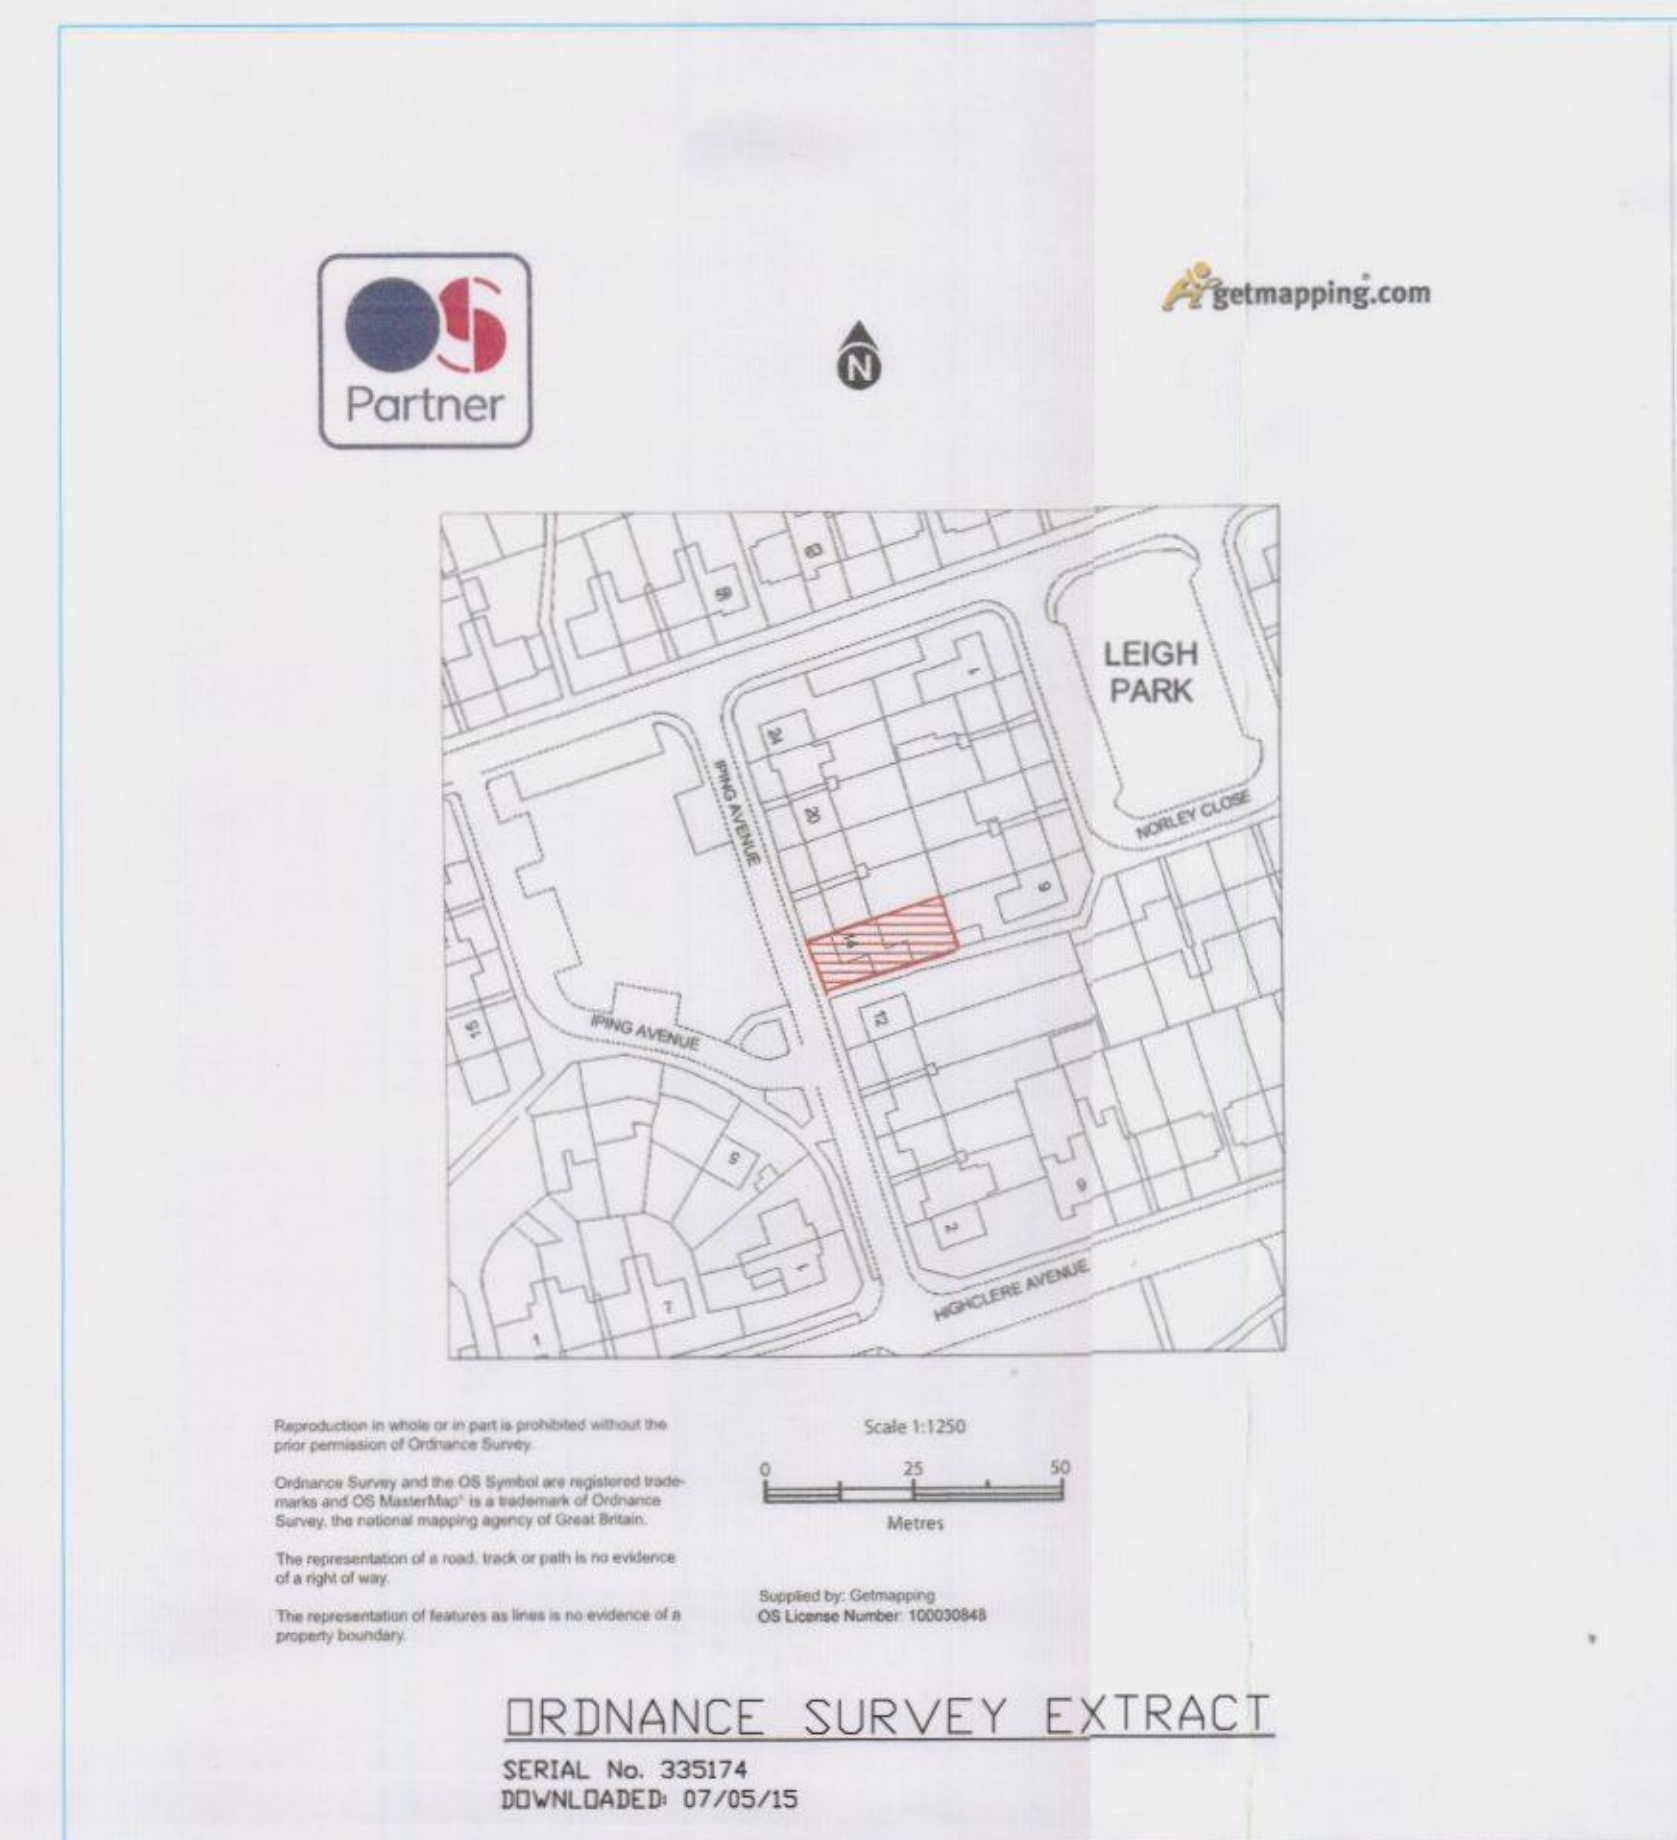

A	GAW	07.05.15	BLOCK PLAN DETAILS & OS MAP ADDED
REV	DRN	DATE	DESCRIPTION
CLIENT			
MR CROWLEY & MS SLADE 14 IPING AVENUE LEIGH PARK, HAVANT. PO9 4RH			
SCHEME			
PROPOSED TWO STOREY SIDE EXTENSION			
TITLE			
PLANS & SECTIONS FOR PLANNING PERMISSION			
SCALE		DATE	
1:50		APRIL 14	
DRAWN		CHECKED	
G.A.WIGGINS			
DRG. NO.			REVISION
0202/1			A