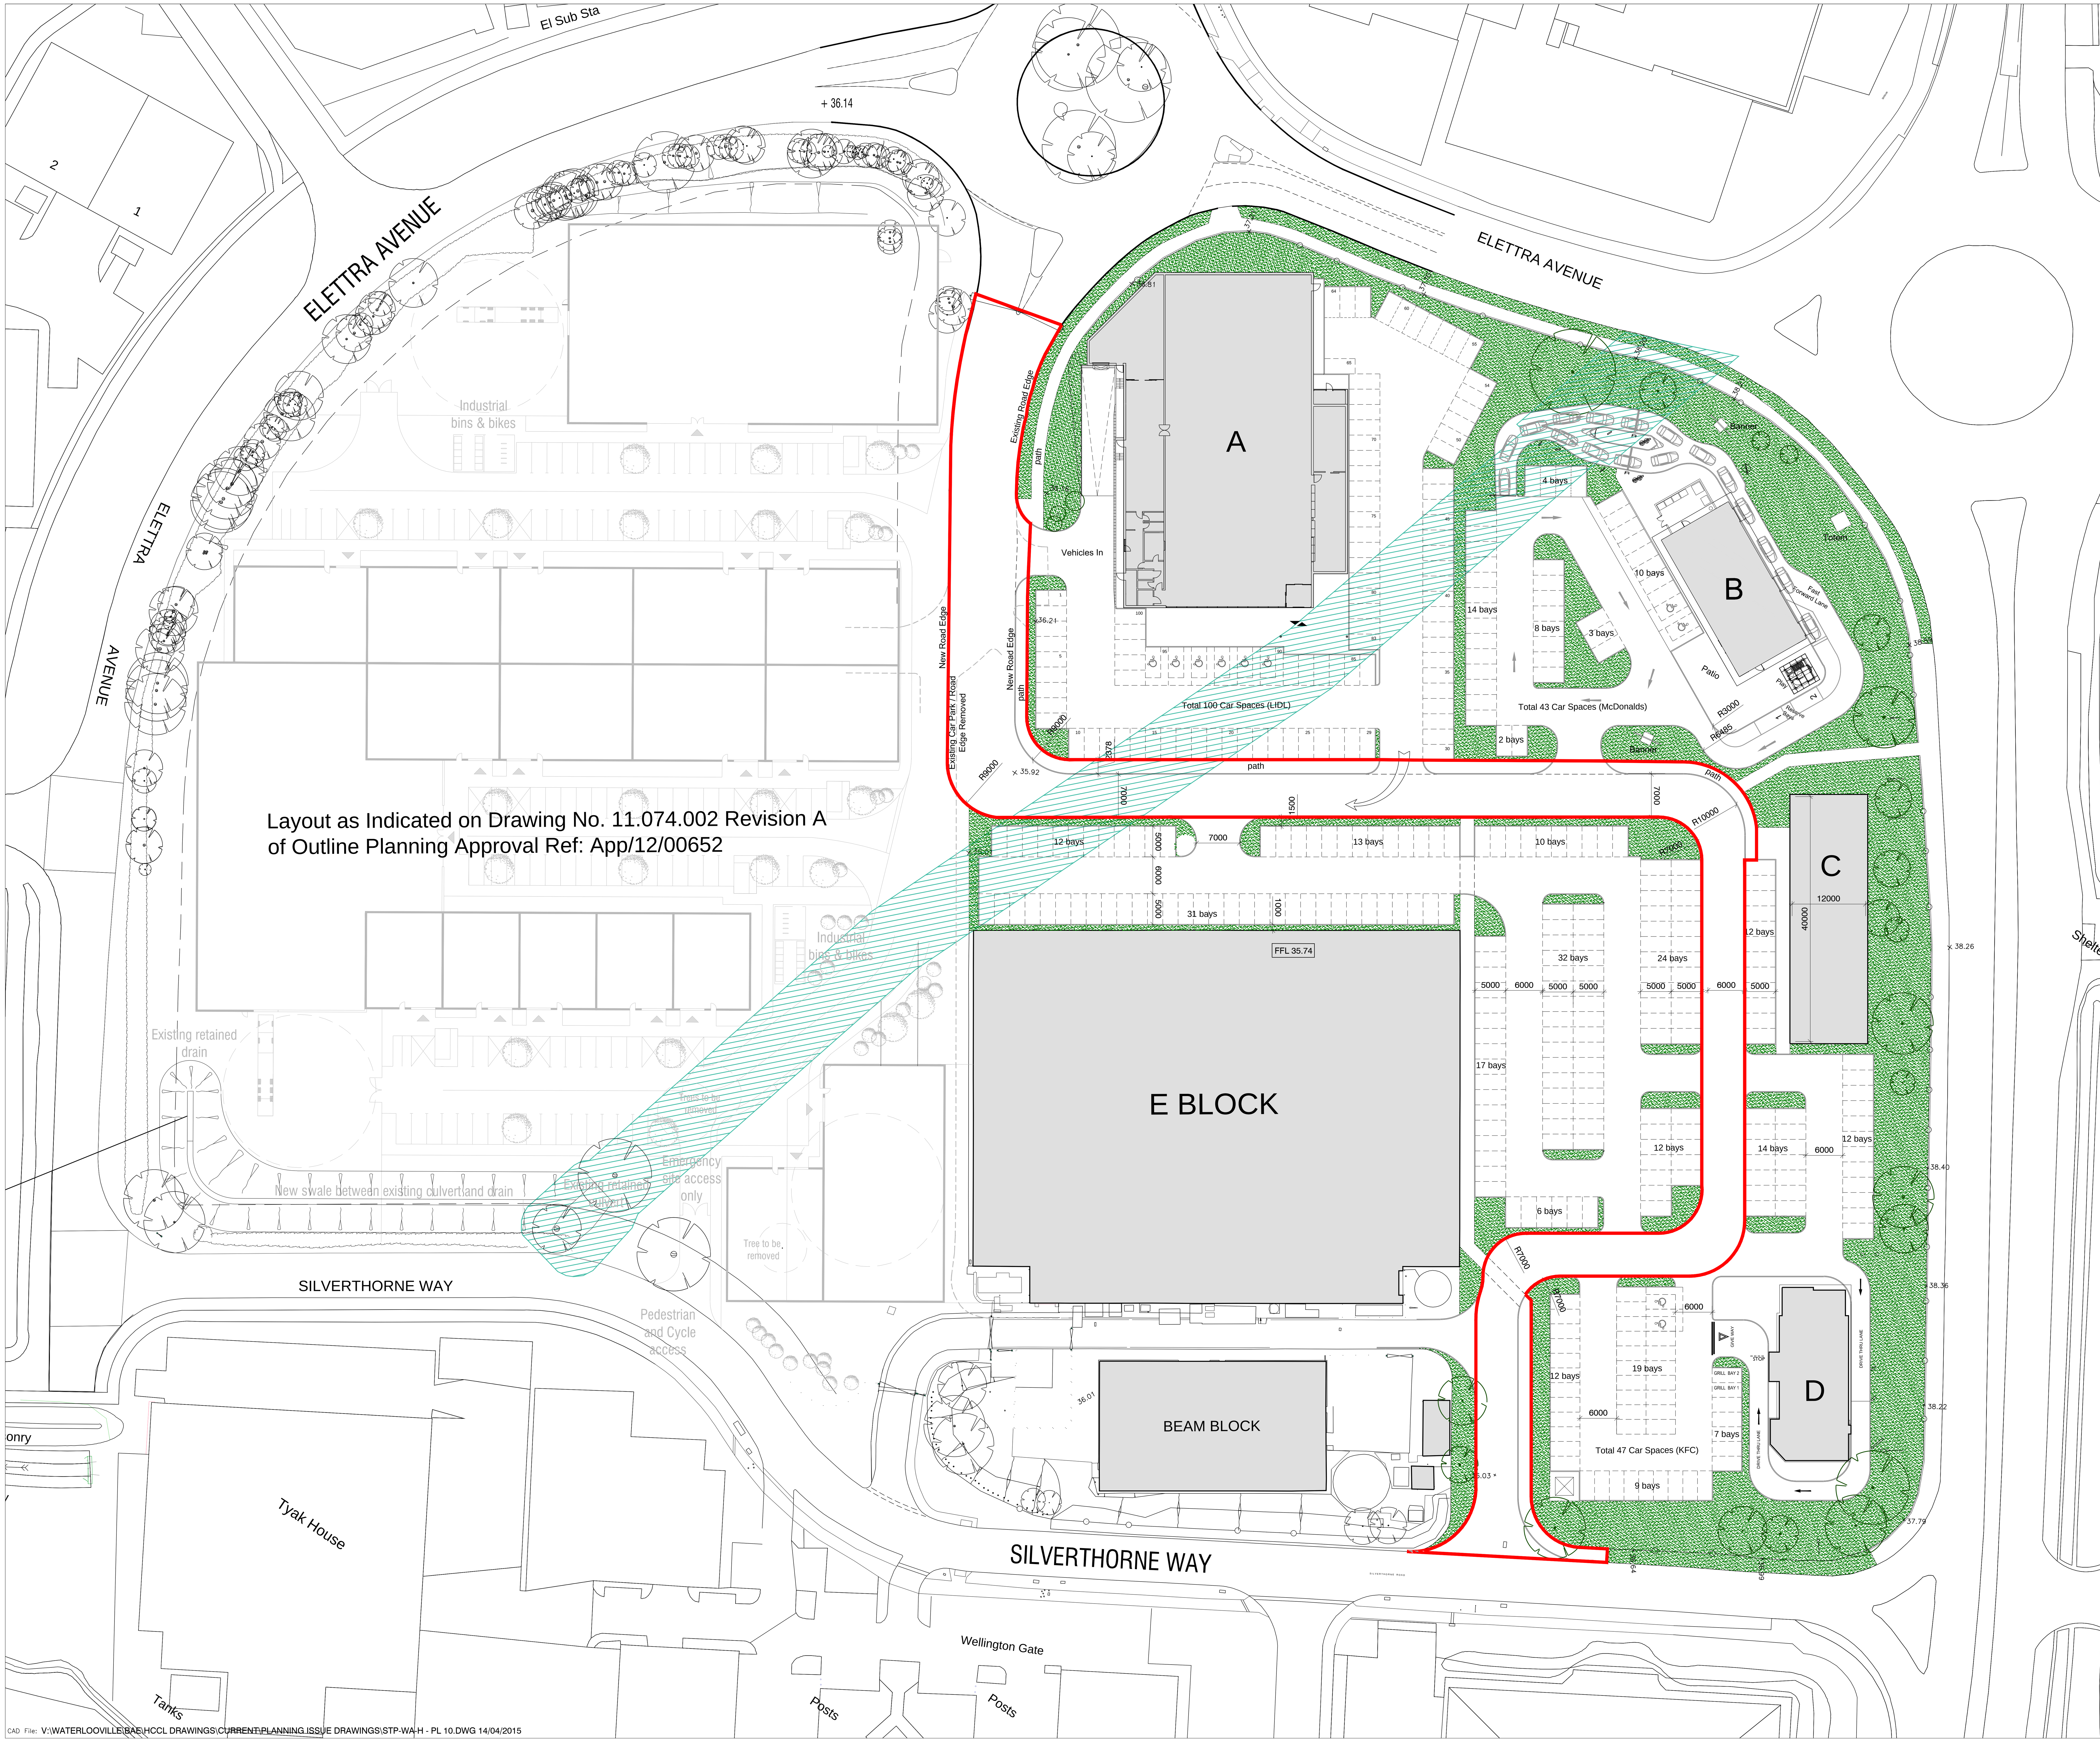

CAD File: V:\WATERLOOVILLE\BAE\HCCL DRAWINGS\CURRENT\PLANNING ISSUE DRAWINGS\STP-WA-H - PL 10.DWG 14/04/2015

Do not scale from this drawing, work to figured dimensions only. All dimensions to be confirmed on site. This drawing is to be read in conjunction with other drawings in this series and all relevant consultants drawings and documentation where applicable. Please report any discrepancy on this drawing to Hargreaves Construction Co. Ltd. for clarification. © Copyright Hargreaves Construction Co. Ltd.

Scale Bar
0 5 10 15 20 25 30m

N

BLOCK	FLOOR AREA	PARKING SPACES
A	1,894.5 sq.m. 20,393 sq.ft.	100 Spaces
B	325.5 sq.m. 3,503 sq.ft.	43 Spaces
C	516.9 sq.m. 5,568 sq.ft.	38 Spaces
D	328.3 sq.m. 3,533 sq.ft.	47 Spaces
E	4,725.3 sq.m 50,861 sq.ft.	157 Spaces
TOTAL	7,790.5 sq.m. 83,858 sq.ft.	385 Spaces

NOTE: All areas are anticipated Gross External Area.

REV	DESCRIPTION	DATE

REVISION

SYSTEMS TECHNOLOGY PARK
WATERLOOVILLE
HAMPSHIRE
RETAIL SITE DEVELOPMENT PLAN
FULL SITE

job no.	drawing no.	rev.
STP-WA-H	PL 10	-

scale	drawn	date
1:500 @ A1	K.C.	25.03.2115

Hargreaves

Rustington House, Worthing Road, Rustington, West Sussex, BN16 3PS
Tel No: (01903) 777777 Fax No: (01903) 777700