

Notes

1. THIS DRAWING IS COPYRIGHT & MUST NOT BE DISCLOSED TO THIRD PARTIES WITHOUT OUR PERMISSION.
2. SCALED DIMENSIONS ARE NOT TO BE USED FOR CONSTRUCTION.

C1	14.09.15	MRP	UPDATED TO HIGHWAYS COMMENTS. DRAWING ISSUED FOR CONSTRUCTION.
P2	04.09.15	MRP	UPDATED TO HIGHWAYS COMMENTS
P1	20.07.15	MRP	PRELIMINARY FOR DISCUSSION

PROPOSED REDEVELOPMENT
59-61 WEST STREET
HAYANT P09 11A

SITE SETTING OUT

DIMENSIONS AND LEVELS

ISSUED FOR CONSTRUCTION


RJWatkinson

Consulting Civil and Structural Engineers

12 High Street, Lymhurst,
Hampshire SO43 7BD
t: 023 8028 3794
e: rjw@rjwatkinson.co.uk
www.rjwatkinson.co.uk

Drawn	Date	Scale	Size
MPR	JUL 2015	AS SHOWN	A1

Drawing No.	Revision
9785-120	C1

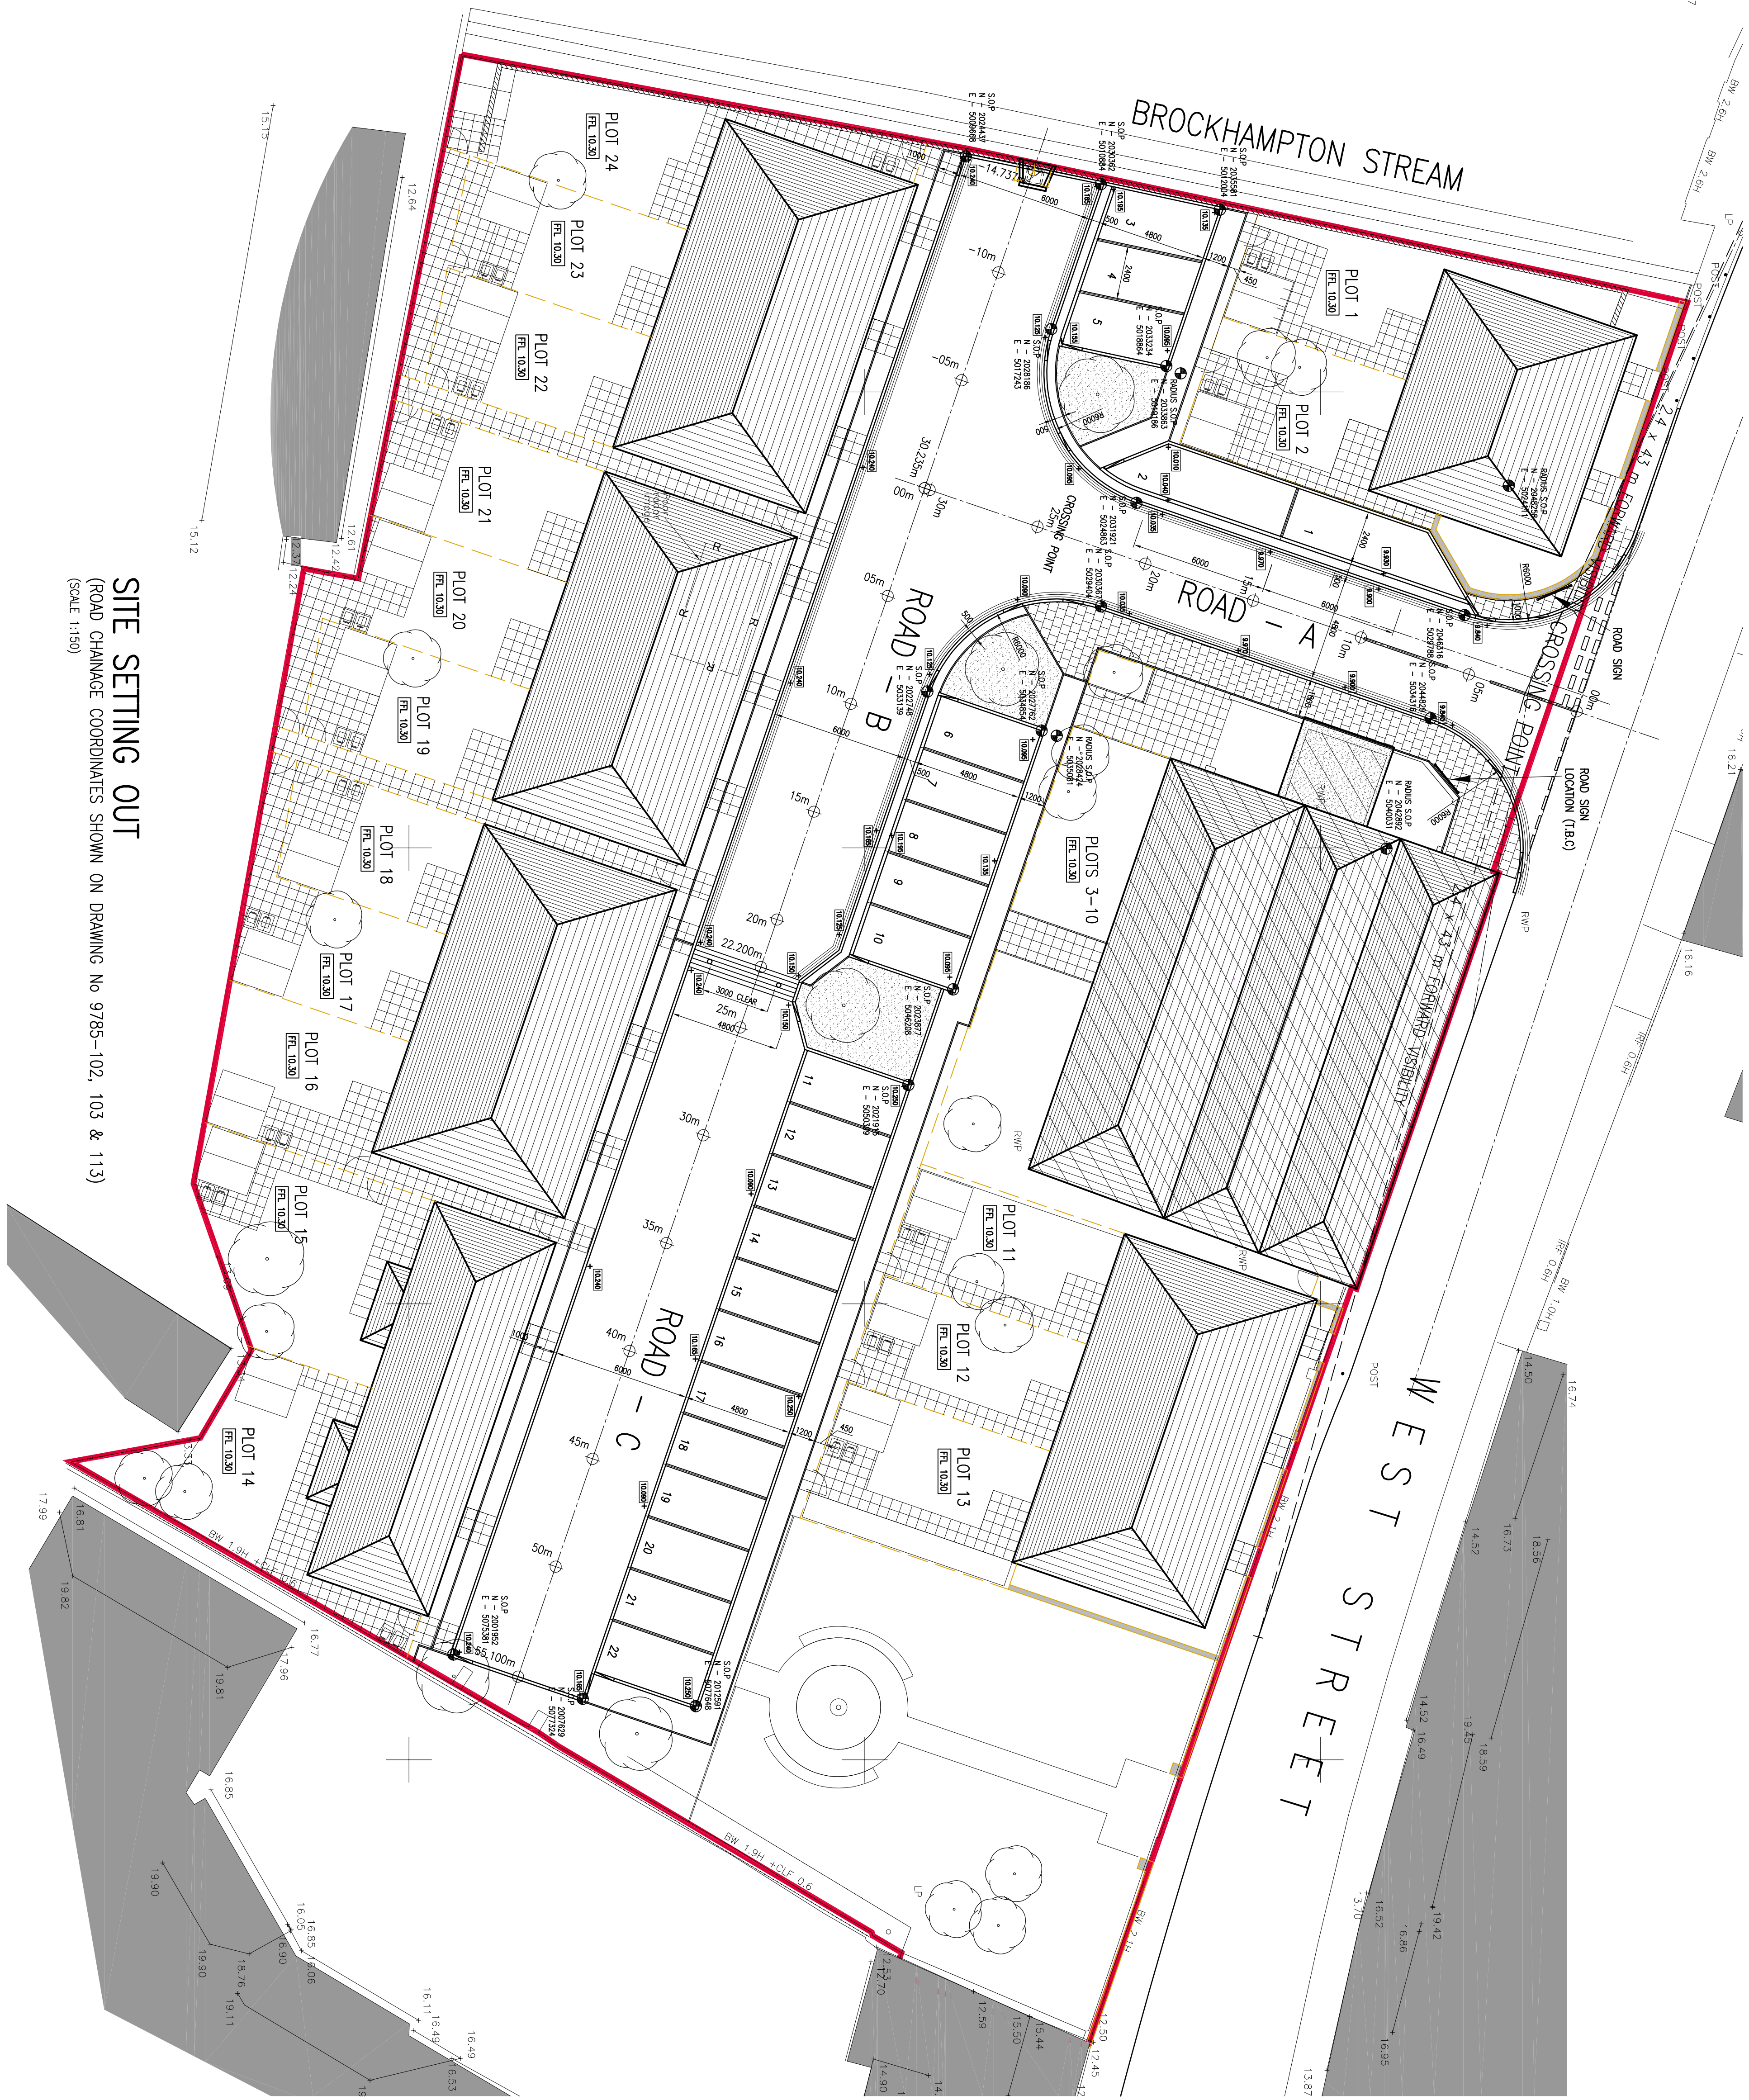

SITE SETTING OUT
(ROAD CHANGE COORDINATES SHOWN ON DRAWING No 9785-102, 103 & 113)
(SCALE 1:150)