
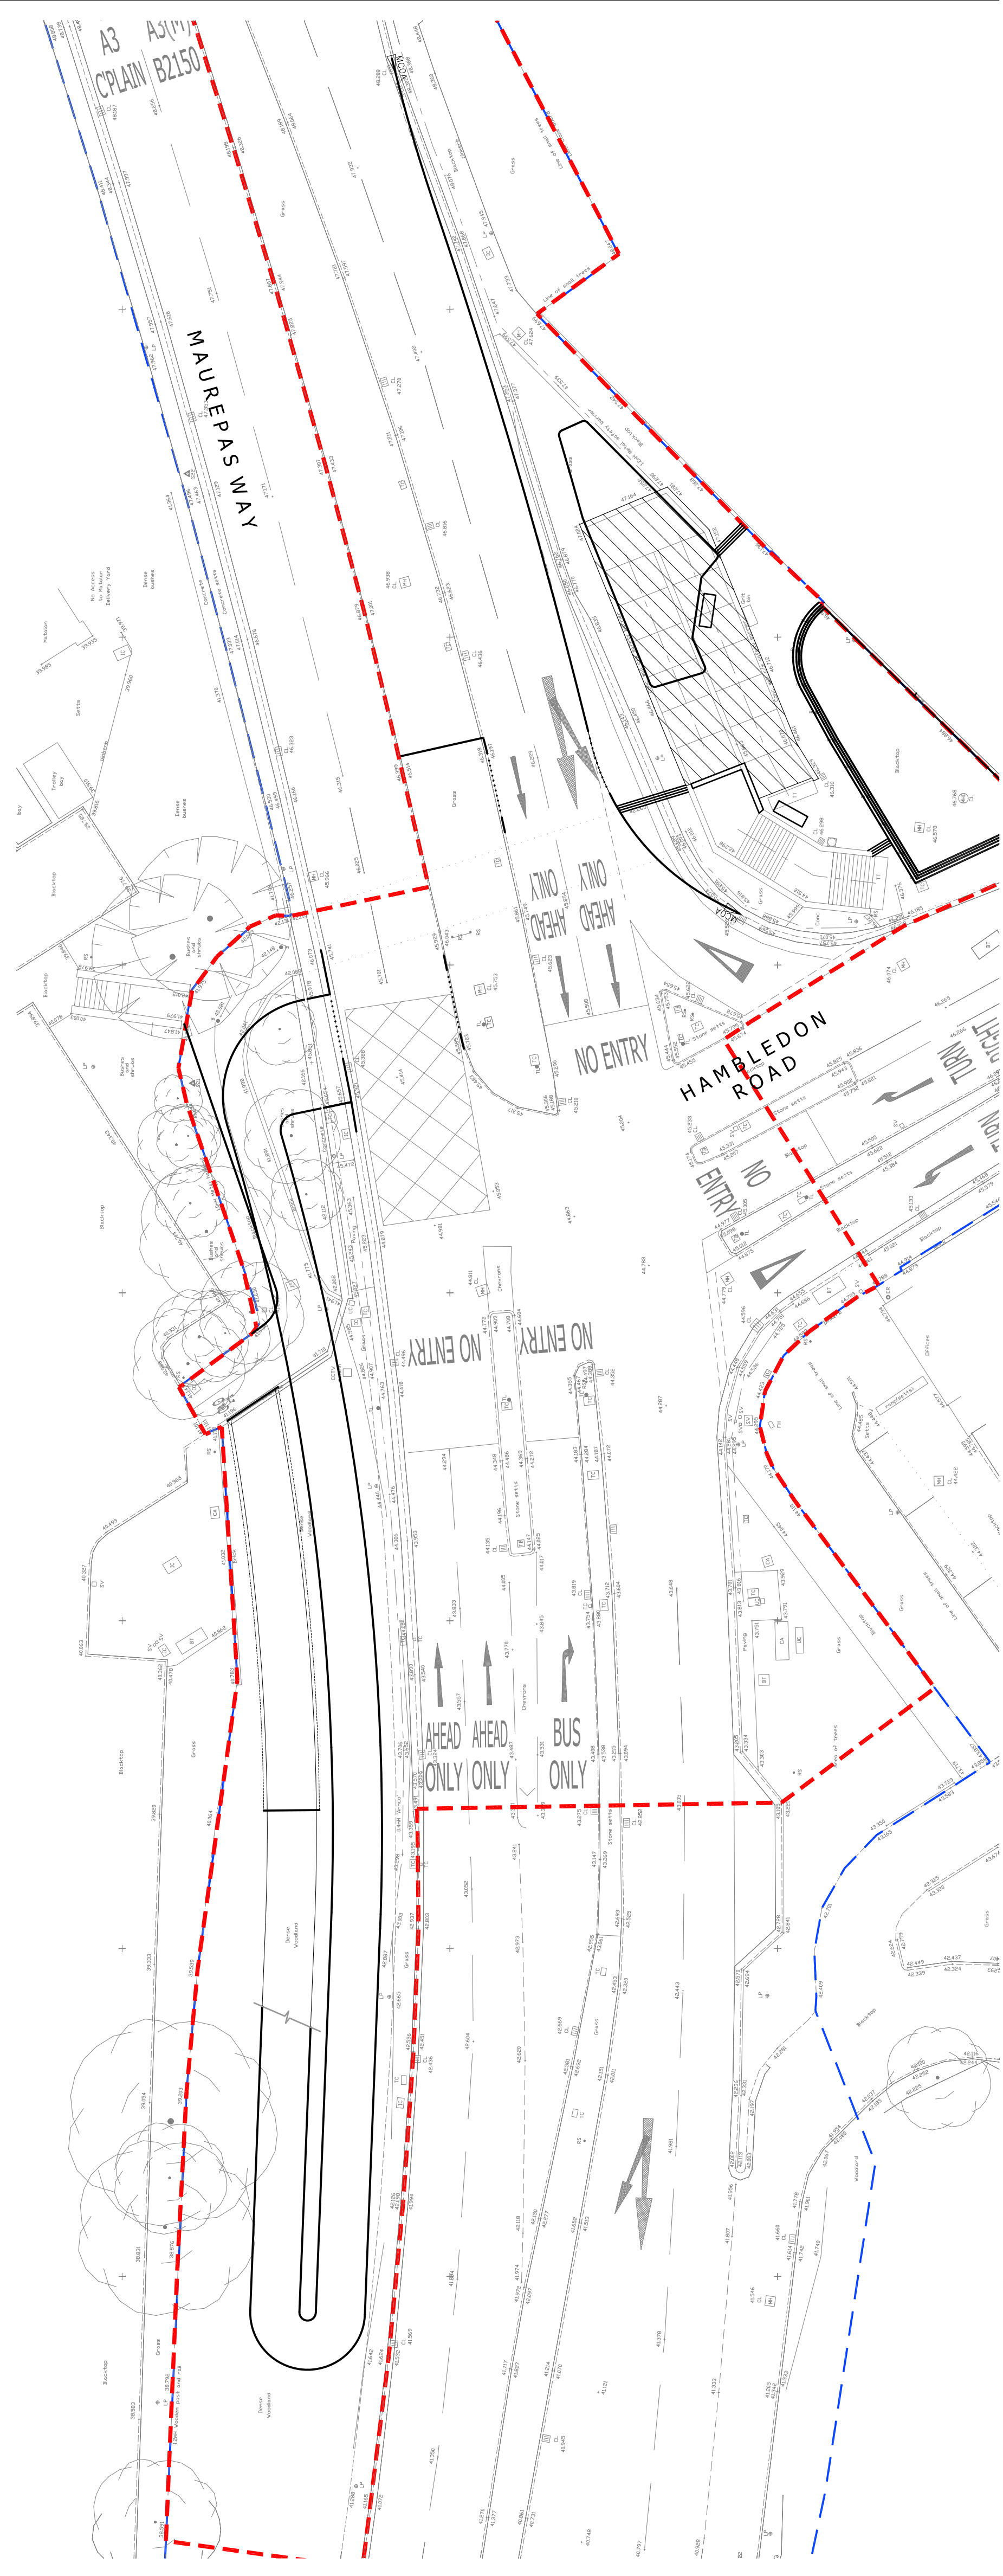


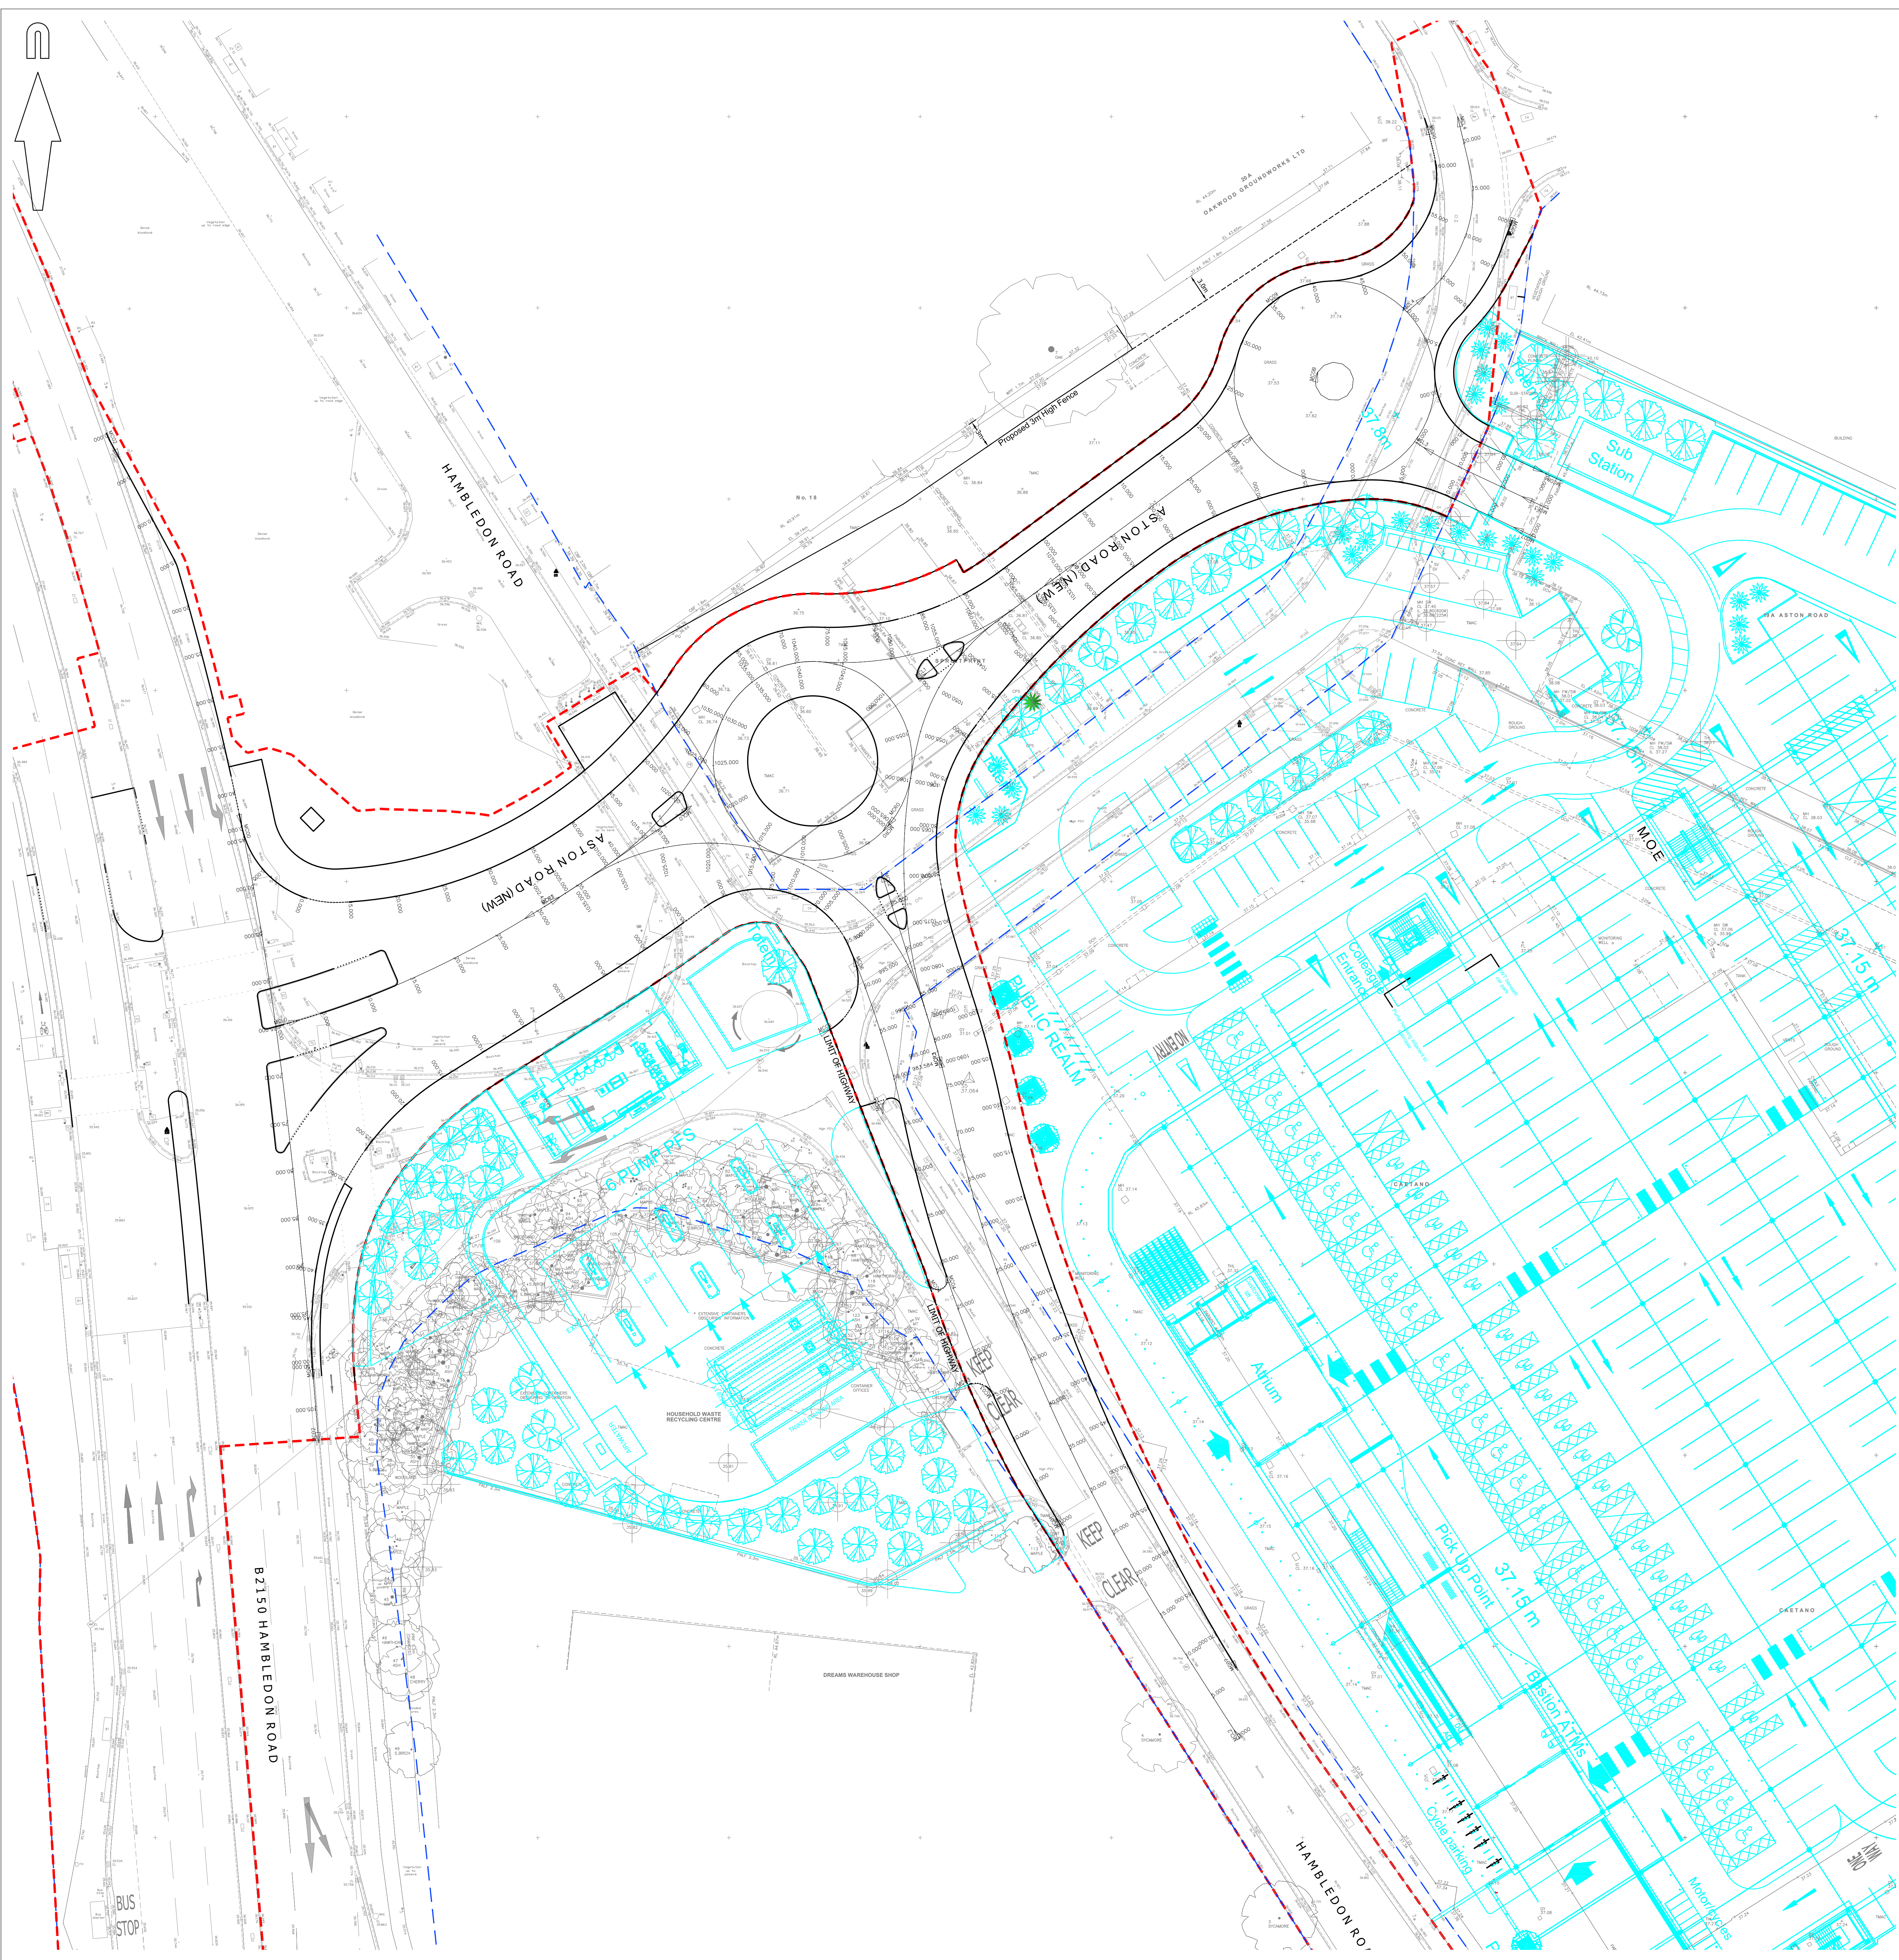

NOTES

1. Store/Carpark layout taken from CHQ drawing reference CHQ.08.8455 - PL 104 E received 13/09/11. PFS layout taken from CHQ drawing reference CHQ.08.8455 - PL 161 received 08/04/13.

SURVEY STATION SCHEDULE			
Reference	East	North	Elevation
S1	467953.405	109776.612	37.005
S1A	467981.622	109827.763	38.271
S2	467914.336	109742.955	36.585
S3	467978.605	109623.613	37.011
S4	468028.717	109636.476	37.407
S5	467881.920	109792.434	36.640
S6	467828.974	109875.733	37.055
S10	467841.221	109774.041	36.213
S20	468067.982	109528.443	40.357
S21	468092.789	109495.685	41.941
S22	468129.978	109496.010	47.570

FOR CONSTRUCTION

C	Drawing revised following comments from HCC Dated 11/03/13, 13/03/13 & 27/03/13. (CJN)	AB	09/05/13
B	Drawing updated following design progression. (CJN)	AB	26/09/12
A	Drawing updated following design progression. (CJN)	AB	29/08/12

rev.	amendment	checked	date



mayer brown

Mayer Brown Limited

Lincoln House

Central Road, Woking, Surrey, GU24 8AR

Telephone 01483 750 508 Fax 01483 750 437

wokingoffice@mayerbrown.co.uk www.mayerbrown.co.uk

client	SAINSBURY'S SUPERMARKETS LIMITED				
project	HAMBLETON ROAD, WATERLOOVILLE S278 AGREEMENT HIGHWAY IMPROVEMENTS				
scale	1:250 @ A0	drawn by	CJN	checked by	AB
date	JULY 2012	cad file	MASTER.DWG		
title					
PROPOSED HIGHWAY IMPROVEMENTS STRING LABLES AND SETTING OUT DRAWING					
drawing number	ZSSLWVILLE2.2/20	rev.	C		