
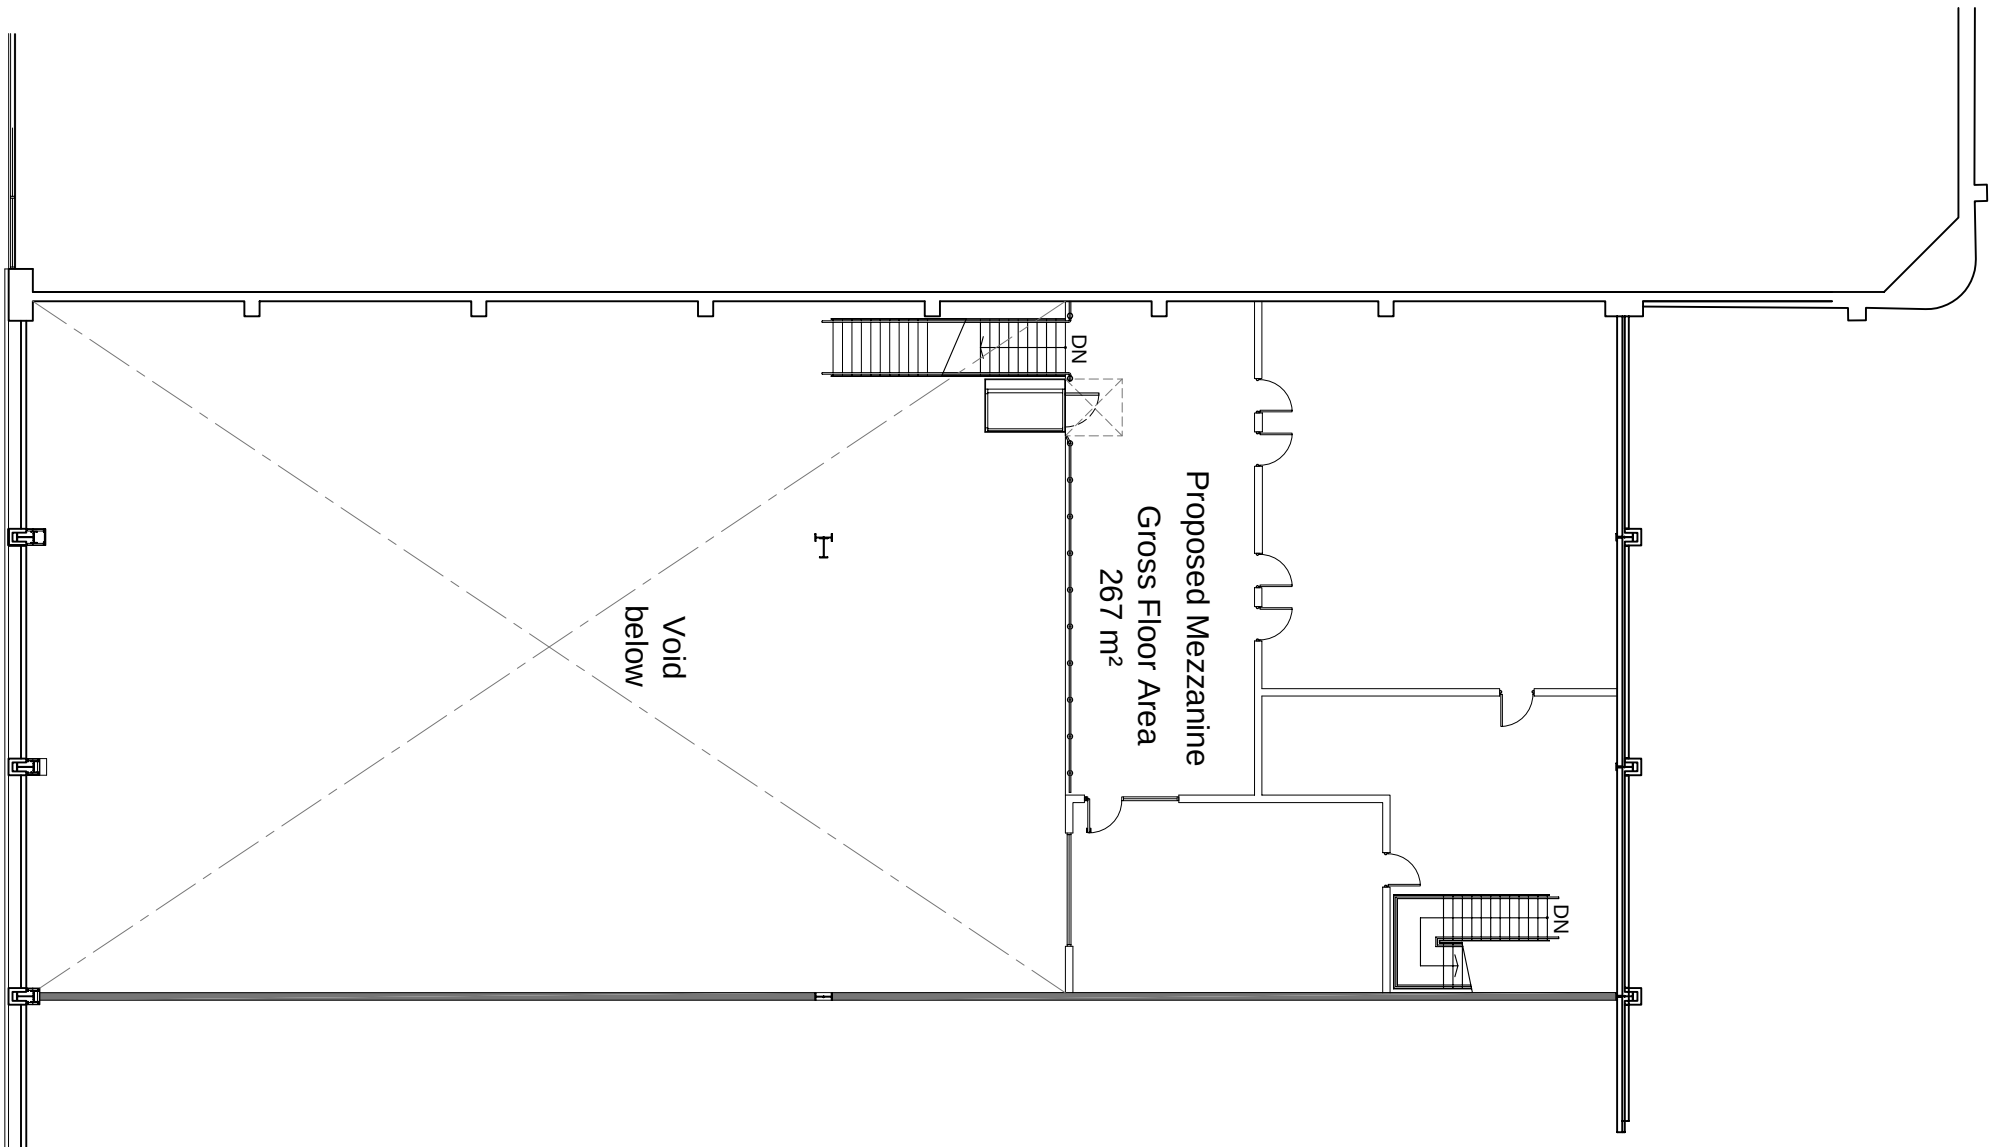


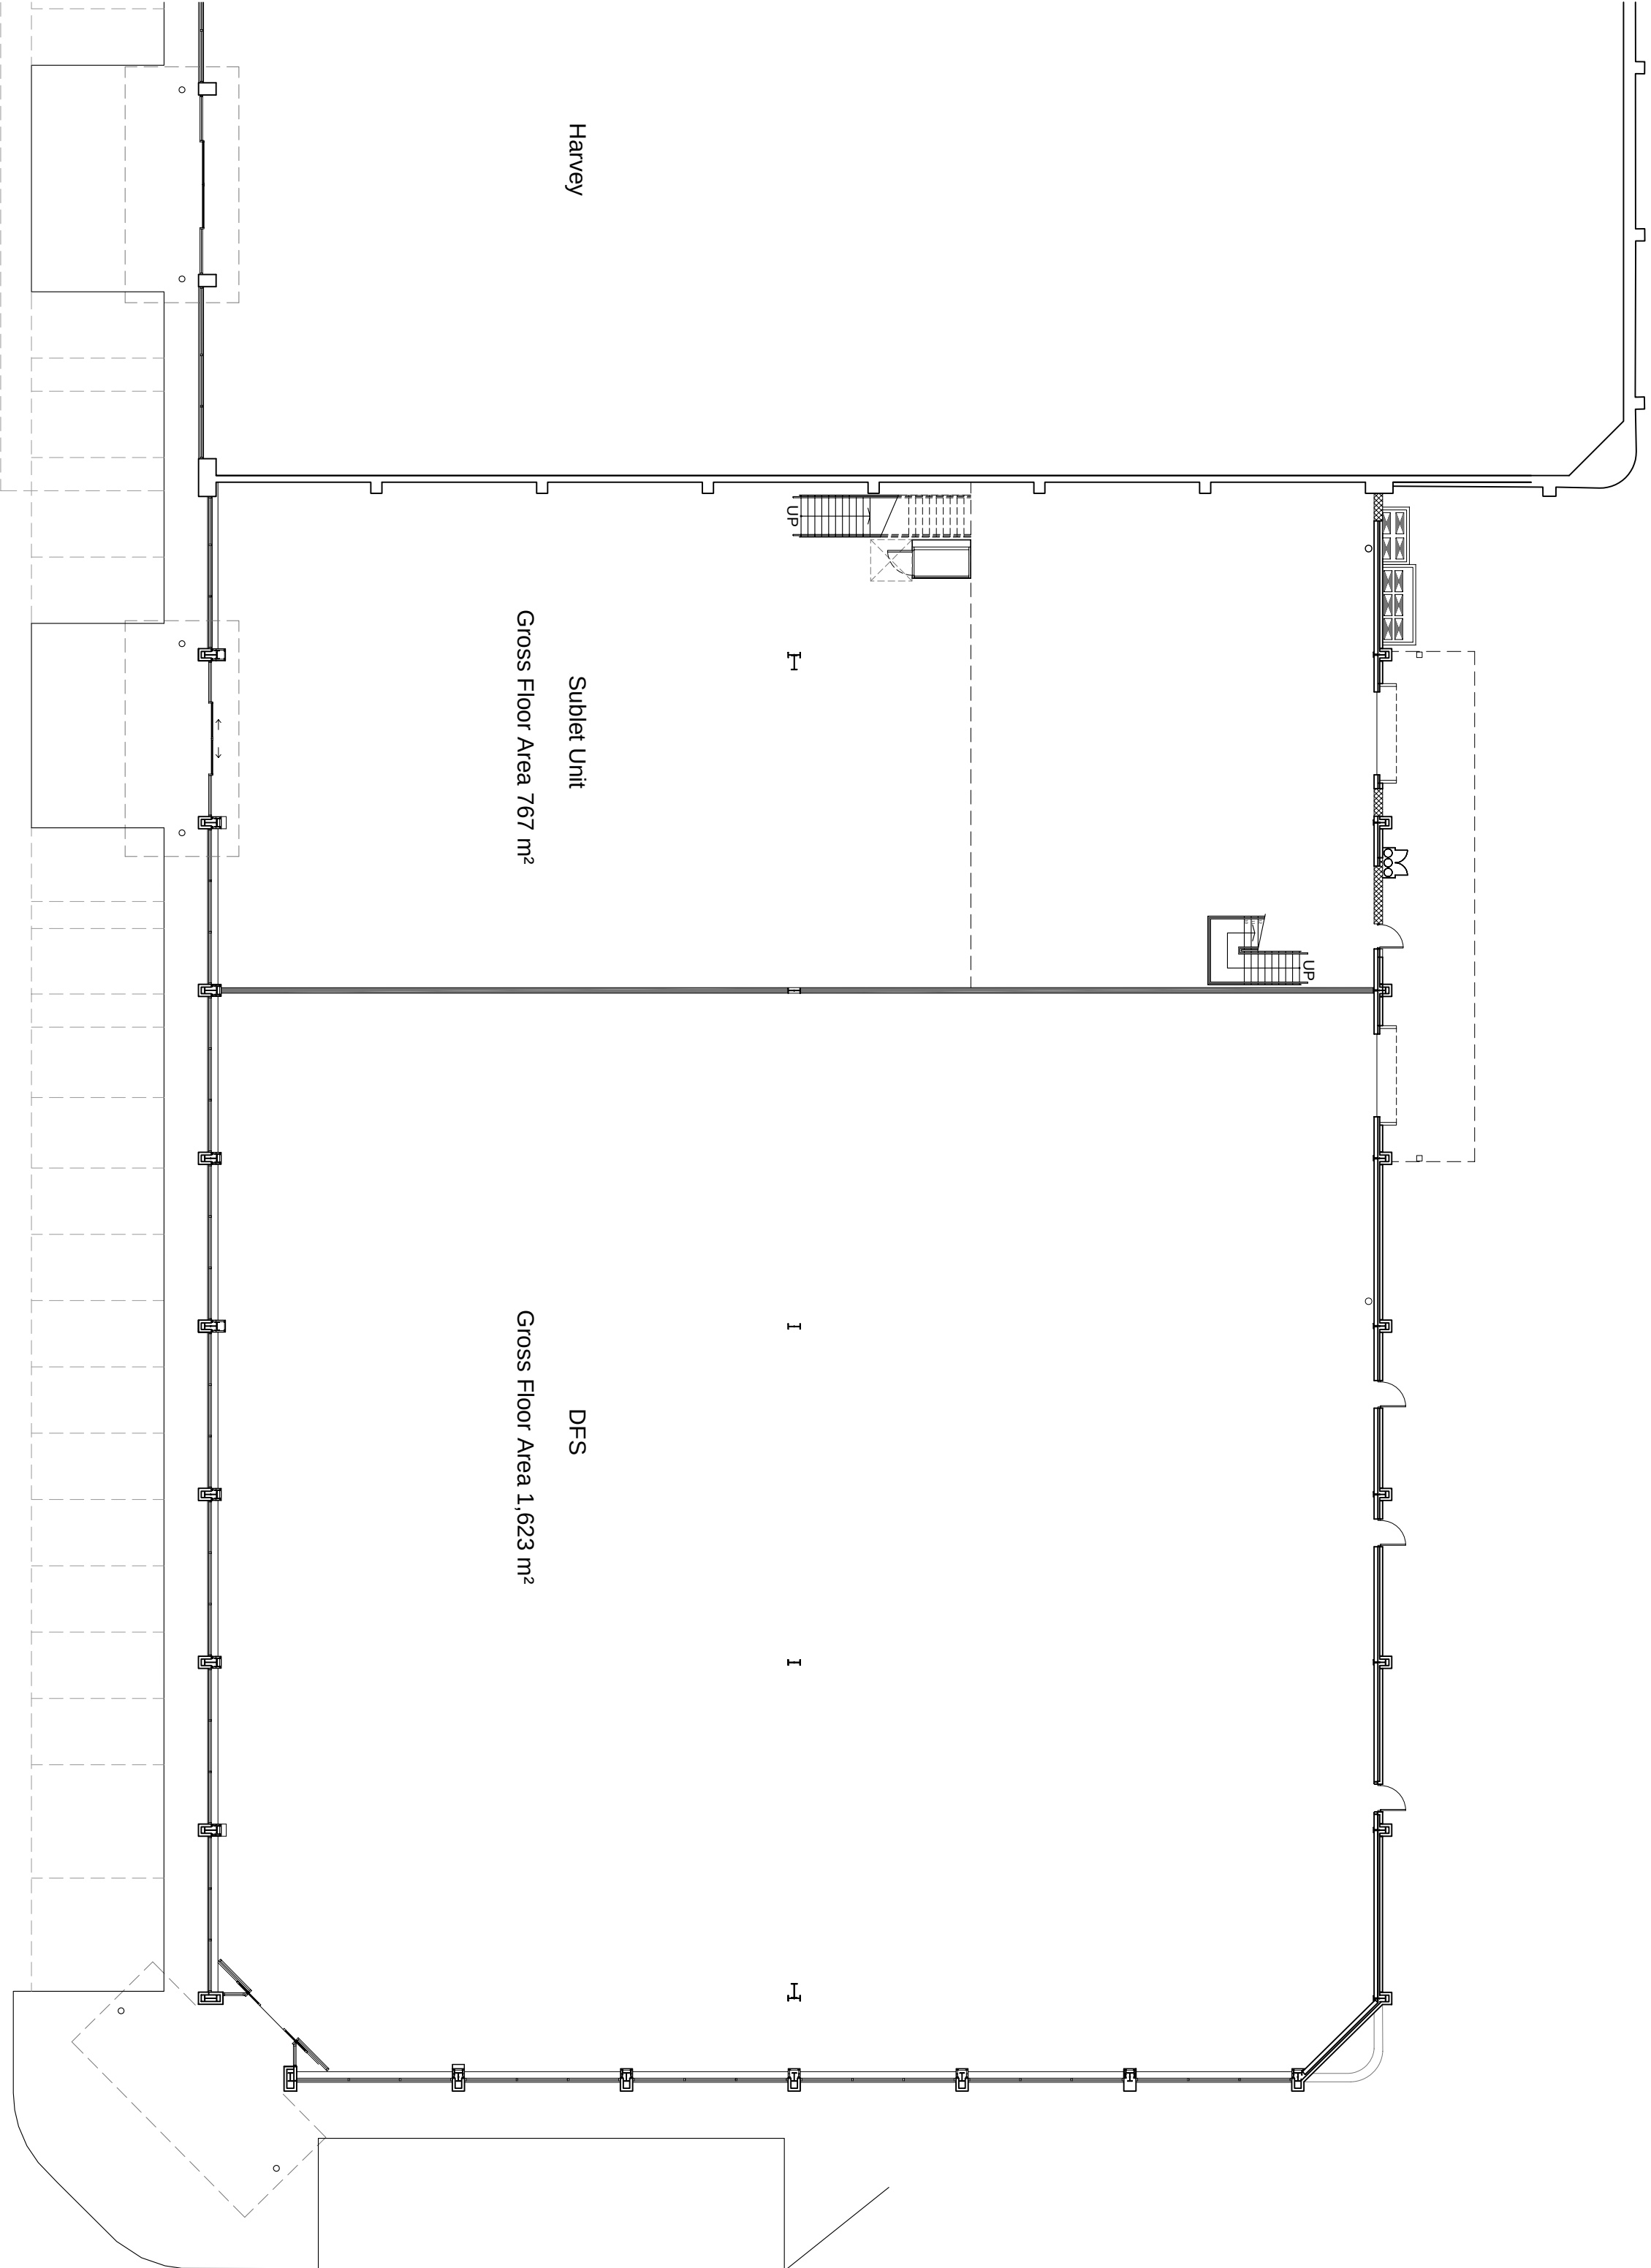

PLANNING

CLIENT
Henderson UK Retail
Warehouse Fund

PROJECT TITLE
Wellington Retail Park
Unit 1C
Waterlooville PO7 7FG

DRAWING TITLE
Proposed Ground Floor
and Mezzanine Plans

DATE
May 15

SCALE
1:200@ A1 248-PL-102.P2

