



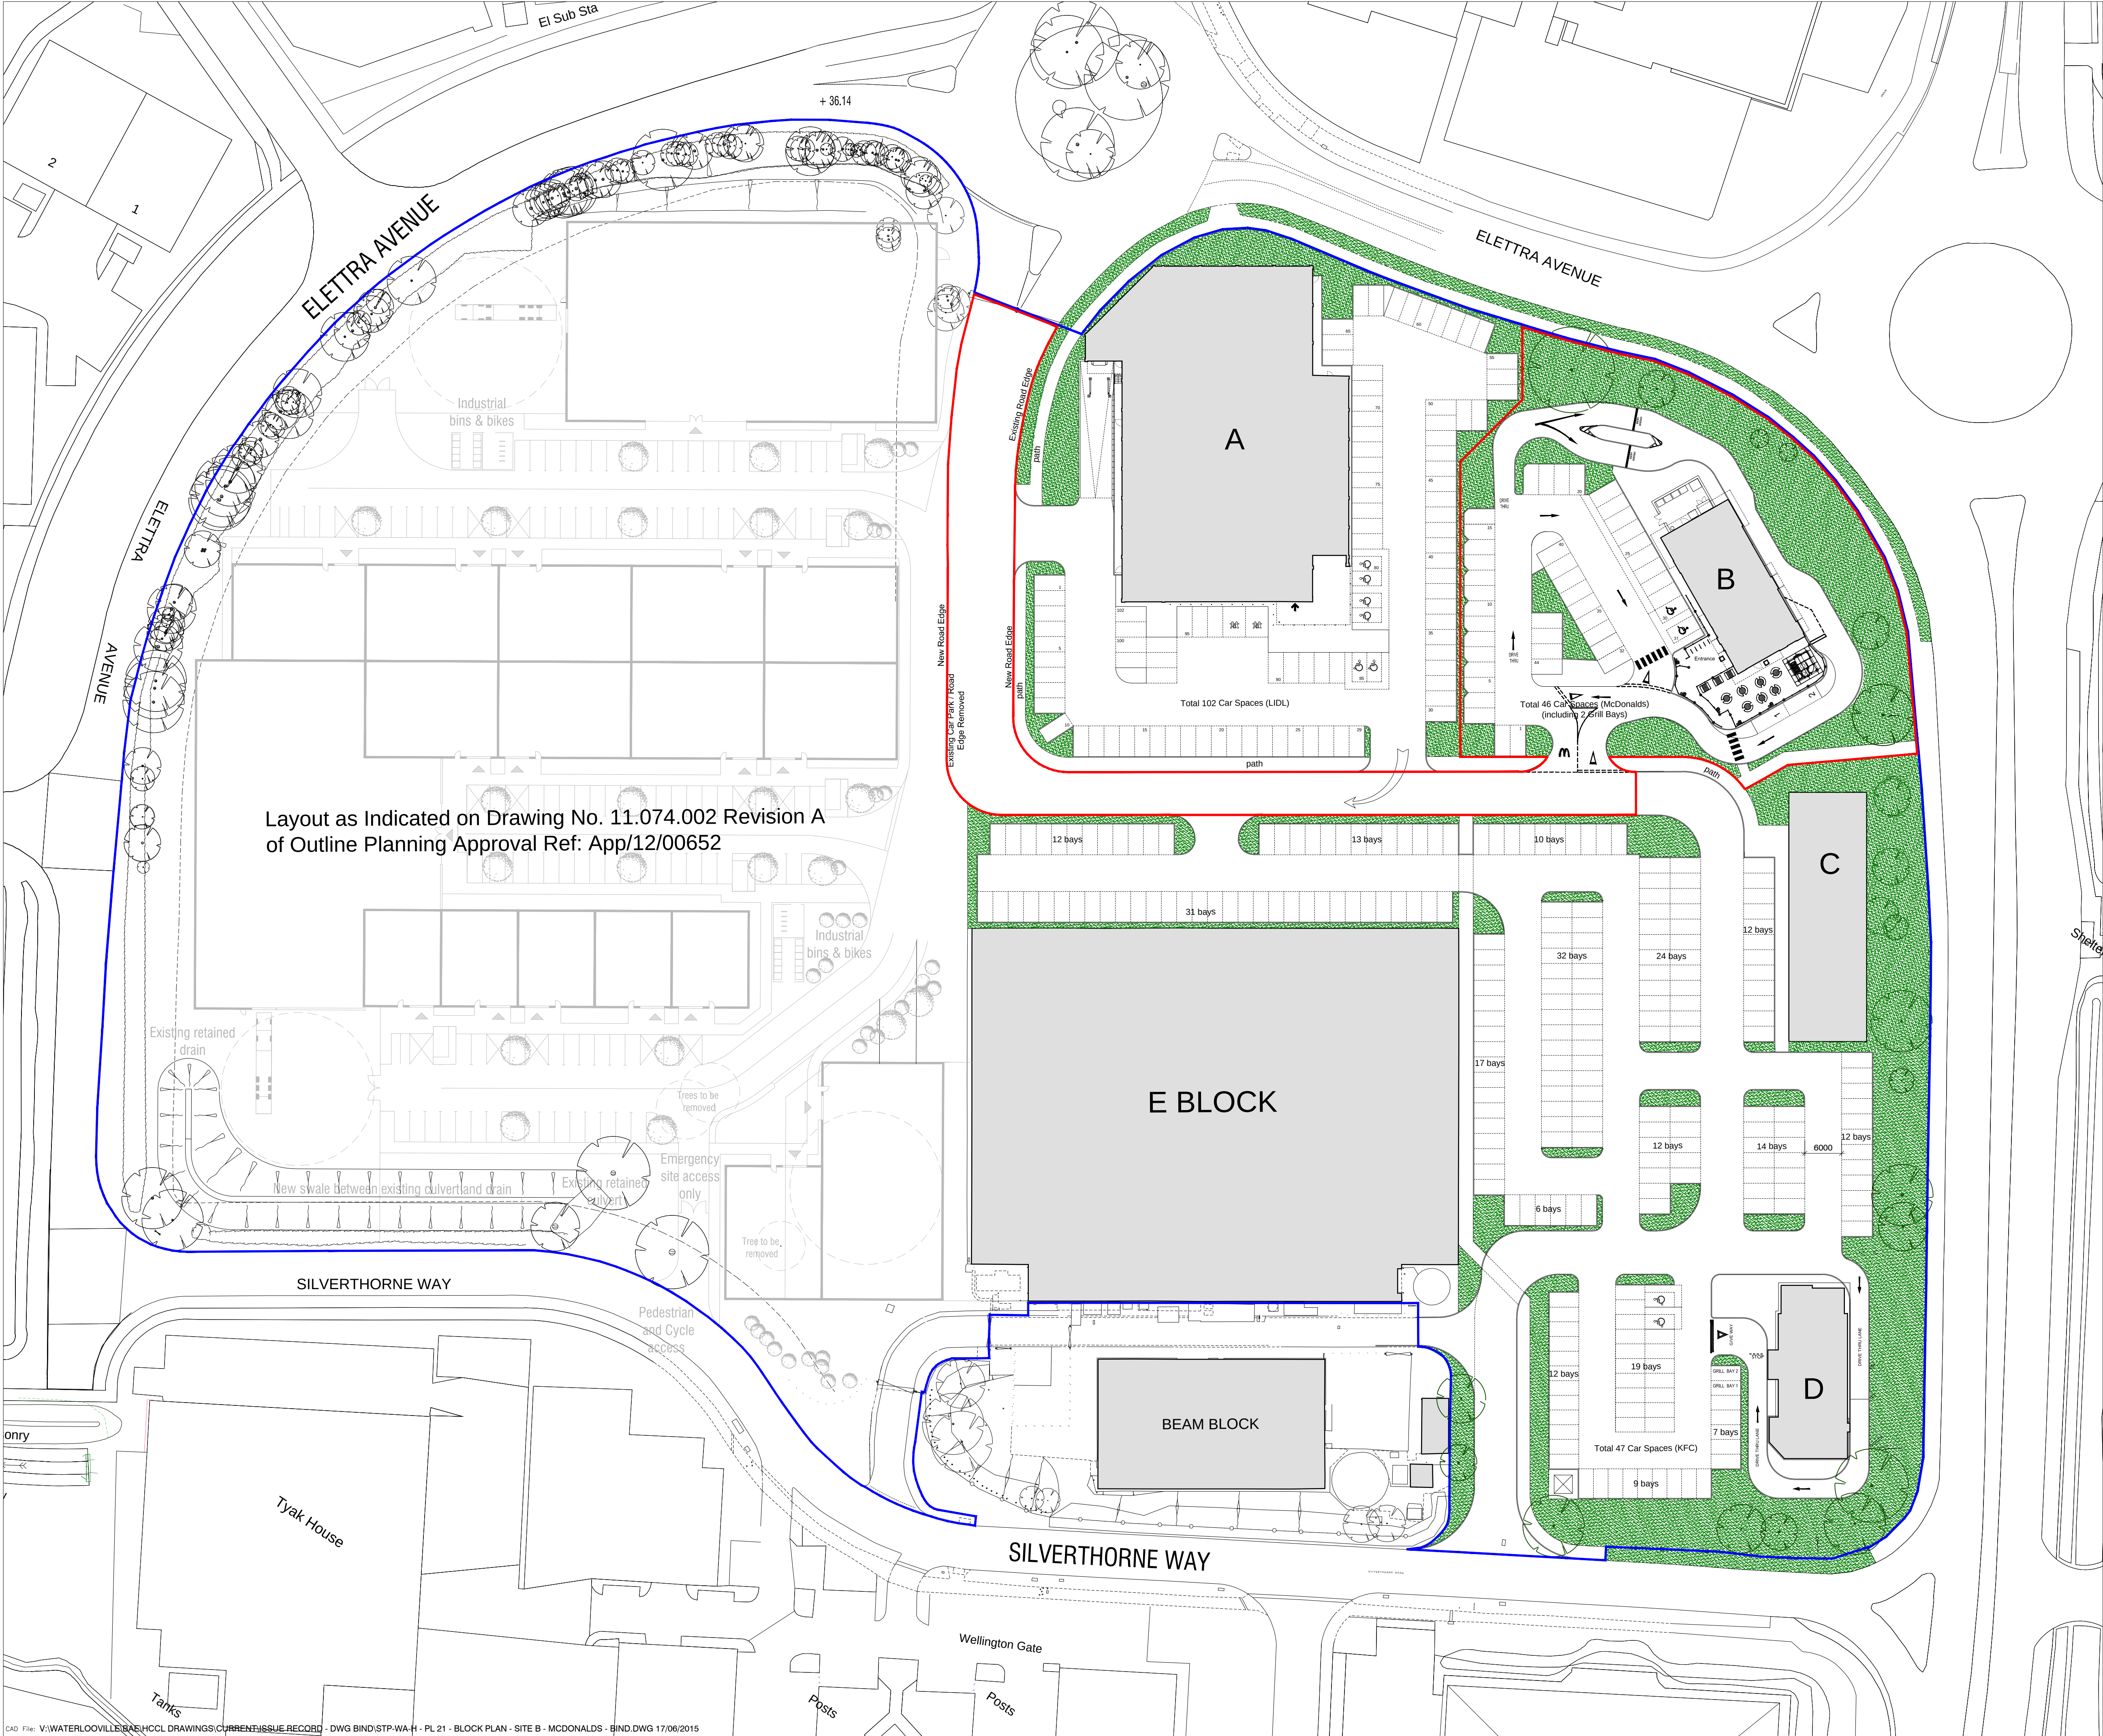

Do not scale from this drawing, work to figured dimensions only. All dimensions to be confirmed on site. This drawing is to be read in conjunction with other drawings in this series and all relevant consultants drawings and documentation where applicable. Please report any discrepancy on this drawing to Hargreaves Construction Co. Ltd. for clarification. © Copyright Hargreaves Construction Co. Ltd.

Scale Bar
0 5 10 15 20 25 30m

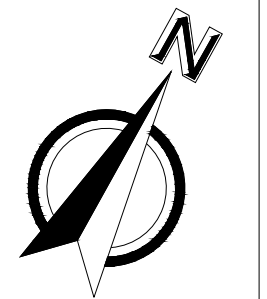

REV	DESCRIPTION	DATE
REVISION		
SYSTEMS TECHNOLOGY PARK WATERLOOVILLE HAMPSHIRE RETAIL SITE DEVELOPMENT PLAN Block Plan Plot B, (McDonalds)		
job no.	drawing no.	rev.
STP-WA-H	PL 21	-
scale	drawn	date
1:500	@ A1 A.J.C.	16.06.2015
 Hargreaves		
Rustington House, Worthing Road, Rustington, West Sussex, BN16 3PS Tel No: (01903) 777777 Fax No: (01903) 777700		