



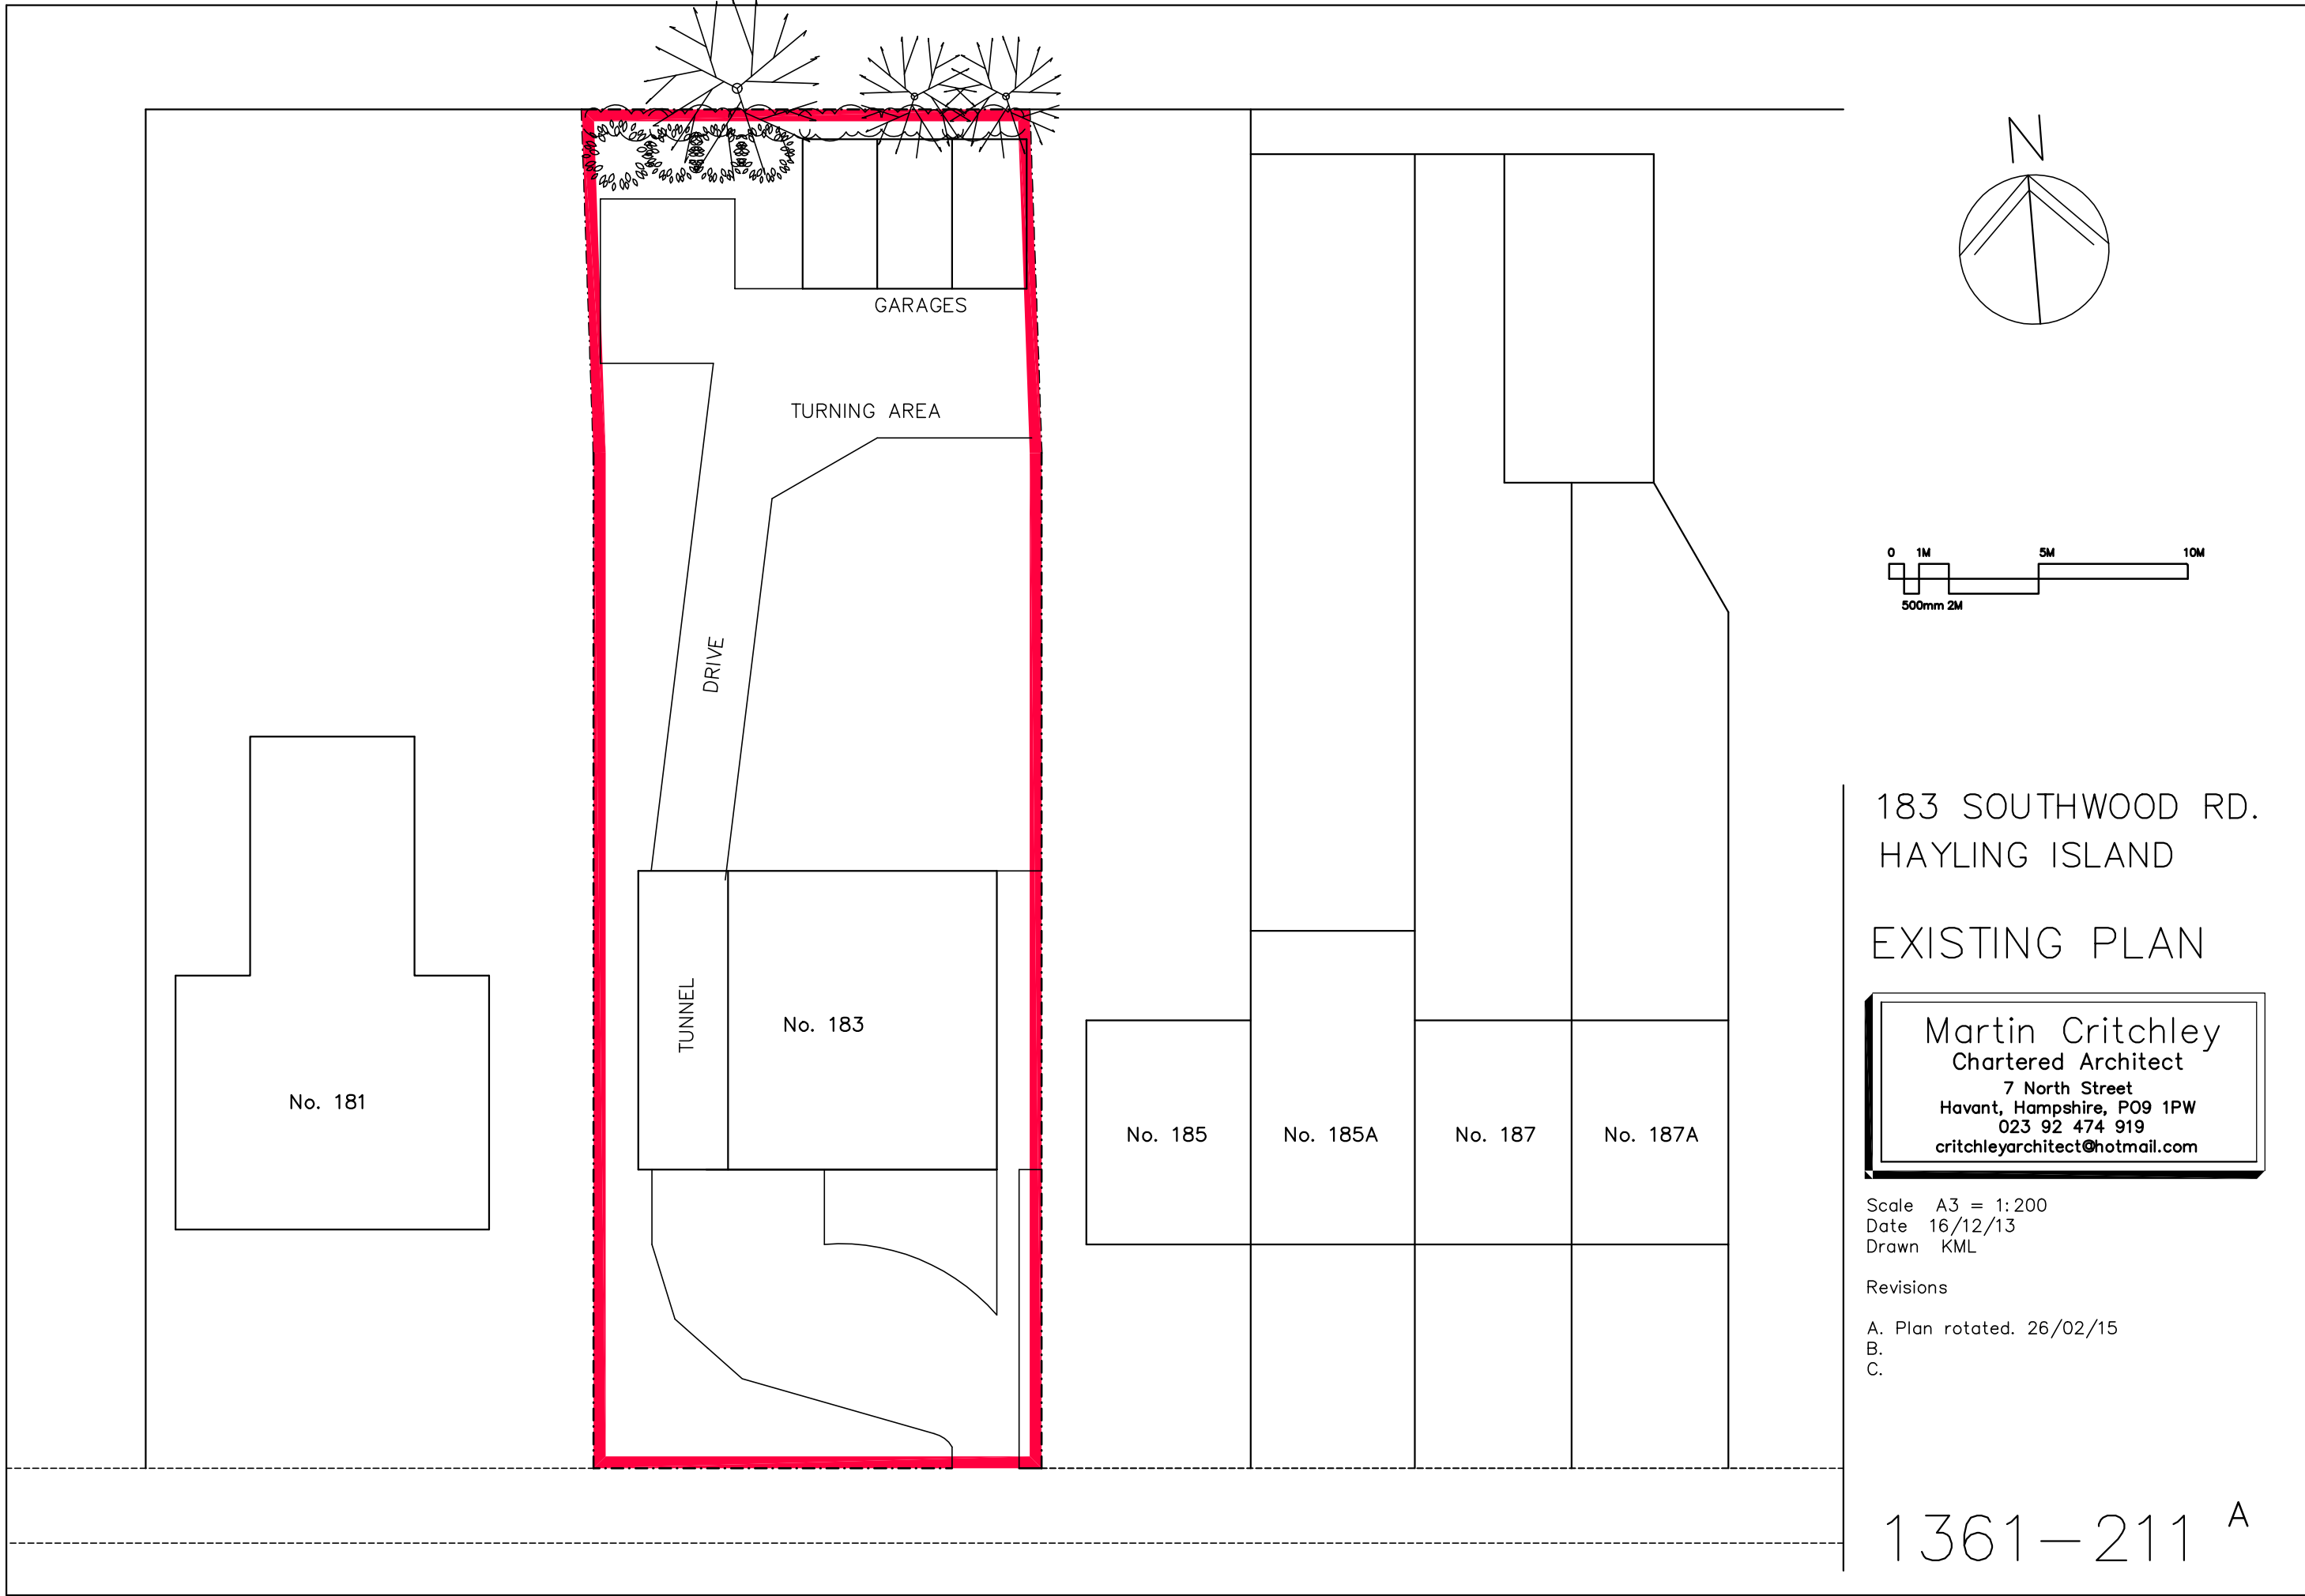

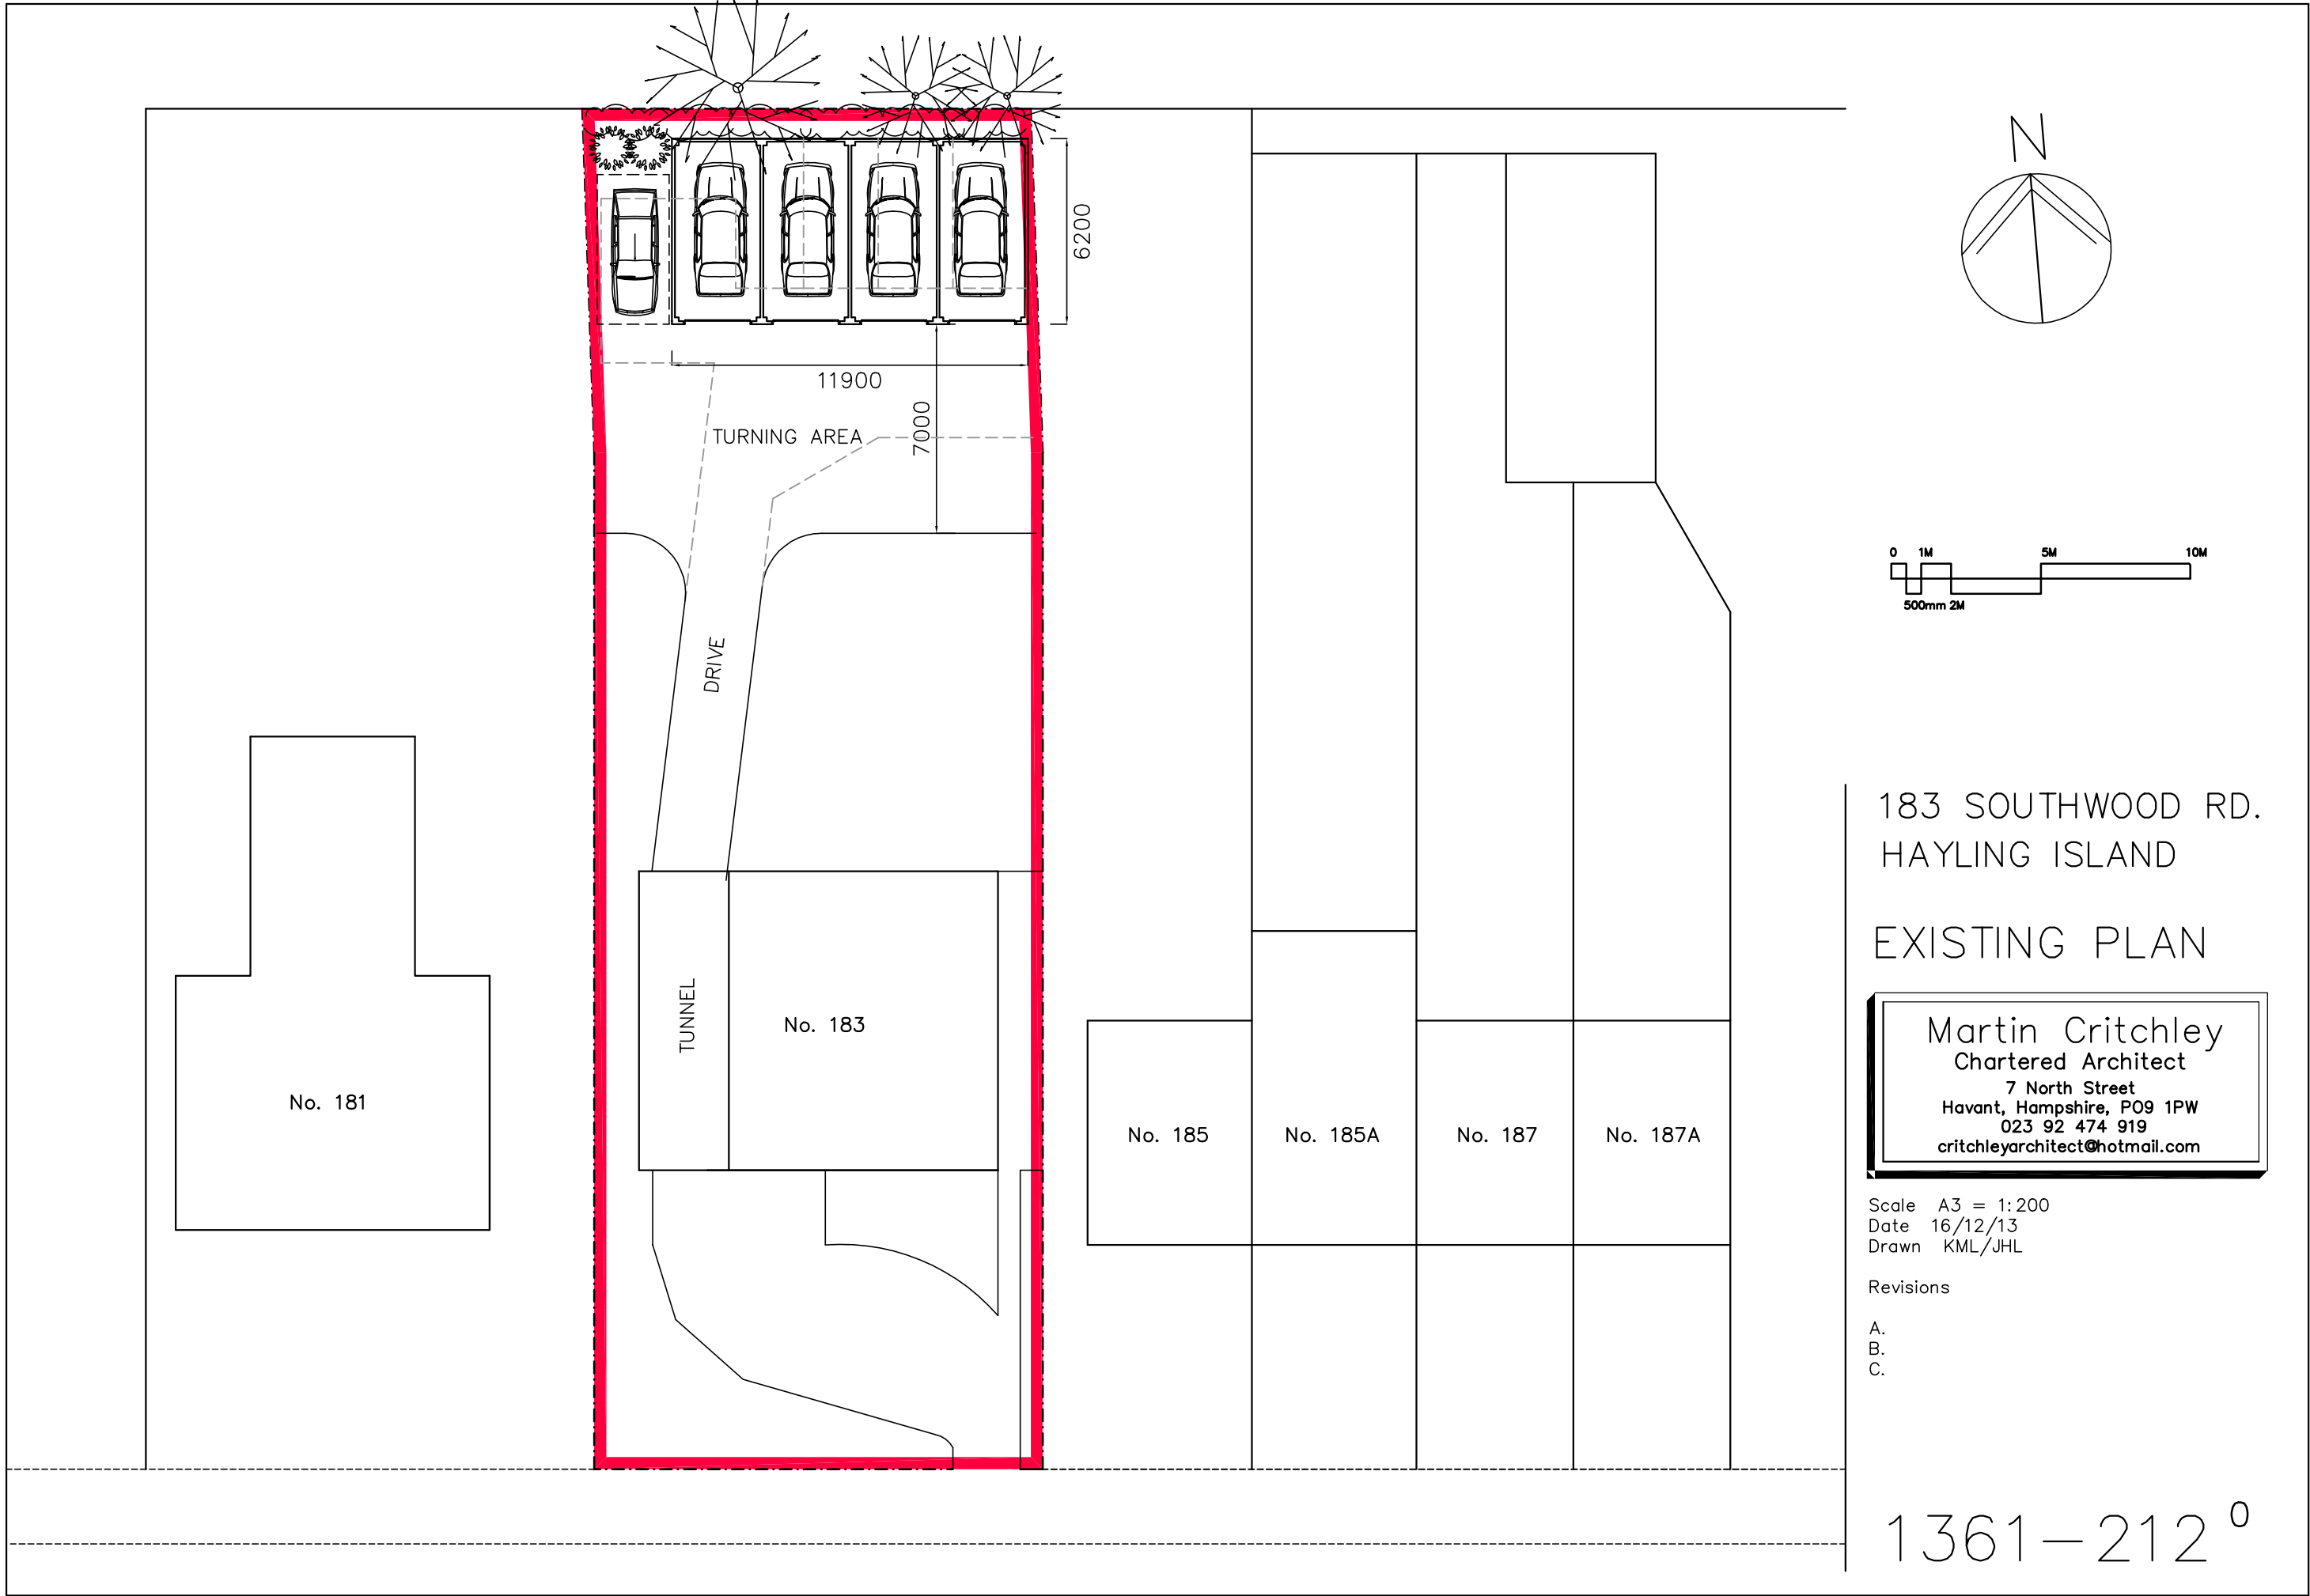

183 SOUTHWOOD RD.
HAYLING ISLAND

EXISTING PLAN


Martin Critchley
Chartered Architect
7 North Street
Havant, Hampshire, PO9 1PW
023 92 474 919
critchleyarchitect@hotmail.com

Scale A3 = 1:200
Date 16/12/13
Drawn KML/JHL


Revisions

- A.
- B.
- C.


1361-212⁰

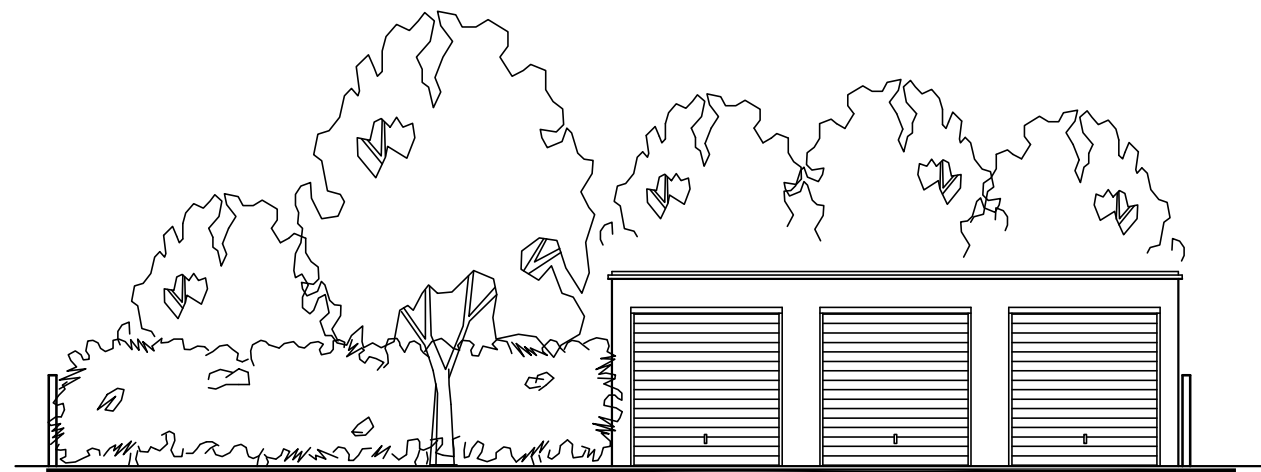


SOUTH

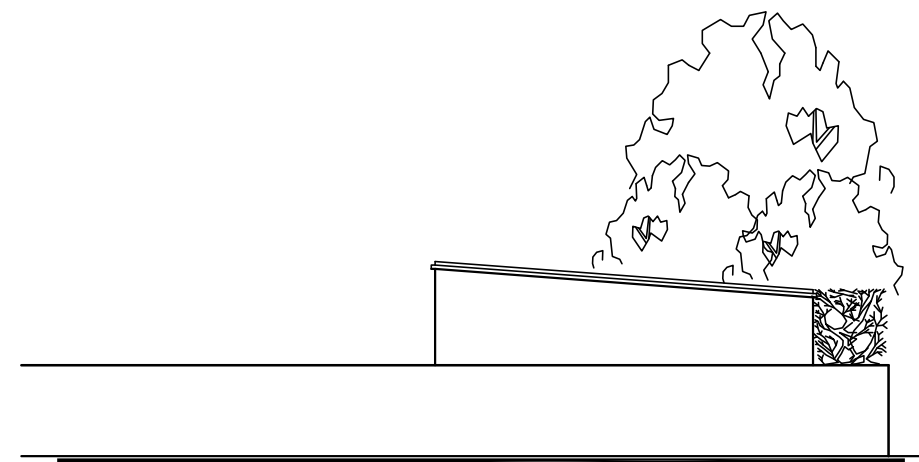

EAST

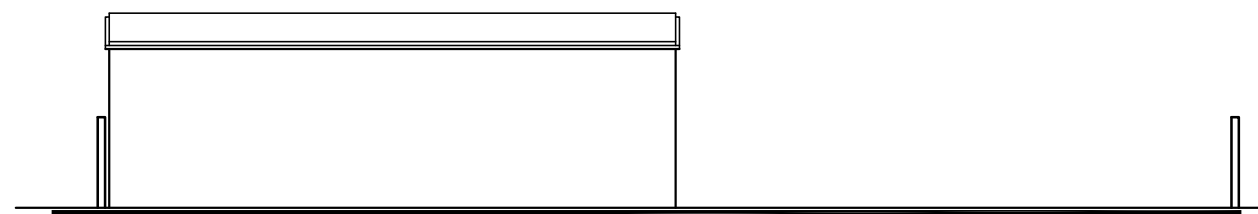

NORTH

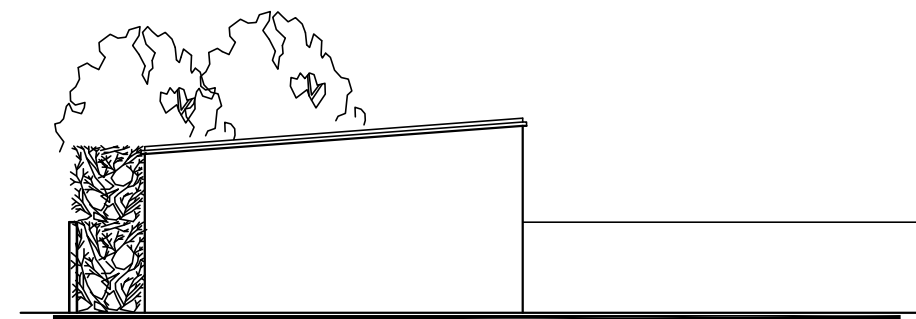

WEST

183 SOUTHWOOD RD.
HAYLING ISLAND

EXISTING ELEVATIONS

Revisions

- A.
- B.
- C.

Martin Critchley
Chartered Architect
7 North Street
Havant, Hampshire, PO9 1PW
023 92 474 919
critchleyarchitect@hotmail.com

Scale A3 =1:100
Drawn KML/JHL
Date 26/02/15





metres

10

20

30

1410-411⁰

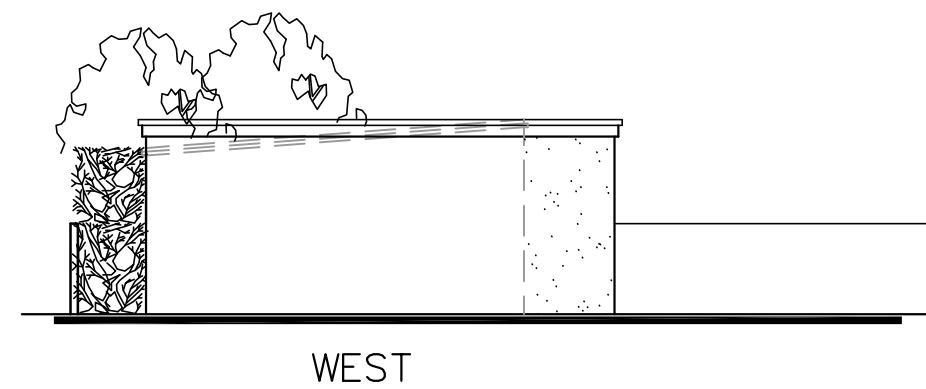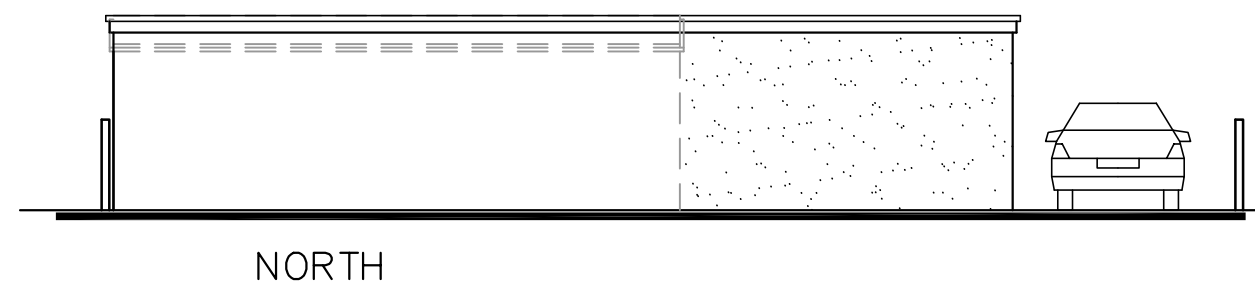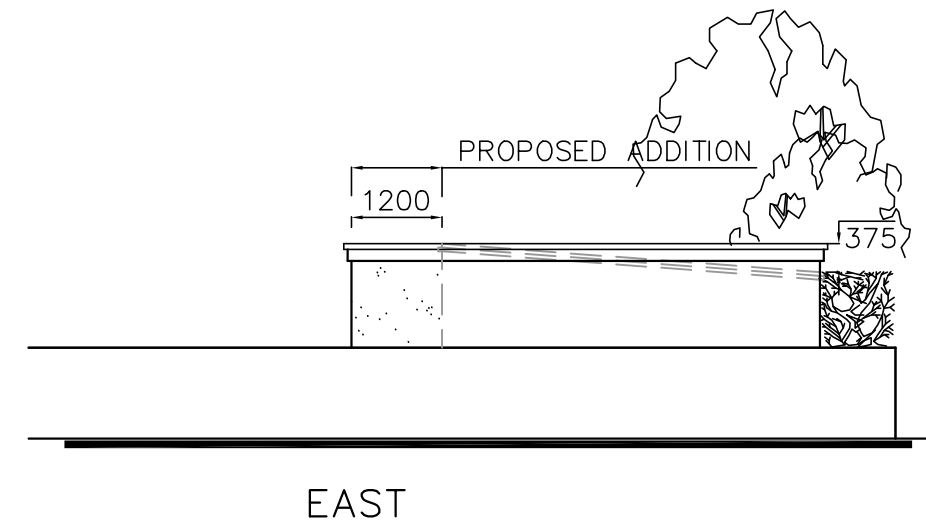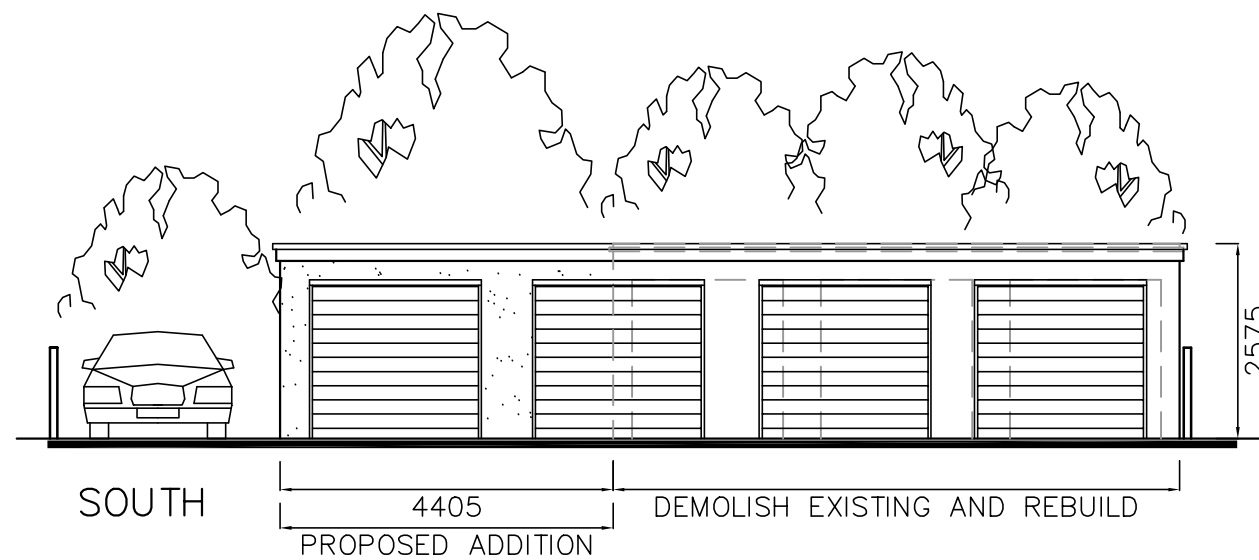

183 SOUTHWOOD RD.
HAYLING ISLAND

PROPOSED ELEVATIONS

Revisions

- A.
- B.
- C.

Martin Critchley
Chartered Architect
7 North Street
Havant, Hampshire, PO9 1PW
023 92 474 919
critchleyarchitect@hotmail.com

Scale A3 = 1:100
Drawn KML/JHL
Date 26/02/15

metres

10

20

30

1410-412⁰