


SHEET 2
SHEET 3

SHEET 2
SHEET 3

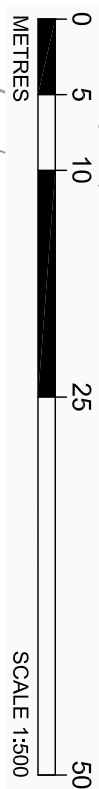


NOTES


- Do not scale from this drawing. All dimensions are in metres unless otherwise stated.
- All levels are in metres relative to ordnance datum (mean) unless noted otherwise.

KEY

- NEW S28 ADOPTABLE HIGHWAY AREA WITH NEW HIGHWAY BOUNDARY
- NEW S278 ADOPTABLE HIGHWAY AREA WITH NEW HIGHWAY BOUNDARY
- EXISTING ADOPTABLE HIGHWAY WITH BOUNDARY

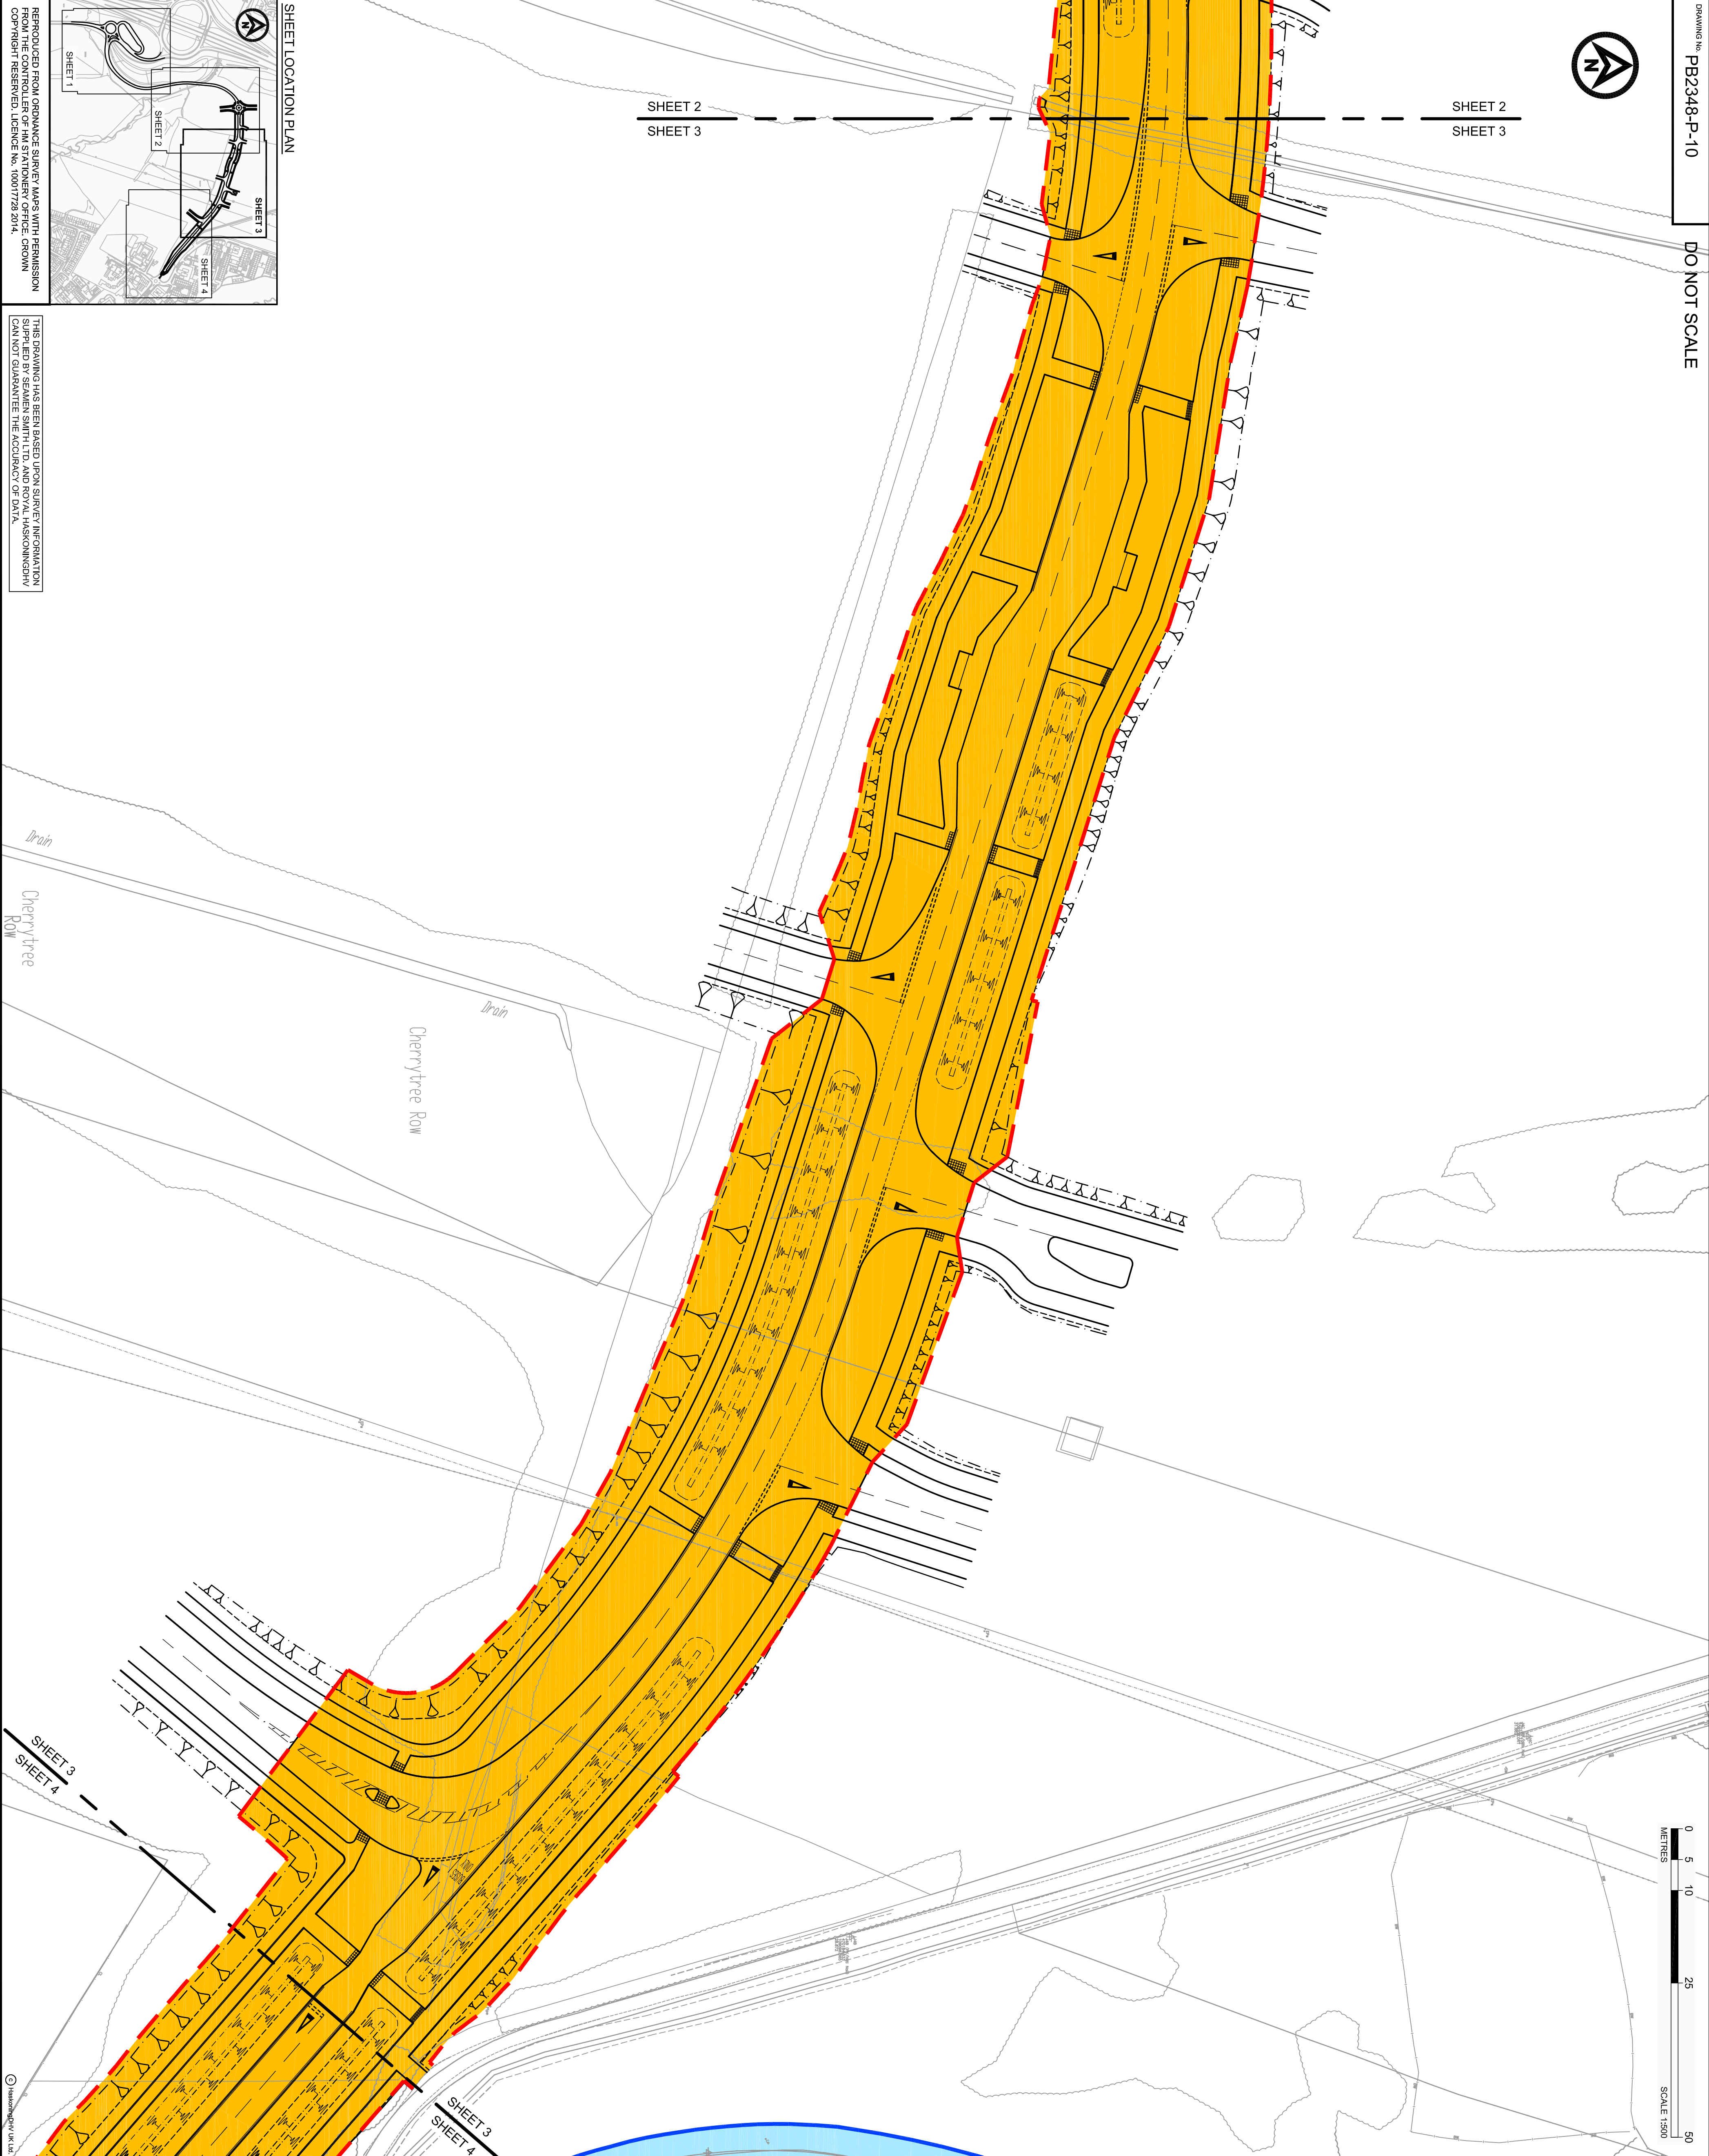

SHEET LOCATION PLAN

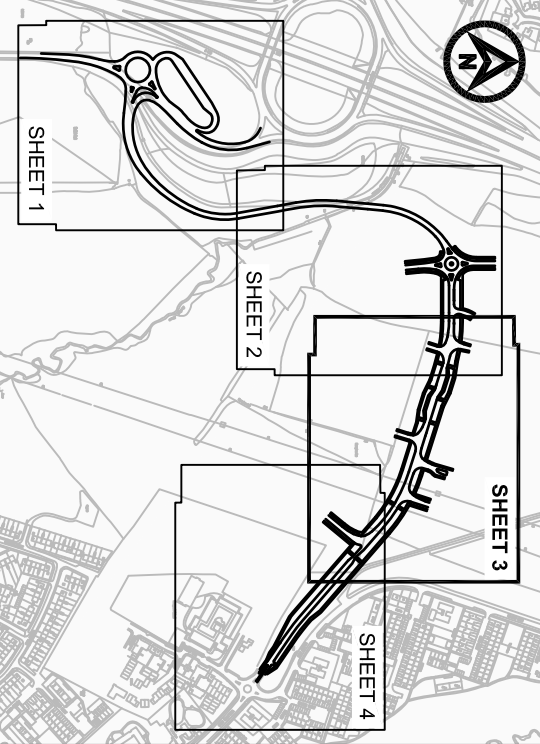

REPRODUCED FROM ORDNANCE SURVEY MAPS WITH PERMISSION
FROM THE CONTROLLER OF HER MAJESTY'S STATIONERY OFFICE. CROWN
COPYRIGHT RESERVED. LICENSE NO. 100017528-01/16

THIS DRAWING HAS BEEN BASED UPON SURVEY INFORMATION
PROVIDED BY THE CLIENT. HASCONINGDHV
CANNOT GUARANTEE THE ACCURACY OF DATA.

CLIENT VolkerFitzpatrick FOR THE CLIENT	PROJECT DUNSBURY HILL FARM	TITLE LAND PLAN SHEET 3 OF 4	DRAWN NKS CHECKED SRT APPROVED SRT DATE MAR 15 SCALE A1 1:500 AUTOCAD REF PB2348-P-10.DWG DRAWING No. PB2348-P-10 REVISION D1	Drawn: NKS Checked: SRT Approved: SRT Date: 15/03/2016 Scale: A1 1:500 Autocad Ref: PB2348-P-10.DWG Drawing No: PB2348-P-10 Royal HaskoningDHV <i>Enhancing Society together</i> Royal HaskoningDHV is a member of the Haskoning Group Incorporated in the Netherlands Registered Office: Rotterdam The Netherlands T: +31 (0)10 412 3456 F: +31 (0)10 412 3457 E: info@haskoningdhv.com www.haskoningdhv.com
--	--	--	---	--