


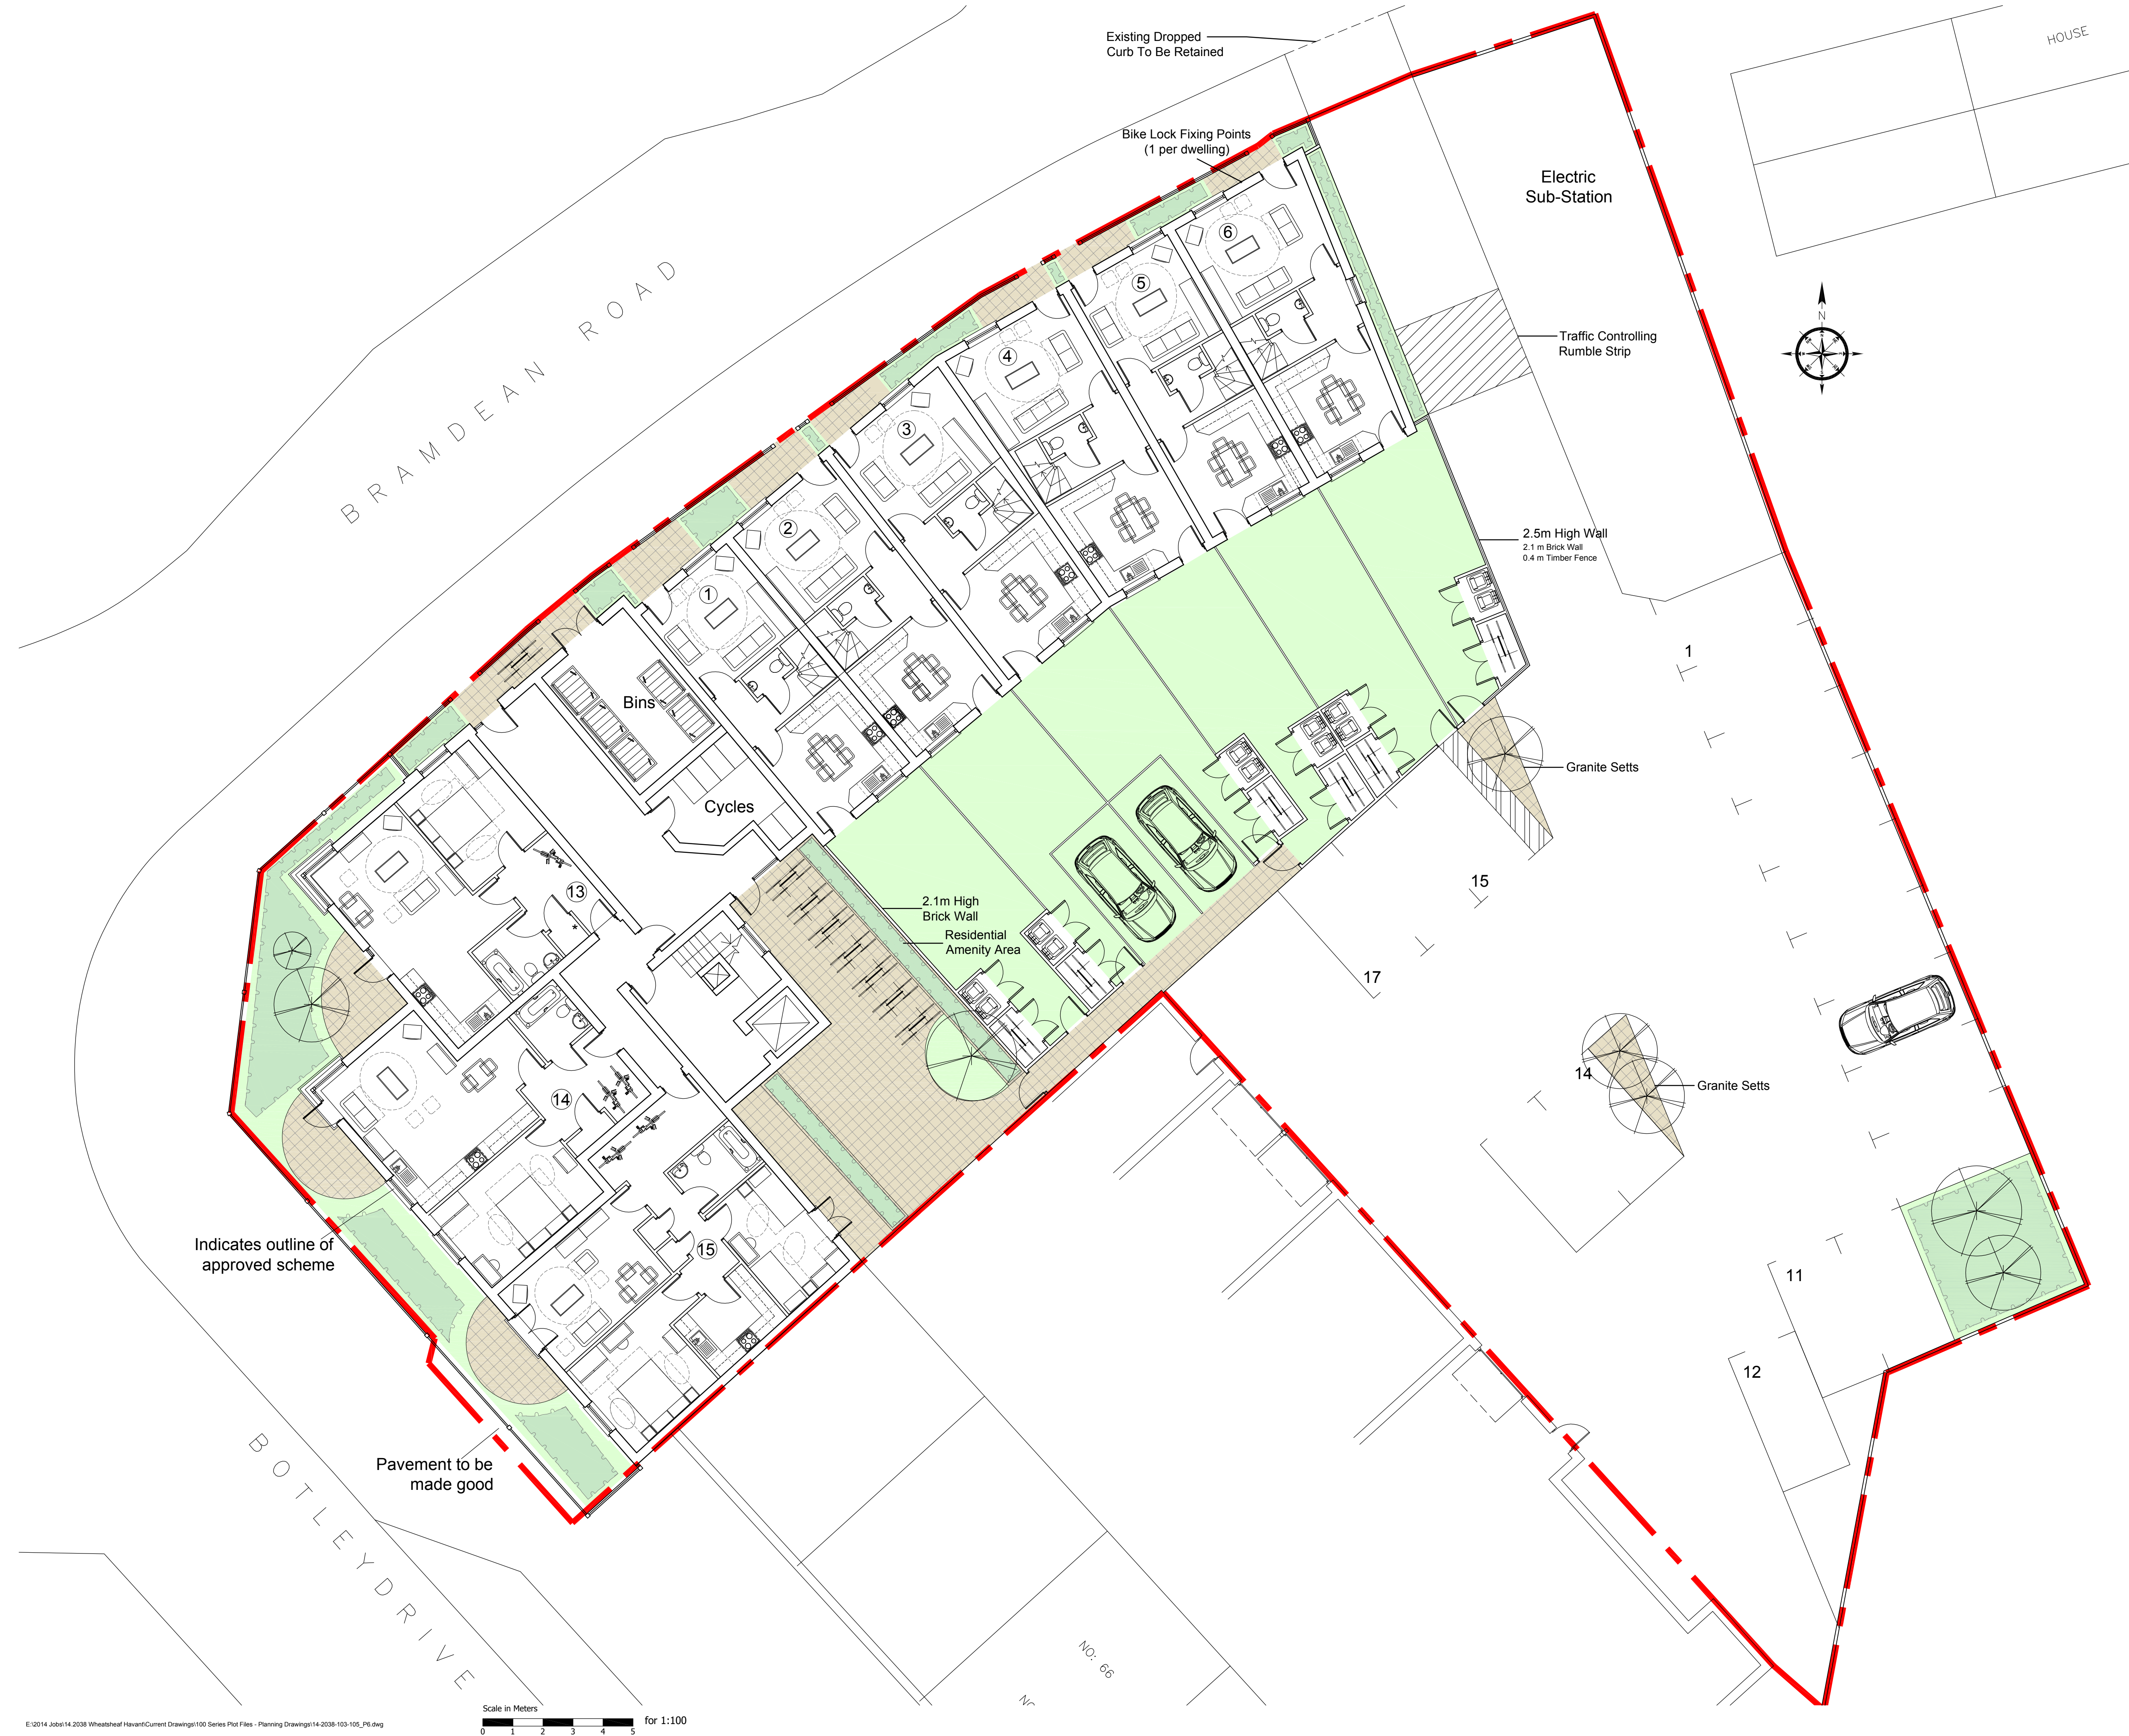

P1	Aug 2014	Submitted for Planning	TH
Revision	Date	Description	Dwn Chkd

PLC
ARCHITECTS

Brankesmere House
Queens Crescent, Southsea
Portsmouth PO5 3HT
Hampshire England
Tel: (023) 927 55 333
Fax: (023) 927 55 222
E-Mail: mail@plcarchitects.com
Web: www.plcarchitects.com

Client : COLLINGWOOD INVESTMENTS Ltd

Project : Proposed Residential Development
Wheatshaf Public House
Bramdean Road

Drawing Title : Proposed Ground Floor Layout

Drawn By BH, PK	Date Aug 2014	Checked By	Date	Approved By	Date
Drawing No. 14-2038-100	Revision P1	Scale 1:100 @A1			

PLC ARCHITECTS © COPYRIGHT RESERVED 2008
NOT TO BE SCALED. DIMENSIONS TO BE CHECKED ON SITE
SCALING ONLY FOR LOCAL AUTHORITY PURPOSES