


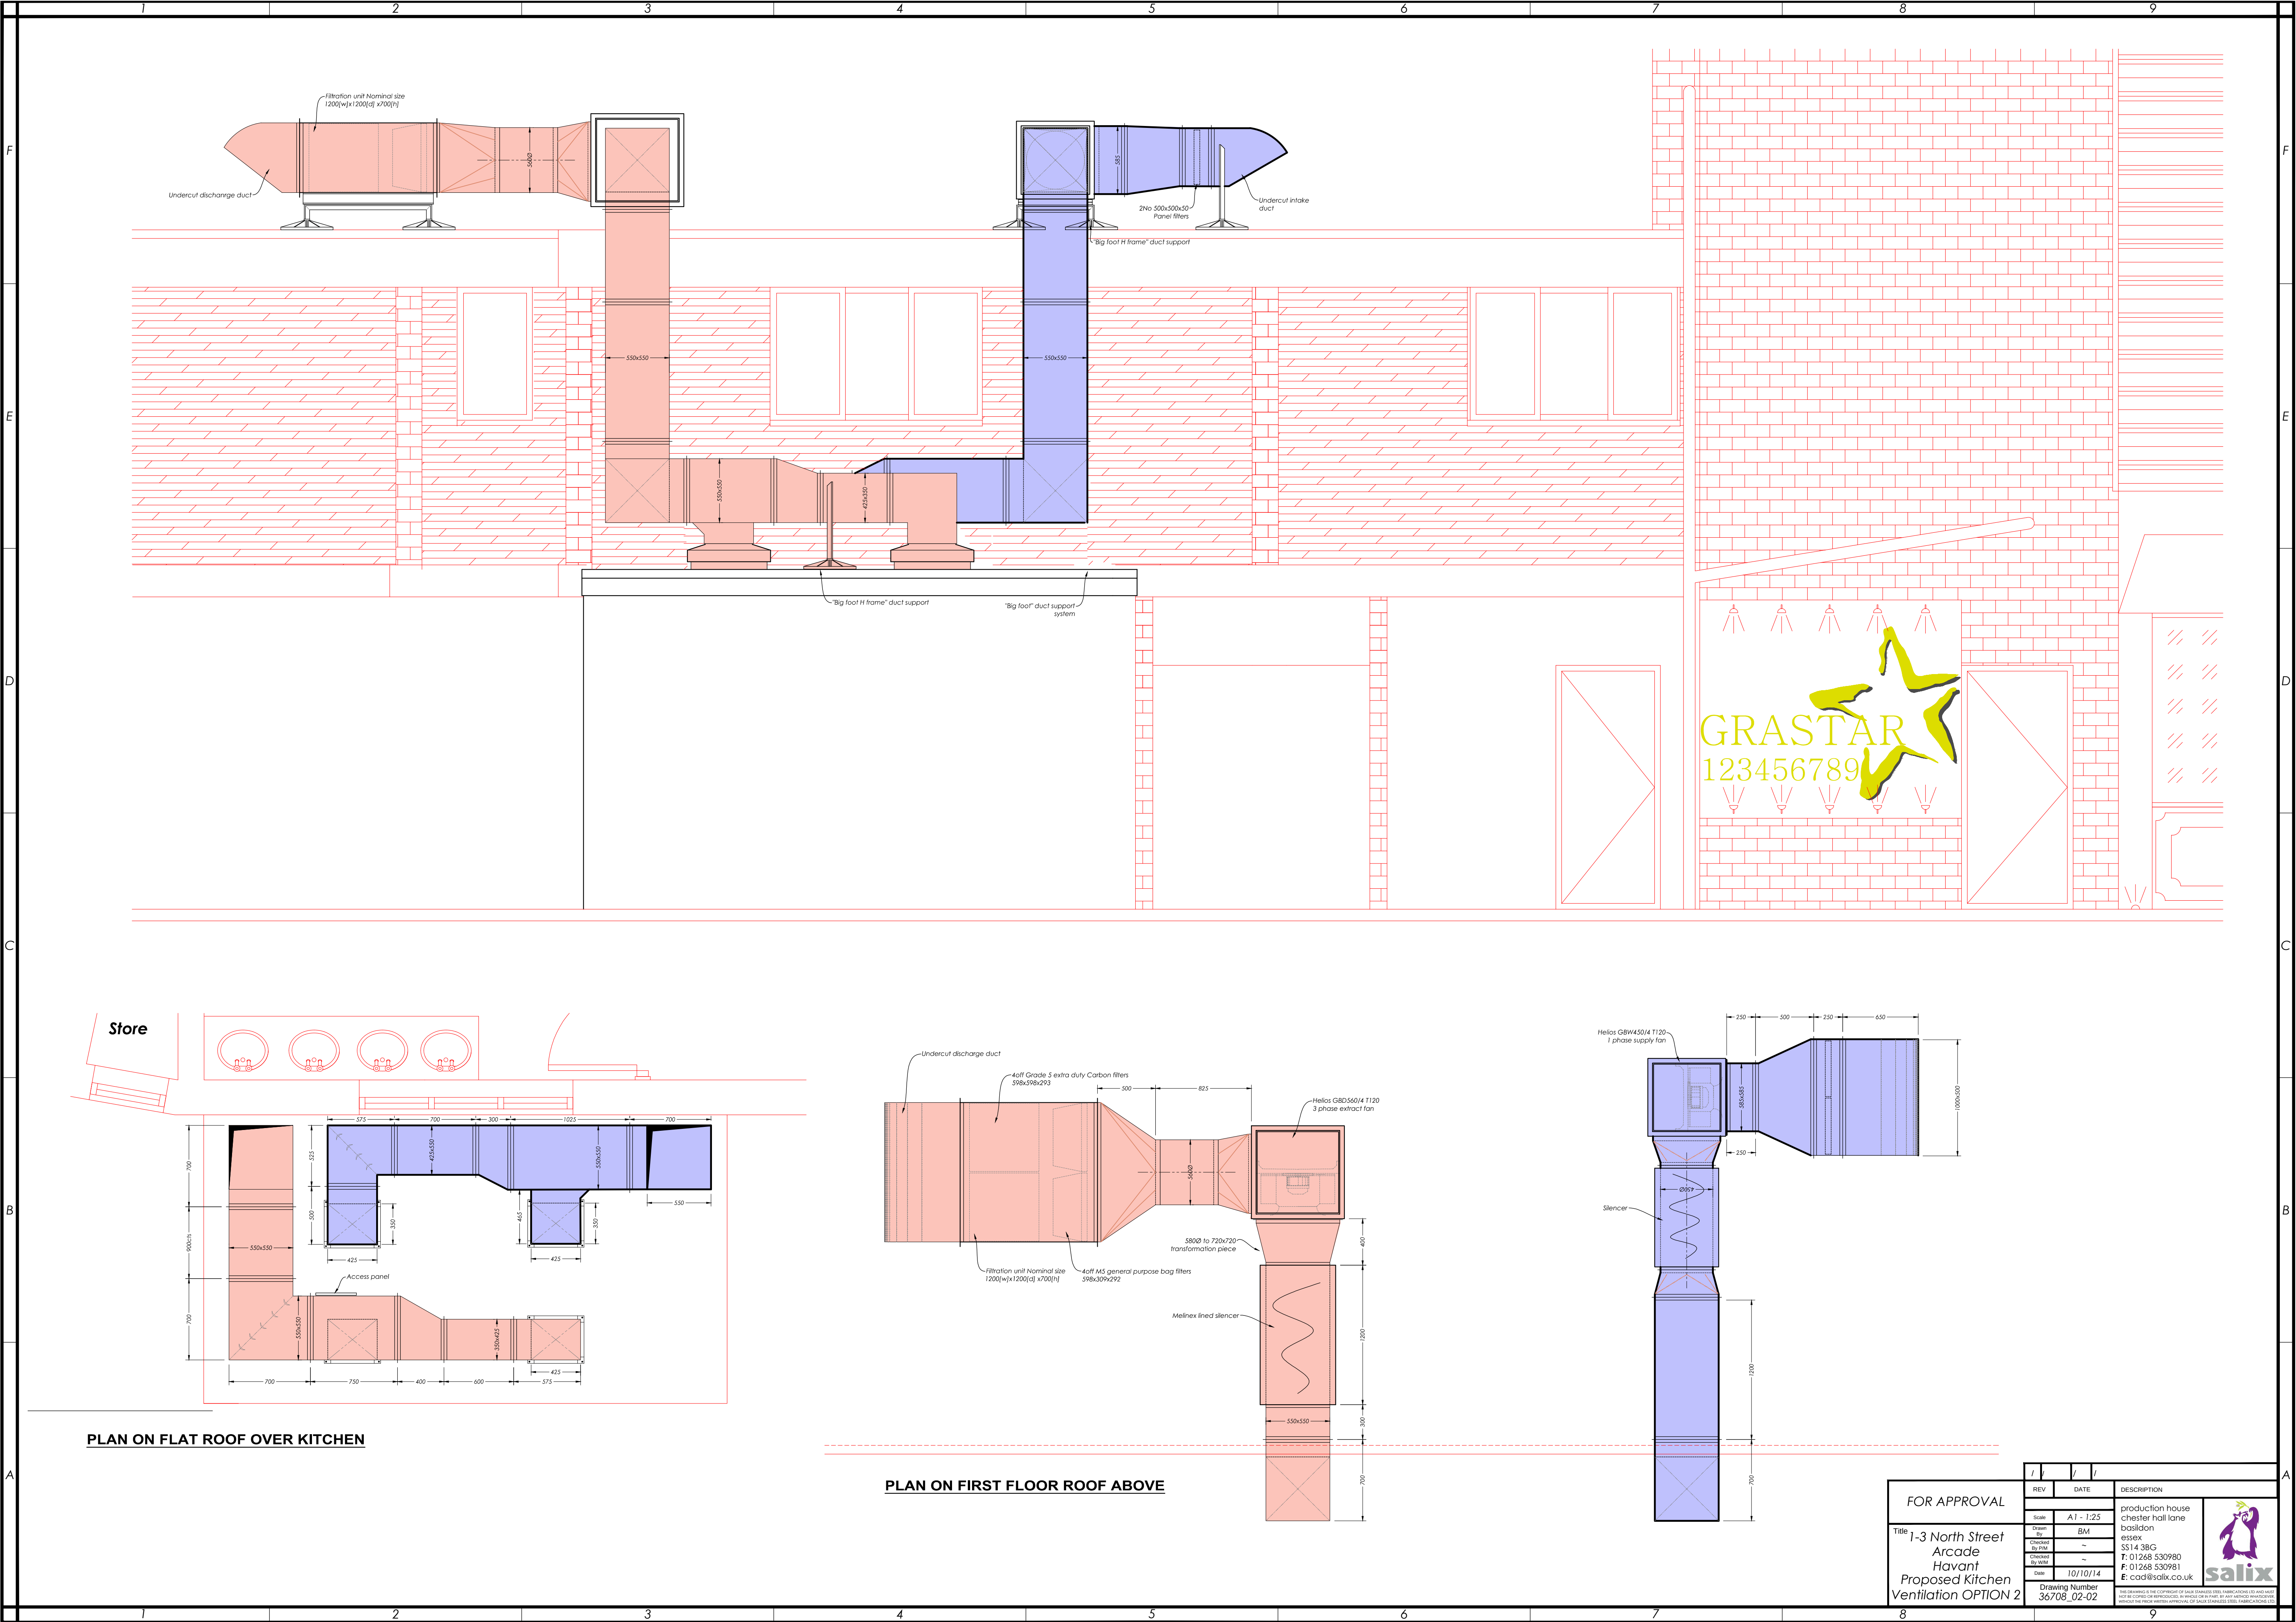

PLAN ON FLAT ROOF OVER KITCHEN

PLAN ON FIRST FLOOR ROOF ABOVE

FOR APPROVAL

Title 1-3 North Street
Arcade
Havant
Proposed Kitchen
Ventilation OPTION 2

REV	DATE	DESCRIPTION

