
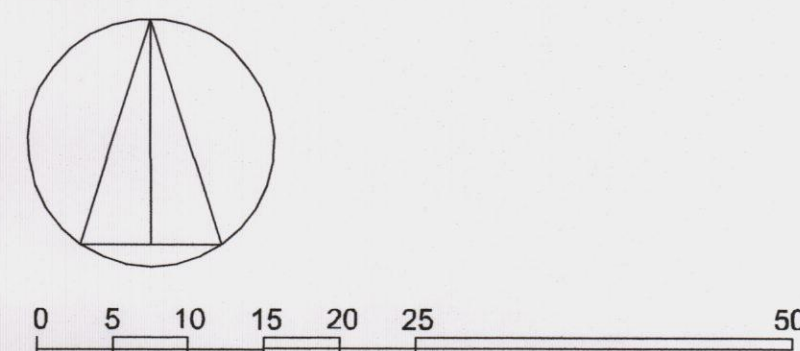


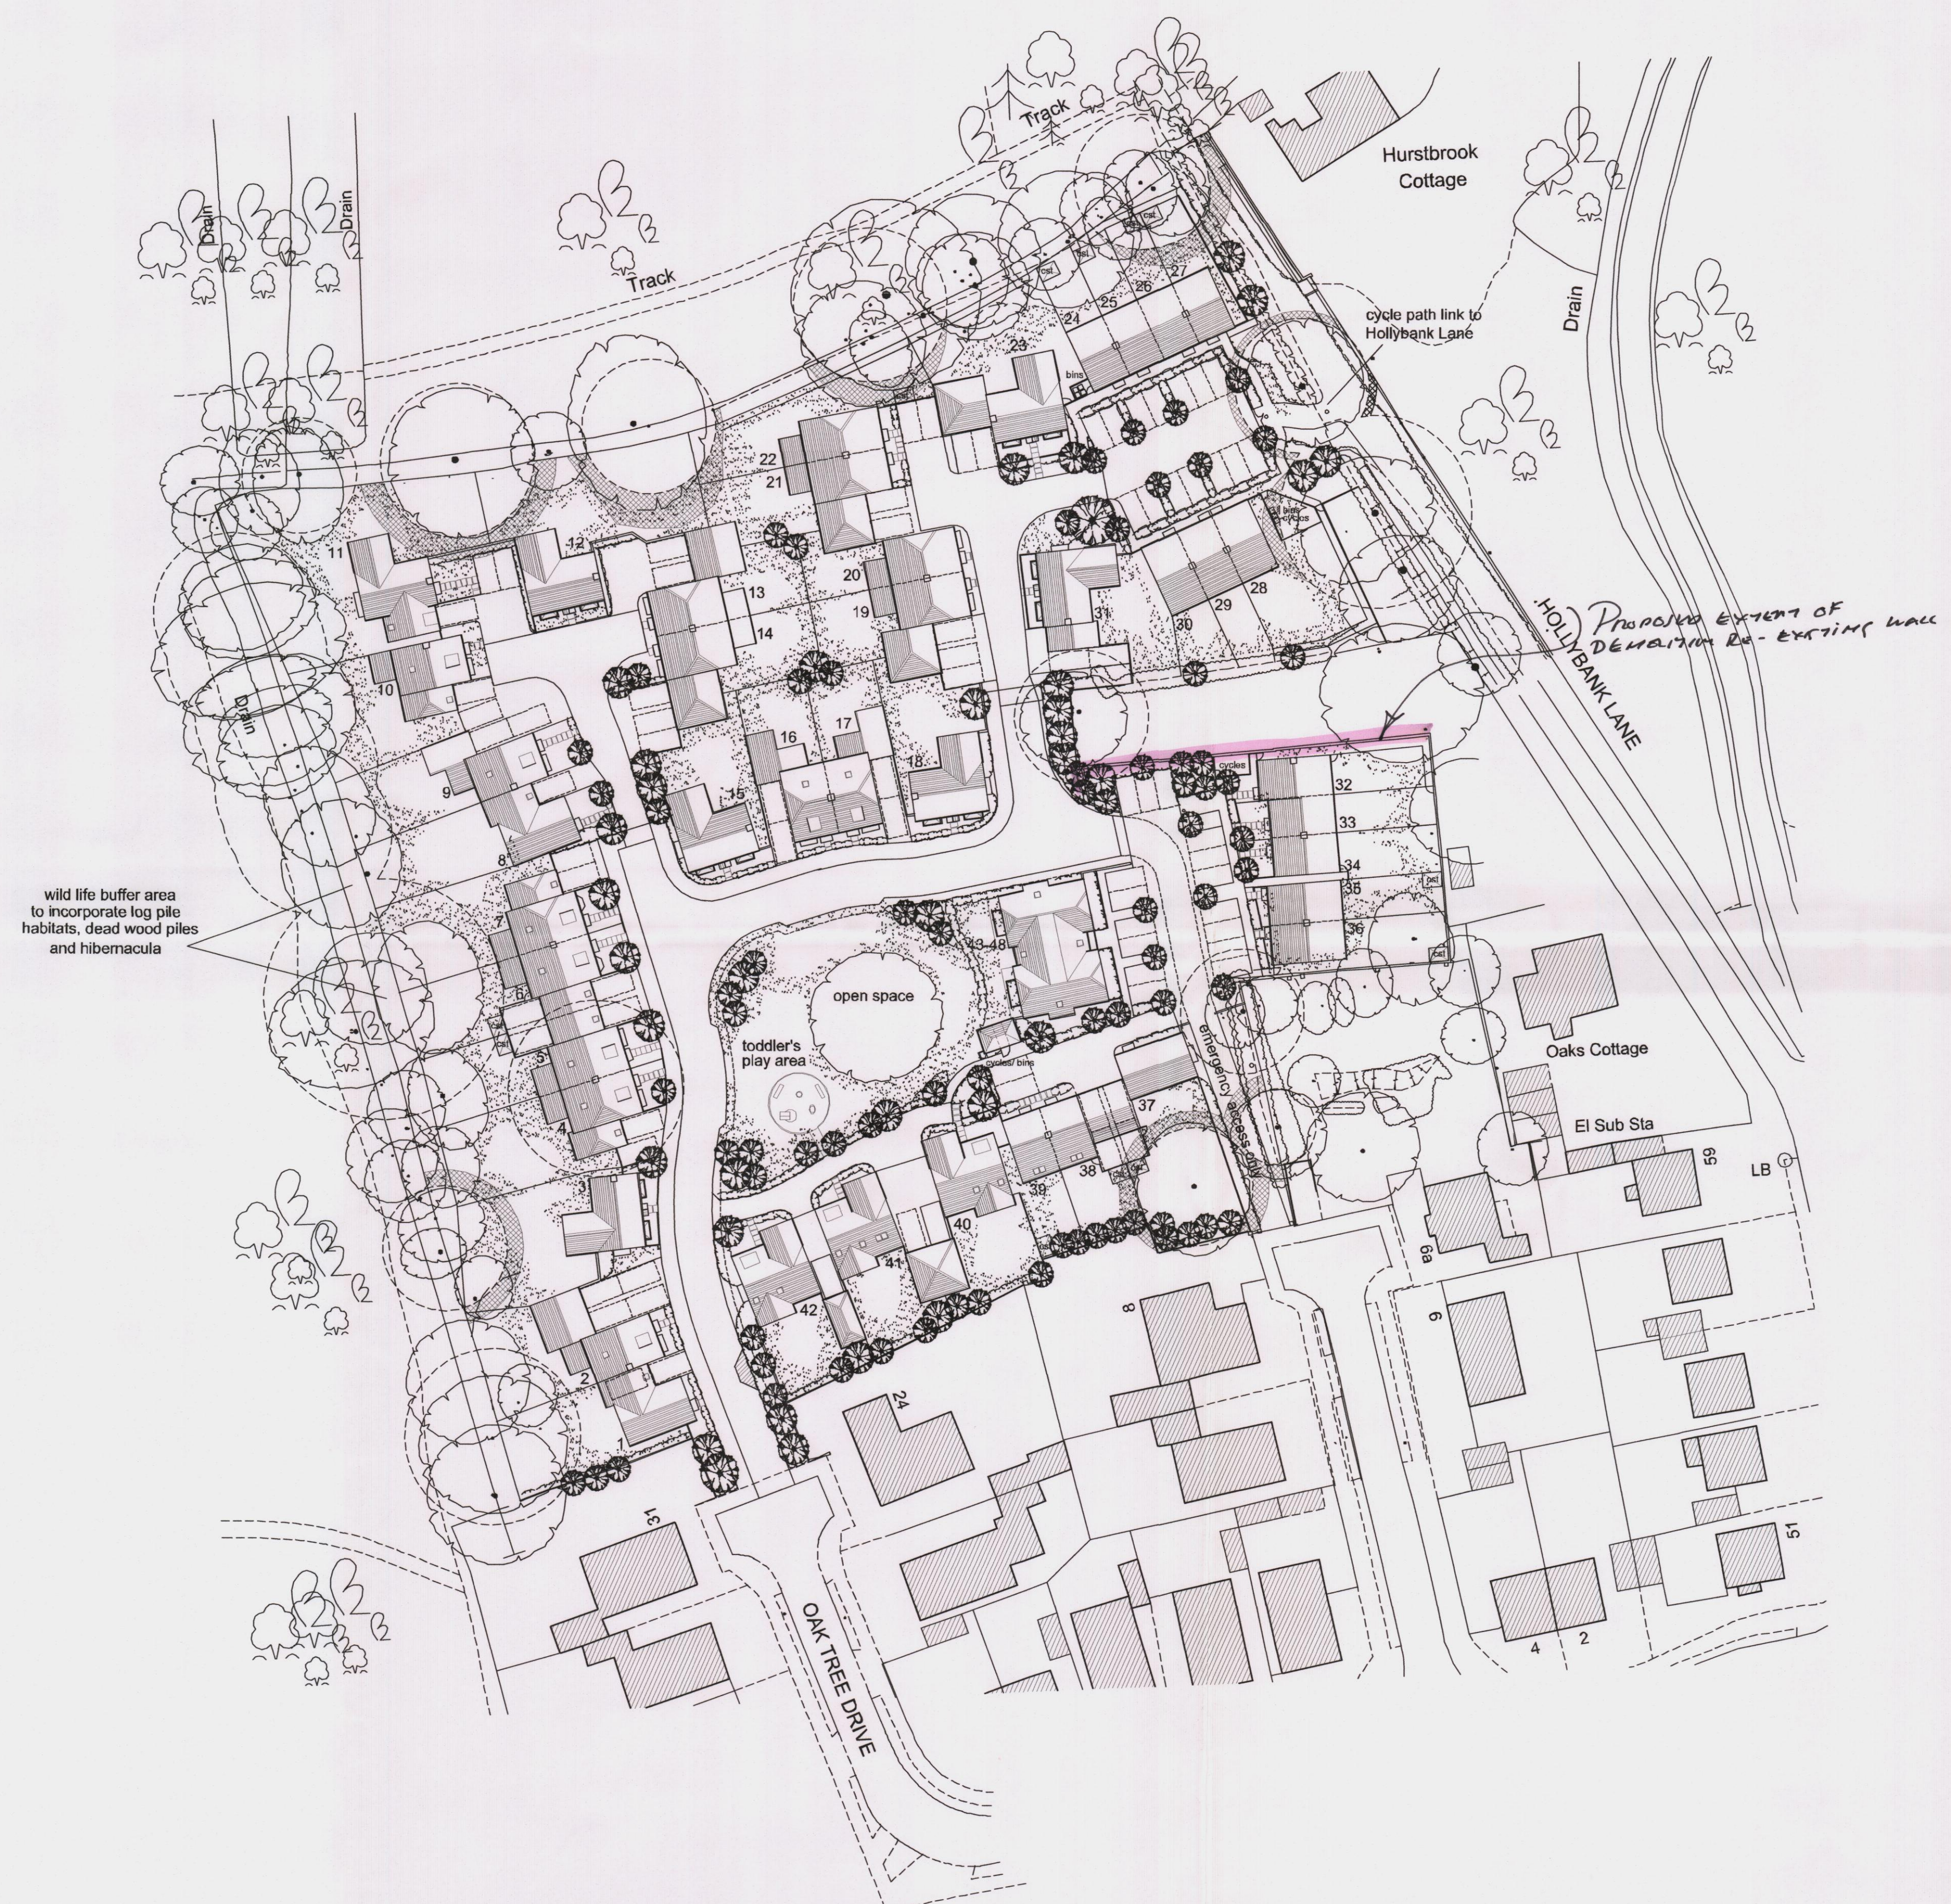

|   |                                    |
|---|------------------------------------|
| <p><b>Key</b></p> <ul style="list-style-type: none"> <li> existing trees retained</li> <li> root protection areas</li> <li> estimated area affected by shading</li> <li> indicative planting</li> <li> shed providing cycle storage</li> </ul> |                                    |
| <p>HAVANT BOROUGH COUNCIL<br/>21 MAY 2014<br/><b>RECEIVED</b></p>   |                                    |
| <p><b>OAKTREE DRIVE,<br/>EMSWORTH</b></p>   | <p>Nov 09<br/>1:500<br/>290138</p> |
| <p><b>Site layout</b></p>   | <p>P01J</p>                        |