


RECEIVED
26 JUL 2013
HAVANT BOROUGH
COUNCIL

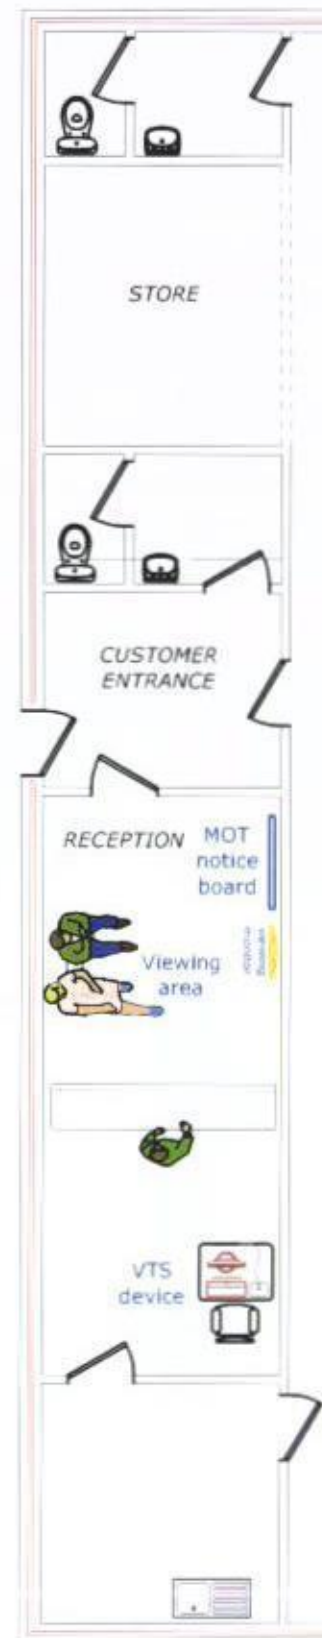


Headlamp test standing area
from datum line 3.6 x 2.1
level by +/- 6mm

Class 4 MOT Regulations, standing area
3.6 x 2.1 m, level by +/- 6mm
up to 10mm for 100mm of the surface
+ 10mm for 100mm of the surface
+ 10mm for 100mm of the surface

Please note that the liftmaster equipment is
not a structural part of the building and
therefore must be installed on a suitable
floor which meets the following conditions:

NOTE

When purchasing the MOT accessories pack
MRP7700 Liftmaster will supply signs, tool
board etc. But it is the customers
responsibility to fix these to the appropriate
wall, also mirrors are supplied but not fixed.

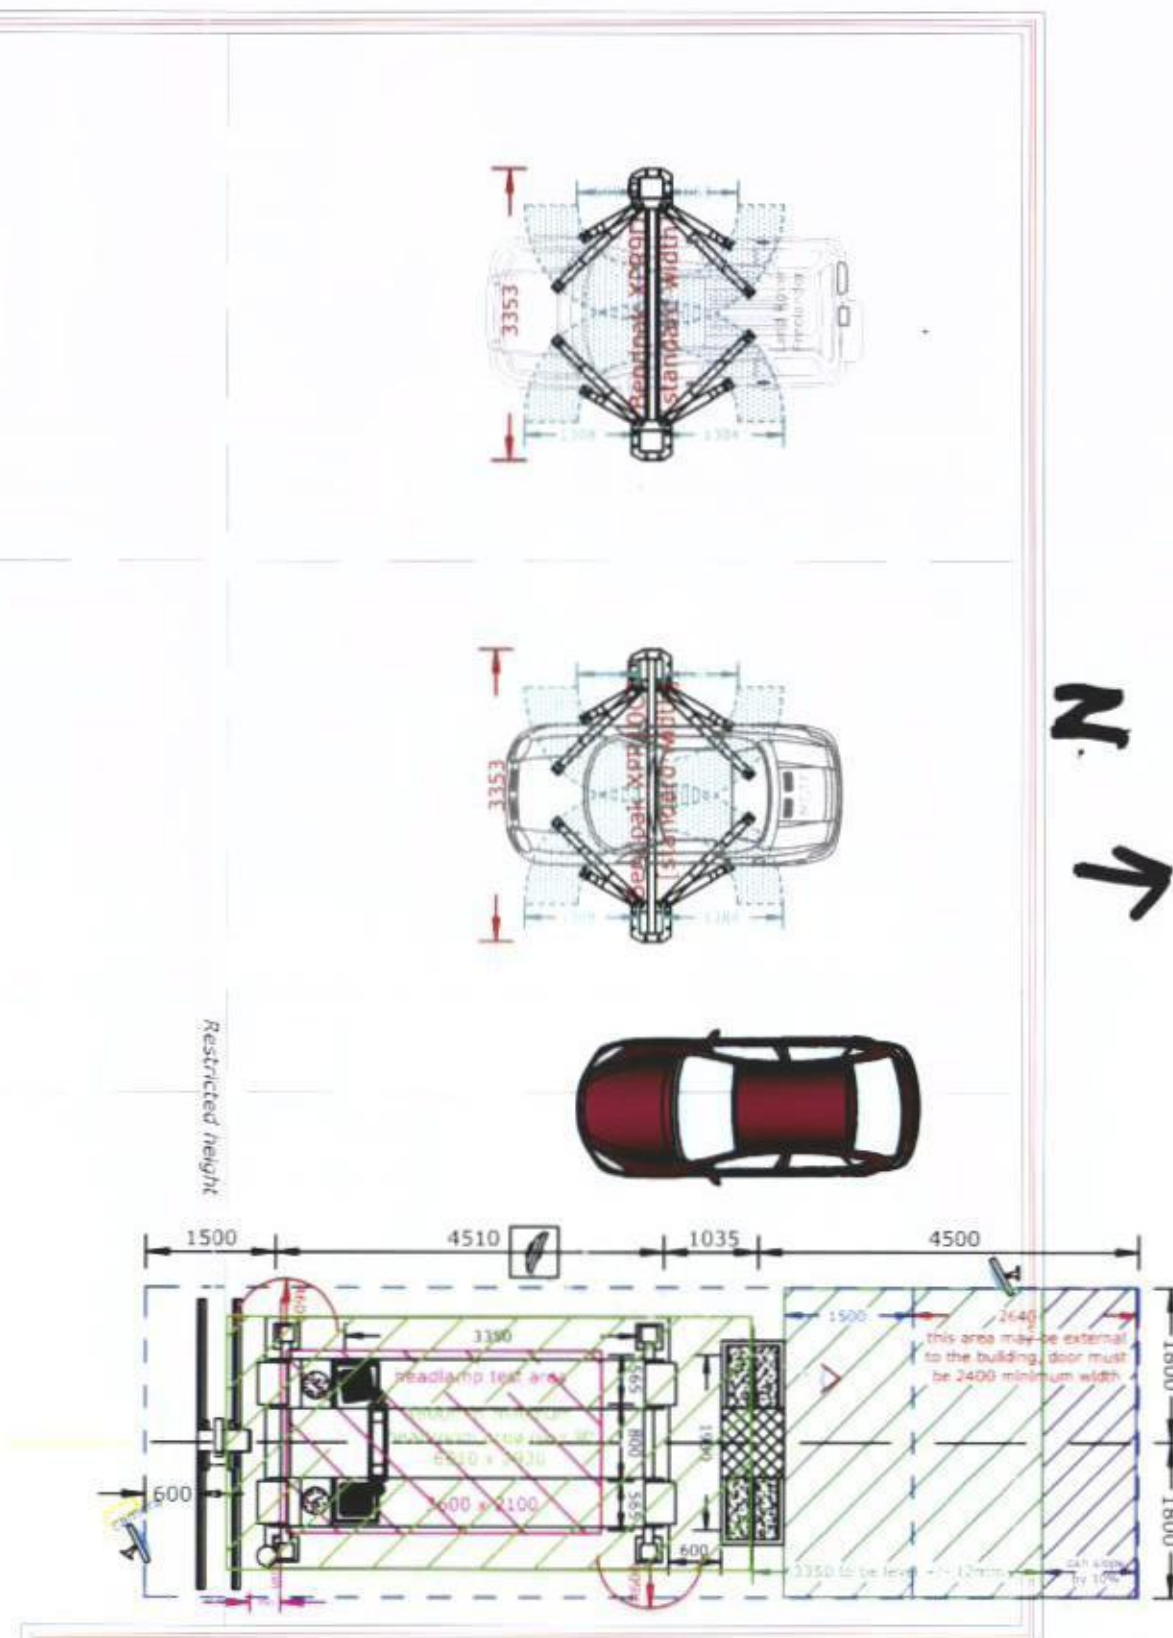

N
↗

Liftmaster
ROBUST RELIABLE
GARAGE EQUIPMENT LIMITED

Liftmaster Garage Equipment Ltd

Unit 27 Coker Stream Rd
Mill Lane Ind Est
Alton
Hampshire
GU34 2QA

tel: 01420 549038
fax: 01420 549036
www.liftmasteruk.com
sales@liftmasteruk.com

GEA

LIFTMASTER GARAGE EQUIPMENT LTD
THE COPYRIGHT OF THIS DRAWING IS OWNED BY
LIFTMASTER GARAGE EQUIPMENT LTD AND MUST NOT BE
COPIED OR REPRODUCED IN ANY WAY WITHOUT THE PRIOR
CONSENT OF THE COMPANY

This drawing should be used for layout guidance only and not
used for building or installation work.
All dimensions must be measured on site and not scaled from
this drawing. Approval in principle must be obtained from
VOSA before starting any work.
The lift must be load tested in accordance with statutory
requirements and it is the clients' responsibility to provide a
suitable vehicle with a weighbridge certificate or a certified test load.
The Client must provide suitable assistance in moving or lifting heavy
items in accordance with Manual Handling Regulations.
Any prices quoted are exclusive of building, excavation or electrical works.

CLASS 4 MOT REGULATIONS
3.6m minimum height over lift
min. door size 2.4m w x 2.4m h
MOT notice board in waiting area
2 MOT parking bays to be provided
Beam setter area certified
level area +/- 6mm
Beam setter rail to be +/- 2mm

PROPOSED CLASS 4 ATL MOT TEST BAY

for: **Absolute Auto's**
Units 13-14 Aston Road
Waterlooville
PO7 7XF

Not to scale

date: 27/06/13 drawing no: r270613/B (1:1.2)