


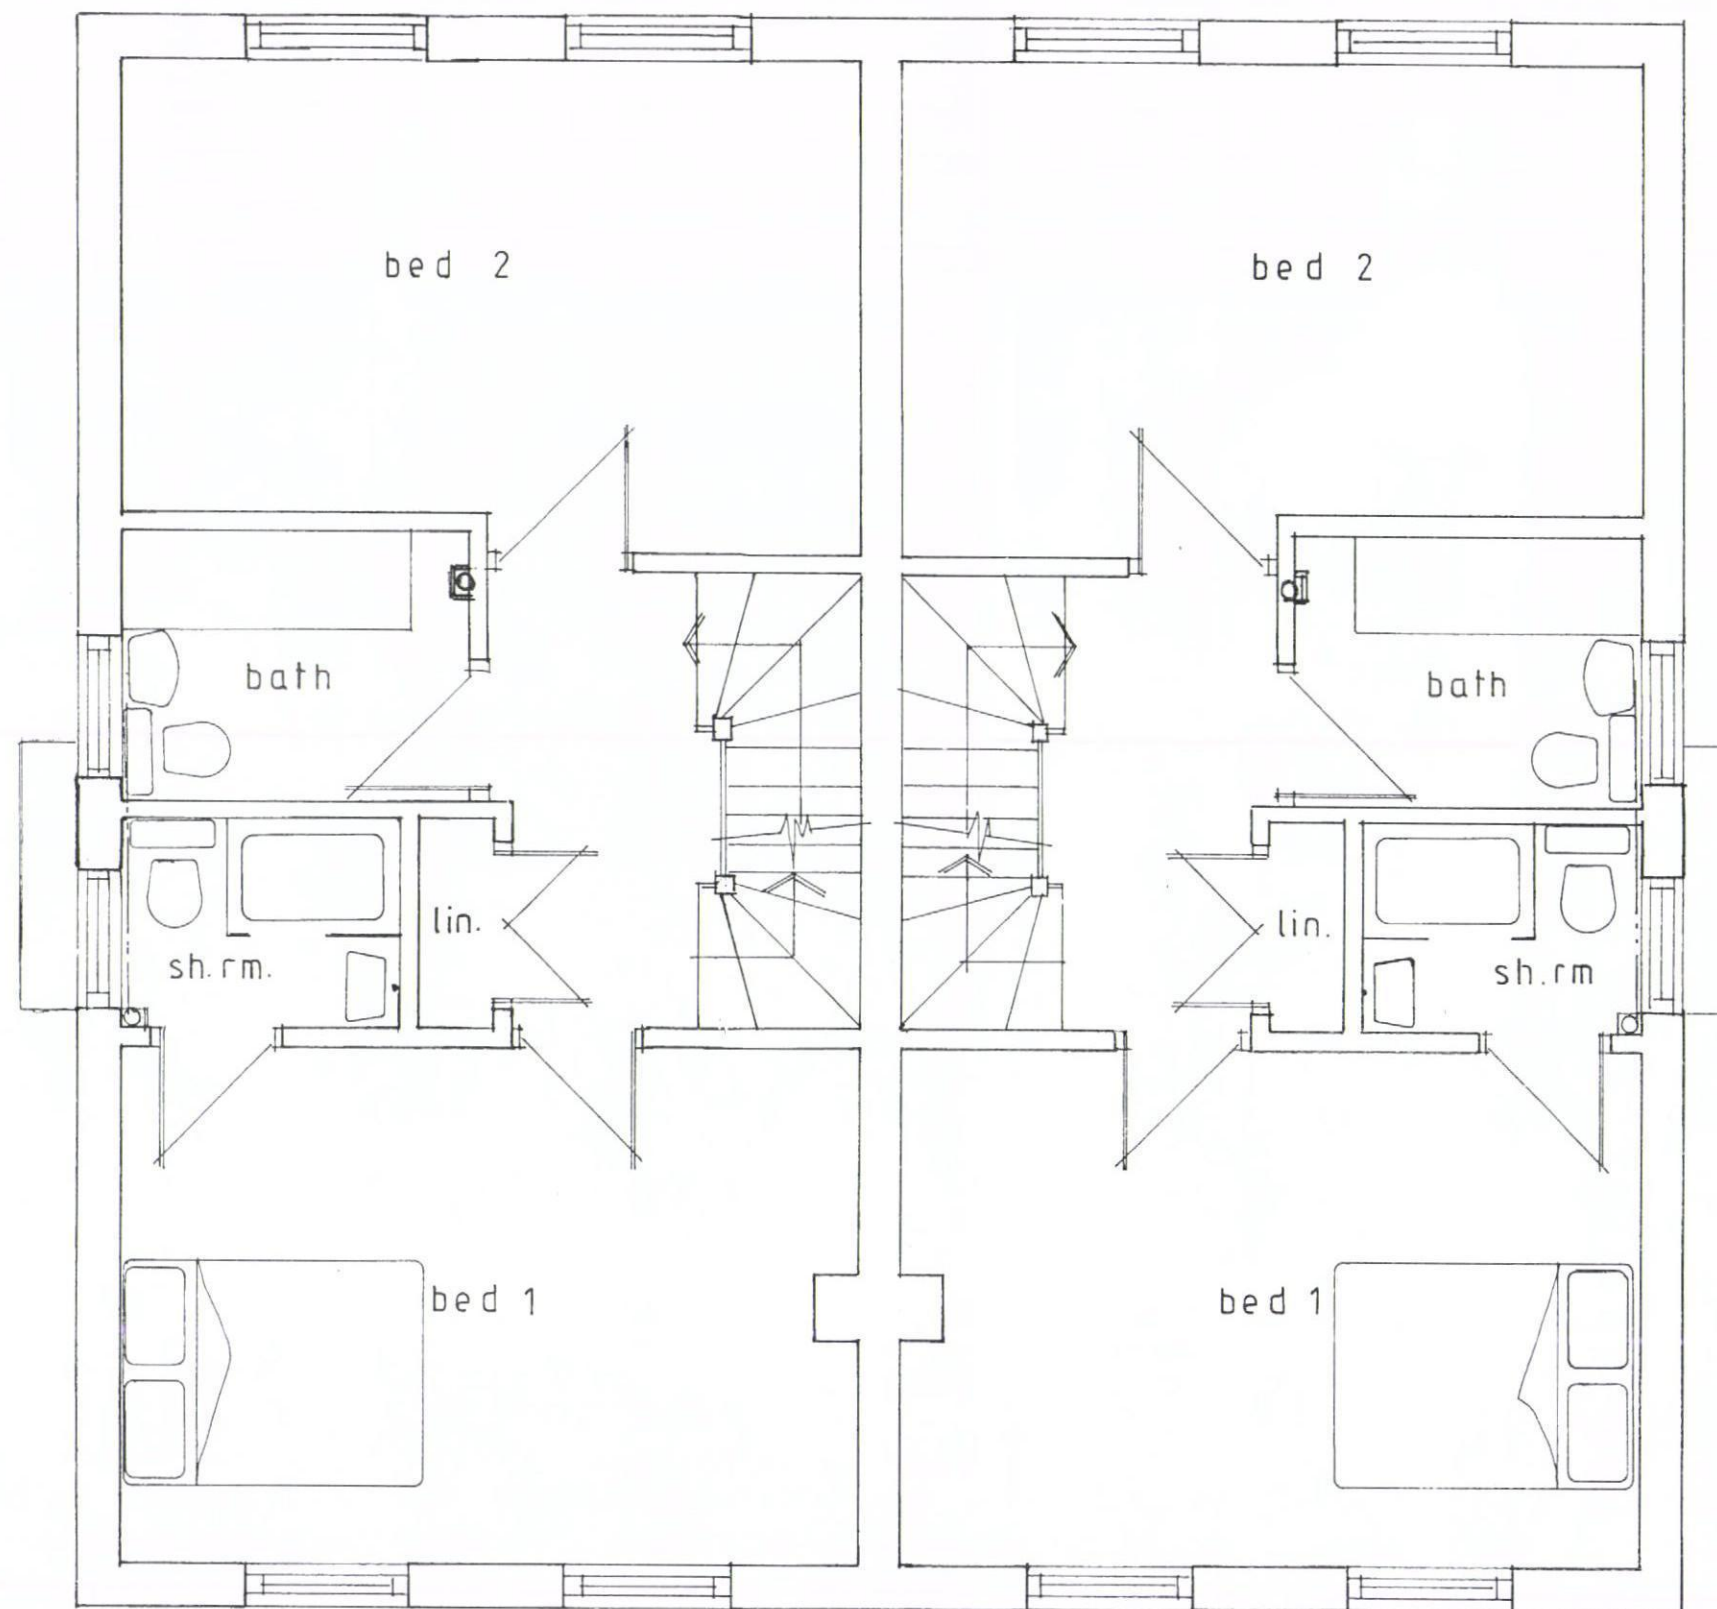

FIRST FLOOR 1:50

