


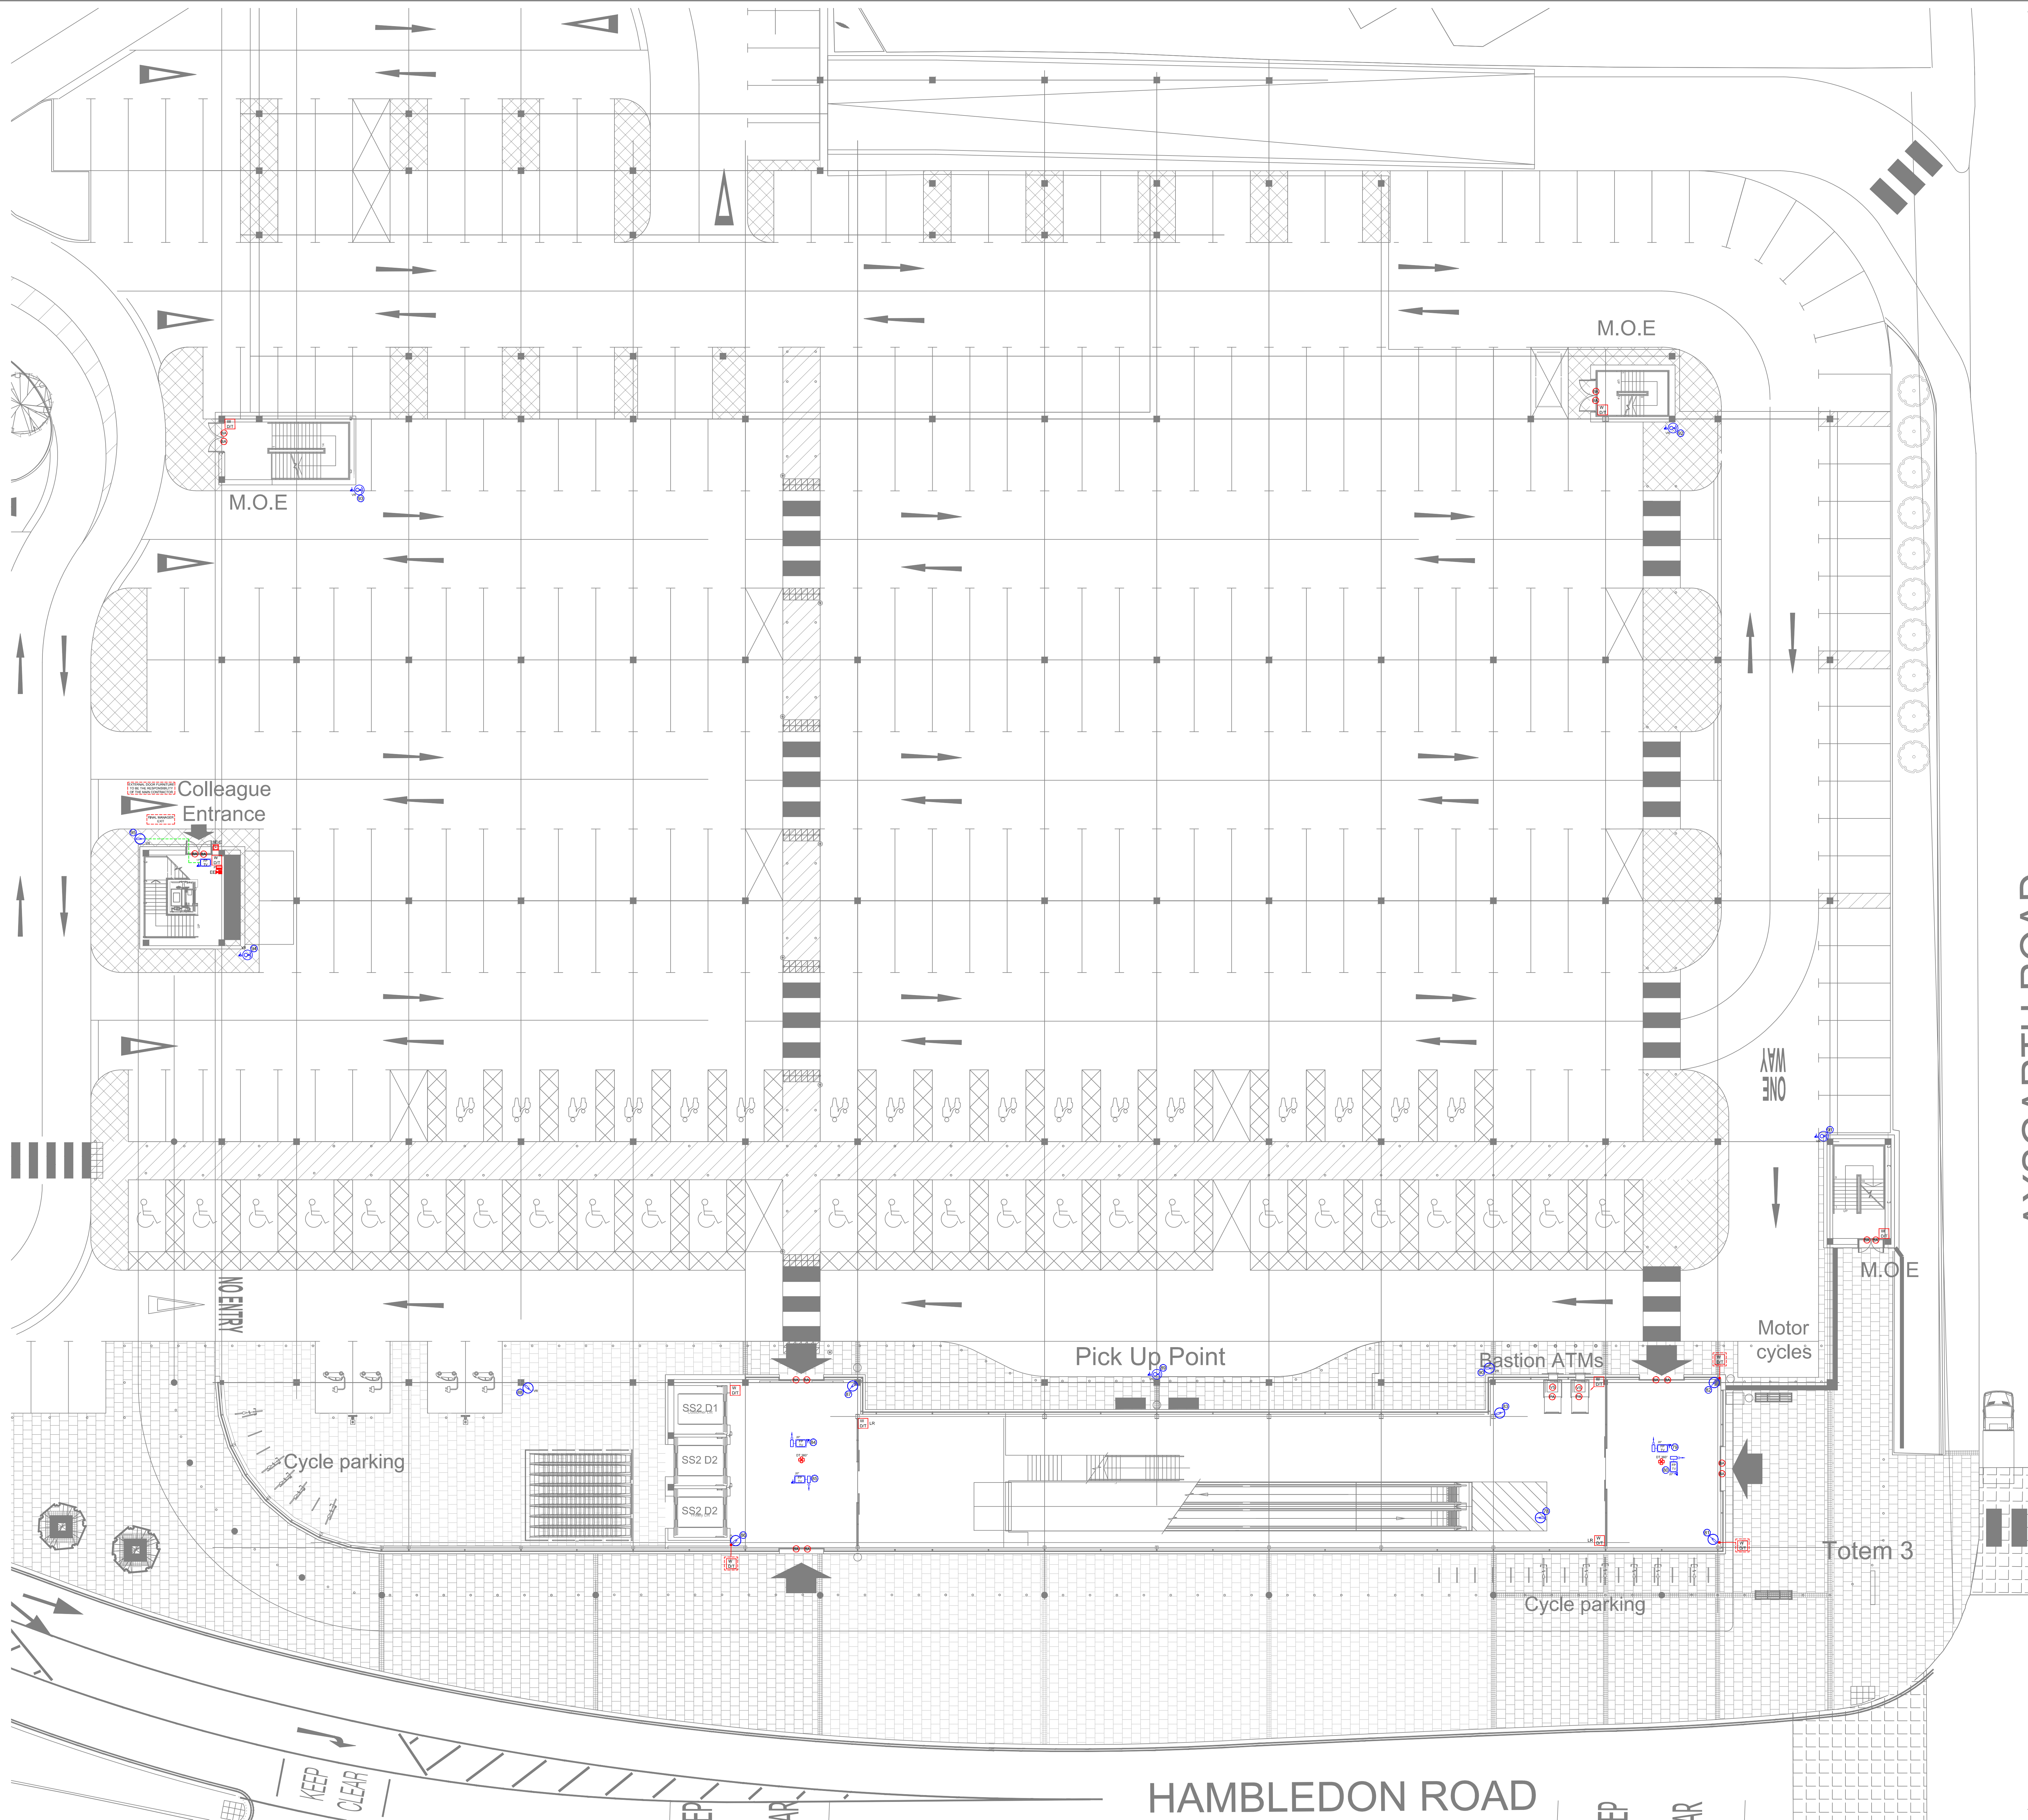

CCTV	
	CCTV LOCKABLE 'U' RACK & CONTROL LOCATION
	CCTV REMOTE VIEW FACILITY
	CCTV PODIUM
	DIGITAL VIDEO RECORDER
	POWER SUPPLY UNIT (MULTI-CHANNEL)
	FLAT PANEL LCD MONITOR, SIZE STATED
	FLAT PANEL LCD MONITOR, WITH INTEGRAL CAMERA, SIZE STATED
	HI-RES DAY/NIGHT CAMERA WITH LED'S
	INTERNAL CCTV CAMERA
	EXTERNAL CCTV (VANDAL RESISTANT) CAMERA
	INTERNAL CCTV CAMERA (PAN TILT & ZOOM COVERT) IN SMOKE DOME 20-40V AC/DC @ 1 AMP
	EXTERNAL CCTV CAMERA (PAN TILT & ZOOM) IN CLEAR DOME 20-40V AC/DC @ 1A, HOUSED WITHIN A VANDAL RESISTANT ENCLOSURE
	WIDE DYNAMIC HIGH RESOLUTION CAMERA
	CCTV STATIC CAMERA IP
	CCTV CAMERA (FIXED ORT)
	AUTOMATIC NUMBER PLATE RECOGNITION CAMERA

INTRUDER	
	INTRUDER ALARM DOOR CONTACT
	LOCAL DOOR DAY ALARM
	HEAVY DUTY MAGNETIC LOCK, GREEN BBU, RED STROBE & PSU
	ROLLER SHUTTER CONTACT
	PANIC ALARM BUTTON (FIXED), DUAL ACTION
	DUALTECH DETECTOR WITH ANTI-MASKING, WALL MOUNTED
 LR	LONG RANGE DUALTECH DETECTOR WITH ANTI-MASKING, WALL MOUNTED
 LL	LOW LEVEL DUALTECH DETECTOR WITH ANTI-MASKING, WALL MOUNTED
 CV	CEILING VOID DUALTECH DETECTOR WITH ANTI-MASKING, WALL MOUNTED
	360° CEILING MOUNTED DUALTECH DETECTOR WITH ANTI-MASKING
	SEISMIC DETECTOR
	REMOTE INPUT/OUTPUT MODULE WITH 12 HOUR STANDBY - INDICATIVE LOCATION
	BURGLAR ALARM PANEL, GALAXY GRADE 3
	POWER SUPPLY UNIT
	FIRE ALARM INTERFACE
	INTERNAL SOUNDER
	EXTERNAL SAB SOUNDER/STROBE
	INTELLIGENT SOUNDER
	ENTRY/EXIT SOUNDER
	DUAL COMMS UNIT
	IP SIGNALING UNIT
	BT RED CARE
	MULTI JET SMOKE GENERATOR
	EAS TAGGING ANTENNA
	INTRUDER ALARM REMOTE KEYPAD WITH PROX READER
	INTRUDER ALARM REMOTE KEYPAD WITH PROX READER WITH PROTECTED ENCLOSURE
	SEAL DOOR PUSH WITH INTEGRAL CONFIRMED ALARM LED

MISCELLANEOUS

	UNSWITCHED FUSED CONNECTION UNIT
	SOCKET OUTLET
	TWIN SOCKET OUTLET
	RJ45 OUTLET

E = EXISTING
N = NEW
R = RELOCATED

ACCESS CONTROL

ACCESS CONTROL	ACCESS CONTROL
DOOR CONTROL	DOOR CONTROLLER, NUMBER INDICATES NUMBER OF DOORS
P	PROXIMITY '1 CLASS' READER
P I	PROXIMITY '1 CLASS' READER WITH PIN PAD
DL	MECHANICAL 'DIGI LOCK'
●	BREAK GLASS CALL POINT
RITE	REQUEST TO EXIT

NOTE.
1. ALL CCTV & INTRUDER ARE NEW (N)
UNLESS STATED.

XREF DRAWING INFORMATION				
FILENAME	ORIGINATOR	DESCRIPTION	REV	DATE REC'D
2289G01-SP	SSL	CAR PARK, ATRIUM 1ST, ME22	F	29.04.14
GROSS SALES INC, CHECKOUTS / CSD (Sq Ft)			55,985	

COPYRIGHT
This drawing is copyright and may not be altered, reproduced or used other than for the Contract Works for which it is issued without the written permission of LONGROSS FIRE & SECURITY LTD.

WARNING
Do not scale this drawing. Verify all dimensions and structural details on site. If in doubt, ask before acting.

RELATED DOCUMENTS
Read this drawing in conjunction with the appropriate Specification(s).

CHECKING
This drawing has been generated using a Computer Aided Drafting system. As the system generates a new drawing at each revision, only the latest edition will have been initiated

[illegible]

P1	FIRST ISSUE	CE	SP	15.05.14
Rev	Description	CAD	Chkd	Date



Longcross Fire & Security Limited
2 Kings Hill Avenue, Kings Hill
West Malling, Kent, ME19 4AQ
Tel: 01732 448 360, Fax: 01732 448 361

Client:	
---------	--

Sainsbury's

Project:
SAINSBURY'S
WATERLOOVILLE

Title: ELECTRICAL SERVICES
CAR PARK LEVEL
CCTV & SECURITY
LAYOUT

CAD: CE	Eng: DA	Date: 13.05.14	Chkd: RB
---------	---------	----------------	----------

Drawing Status: PRELIMINARY	Scale: ☒ AD 1:150
---------------------------------------	---

Drawing No:	Revision:
7369/ SEC-CP1	P1