


PLAN LAYOUT 1:50

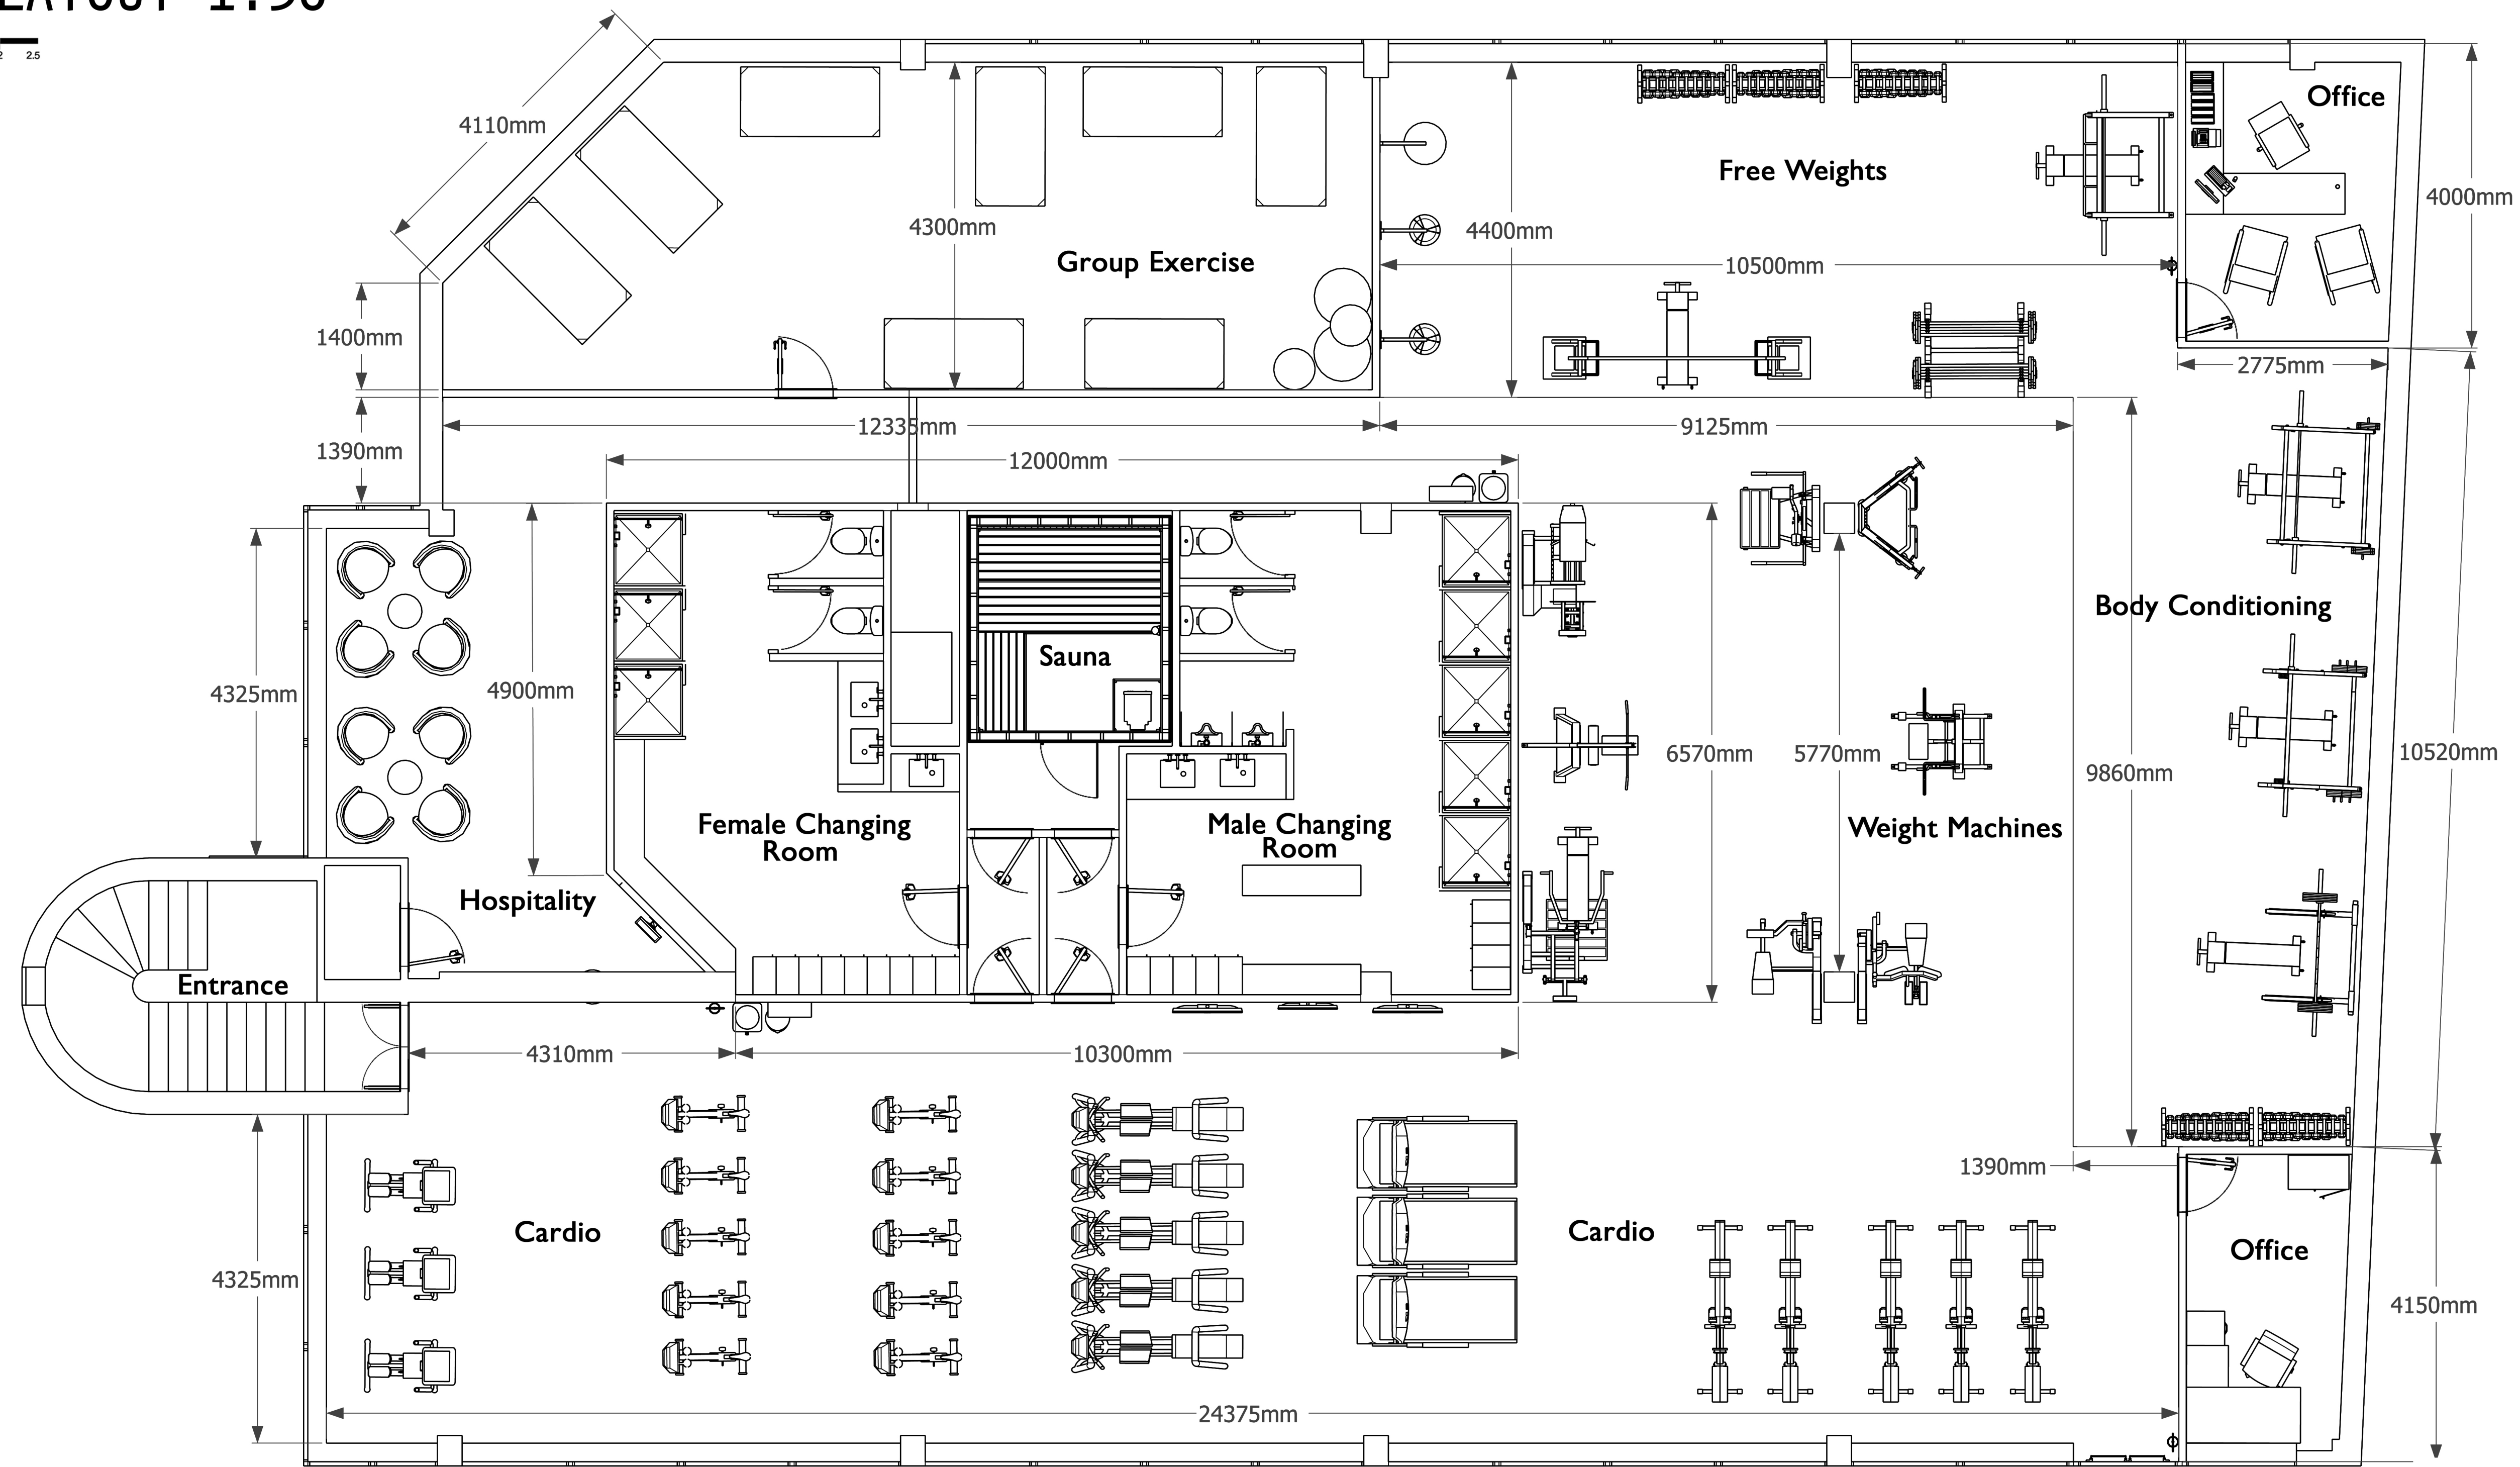

Hayling Island Activ Health Fitness Centre

