




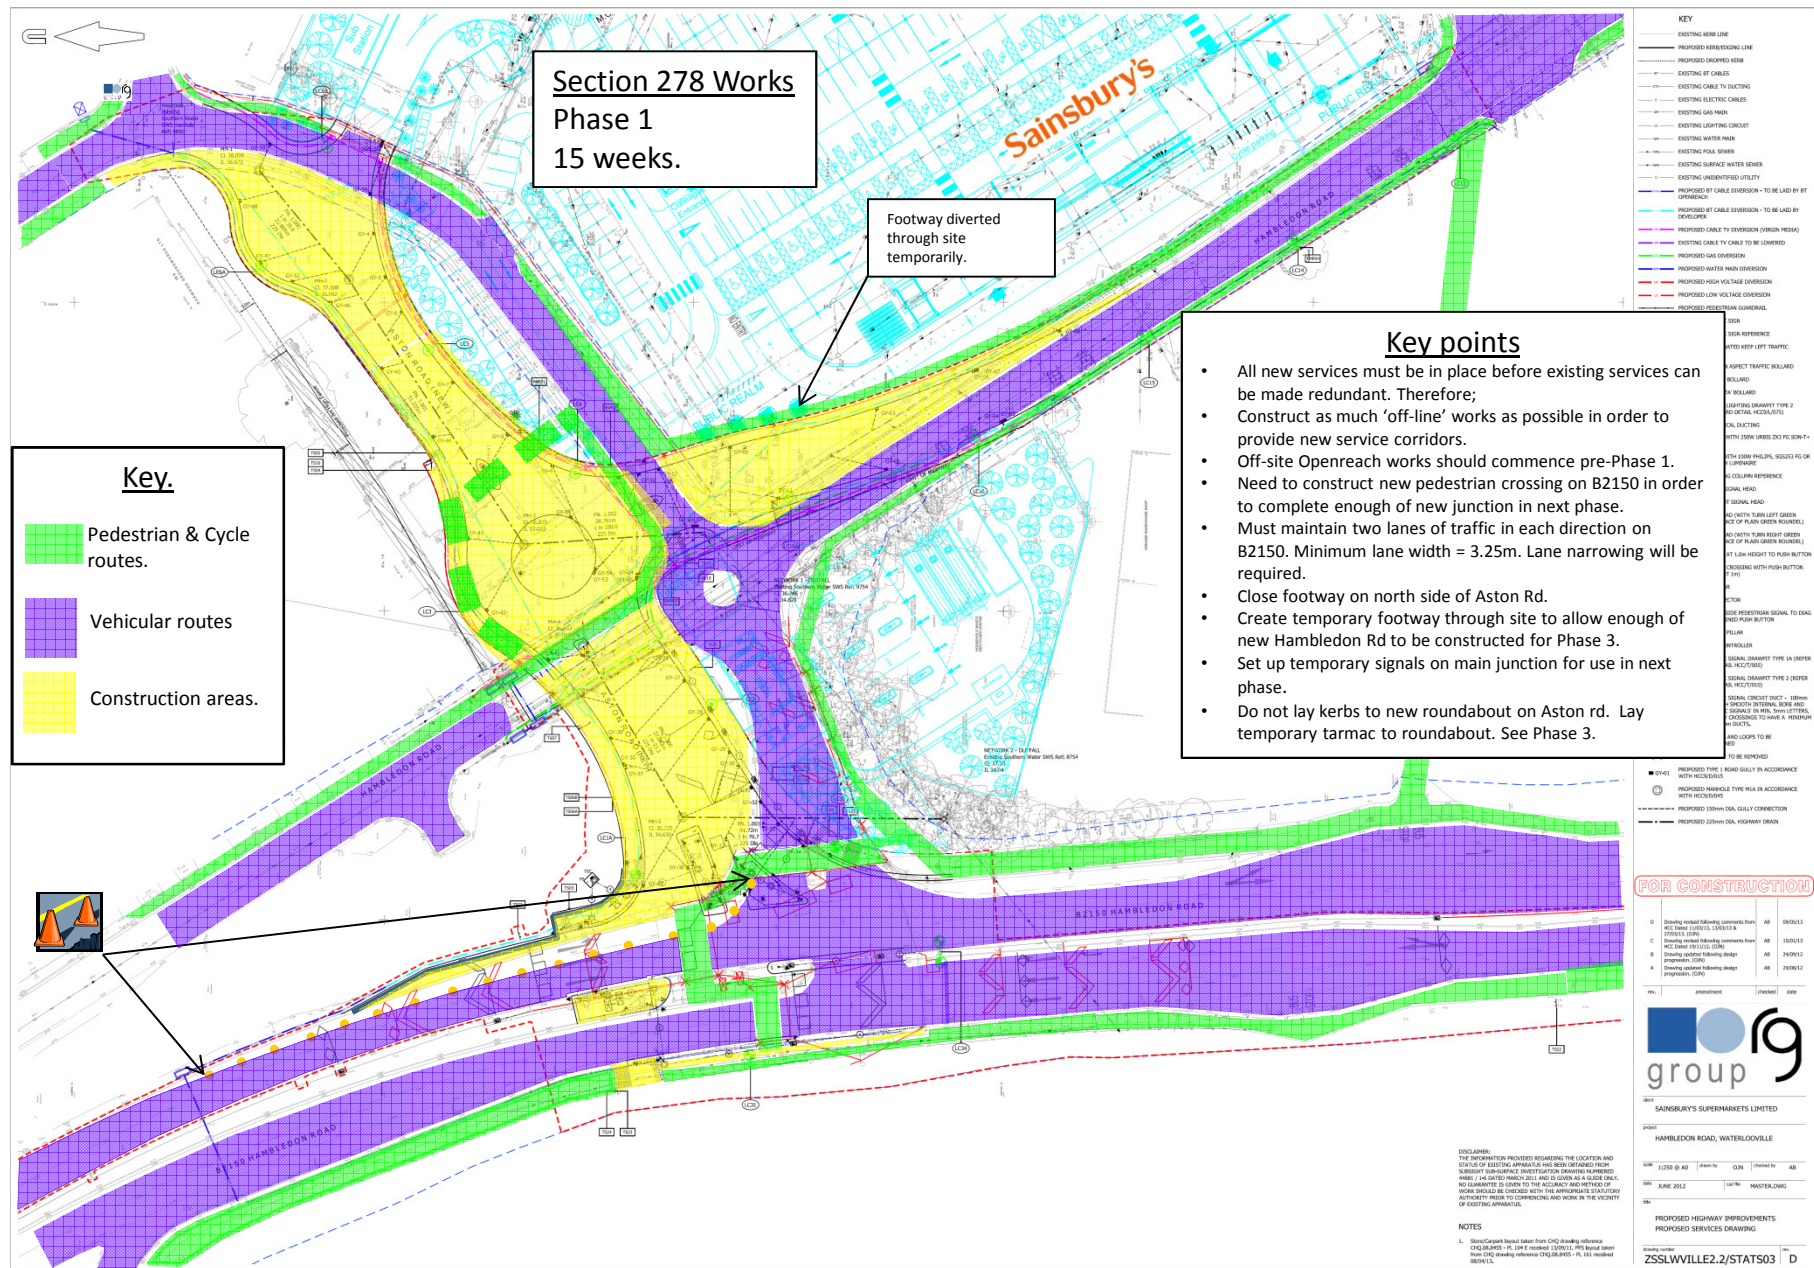

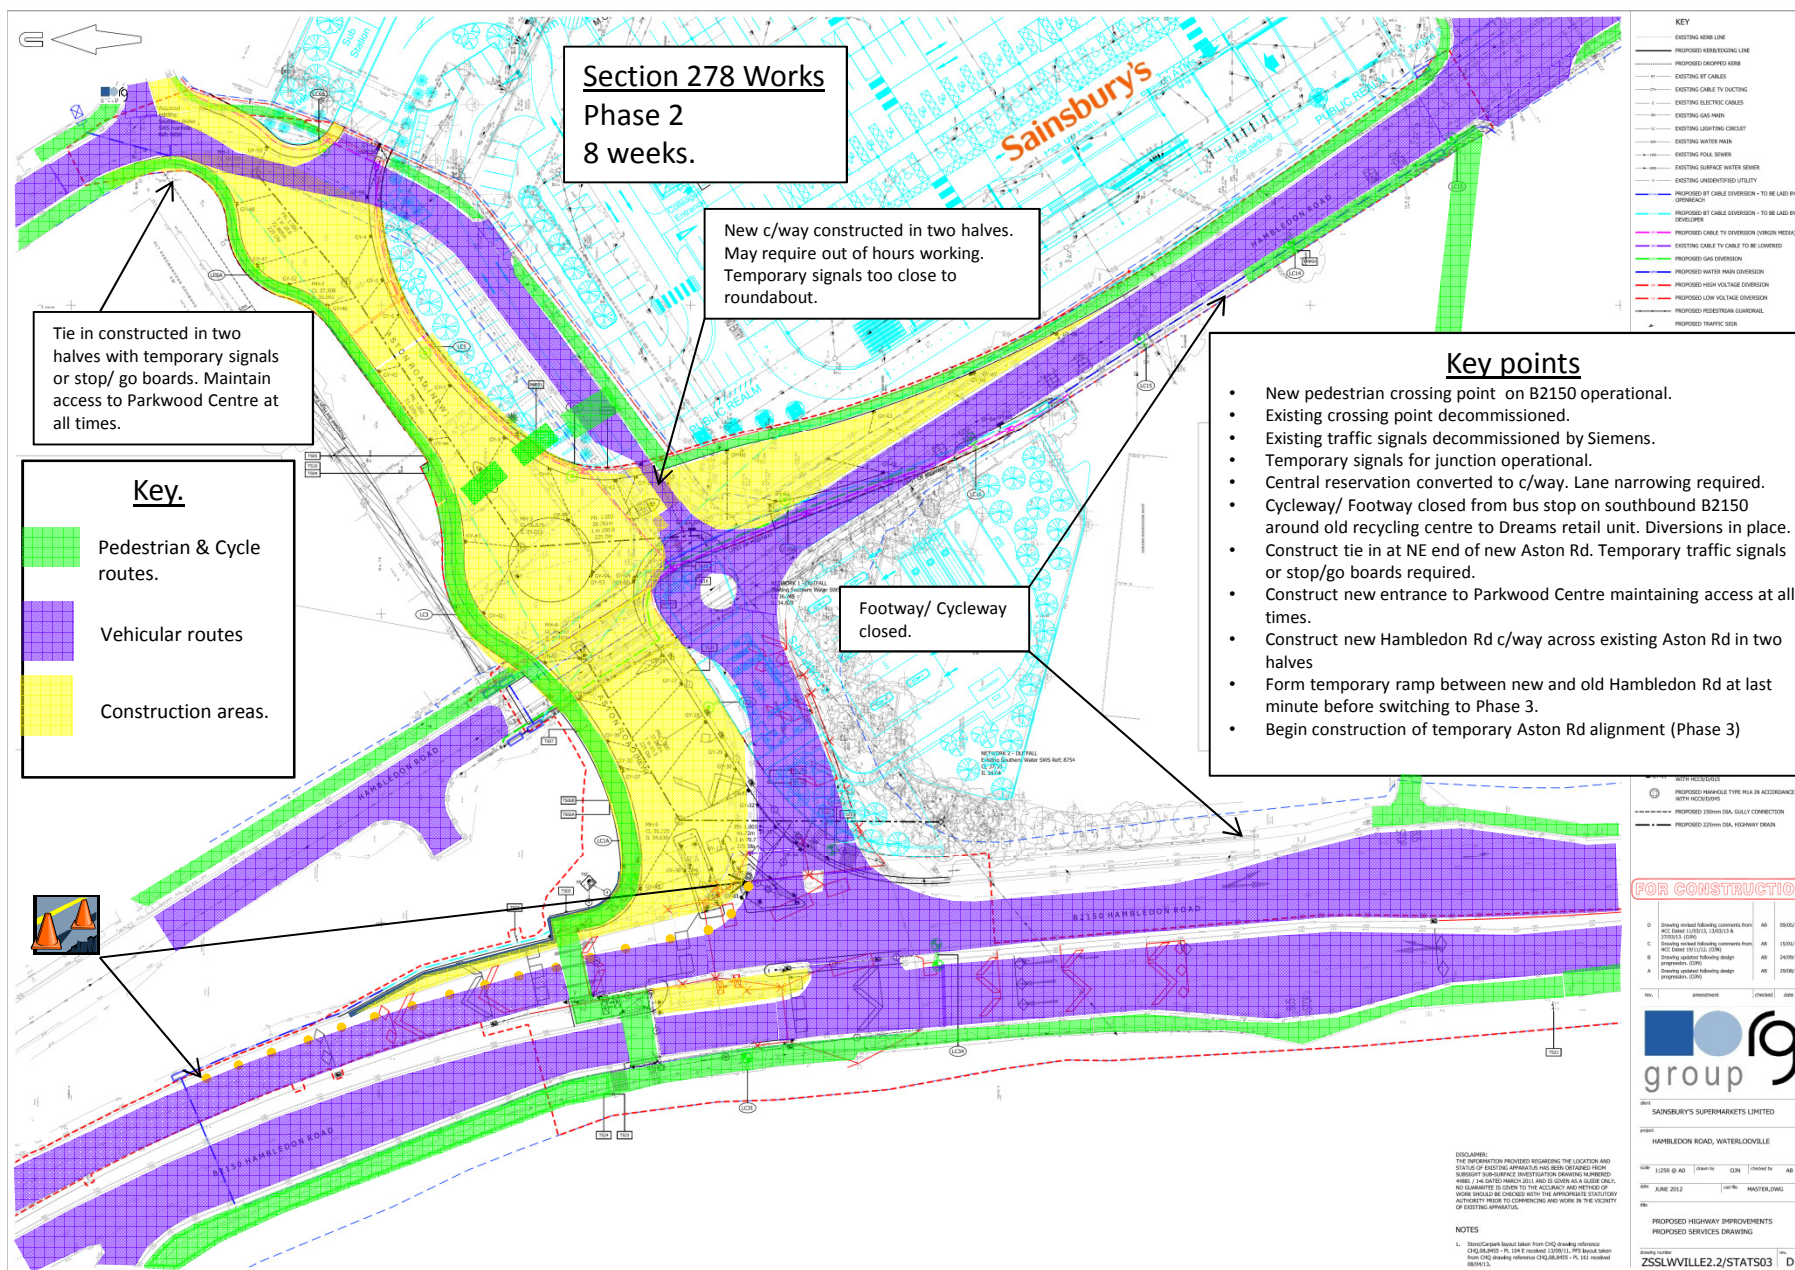


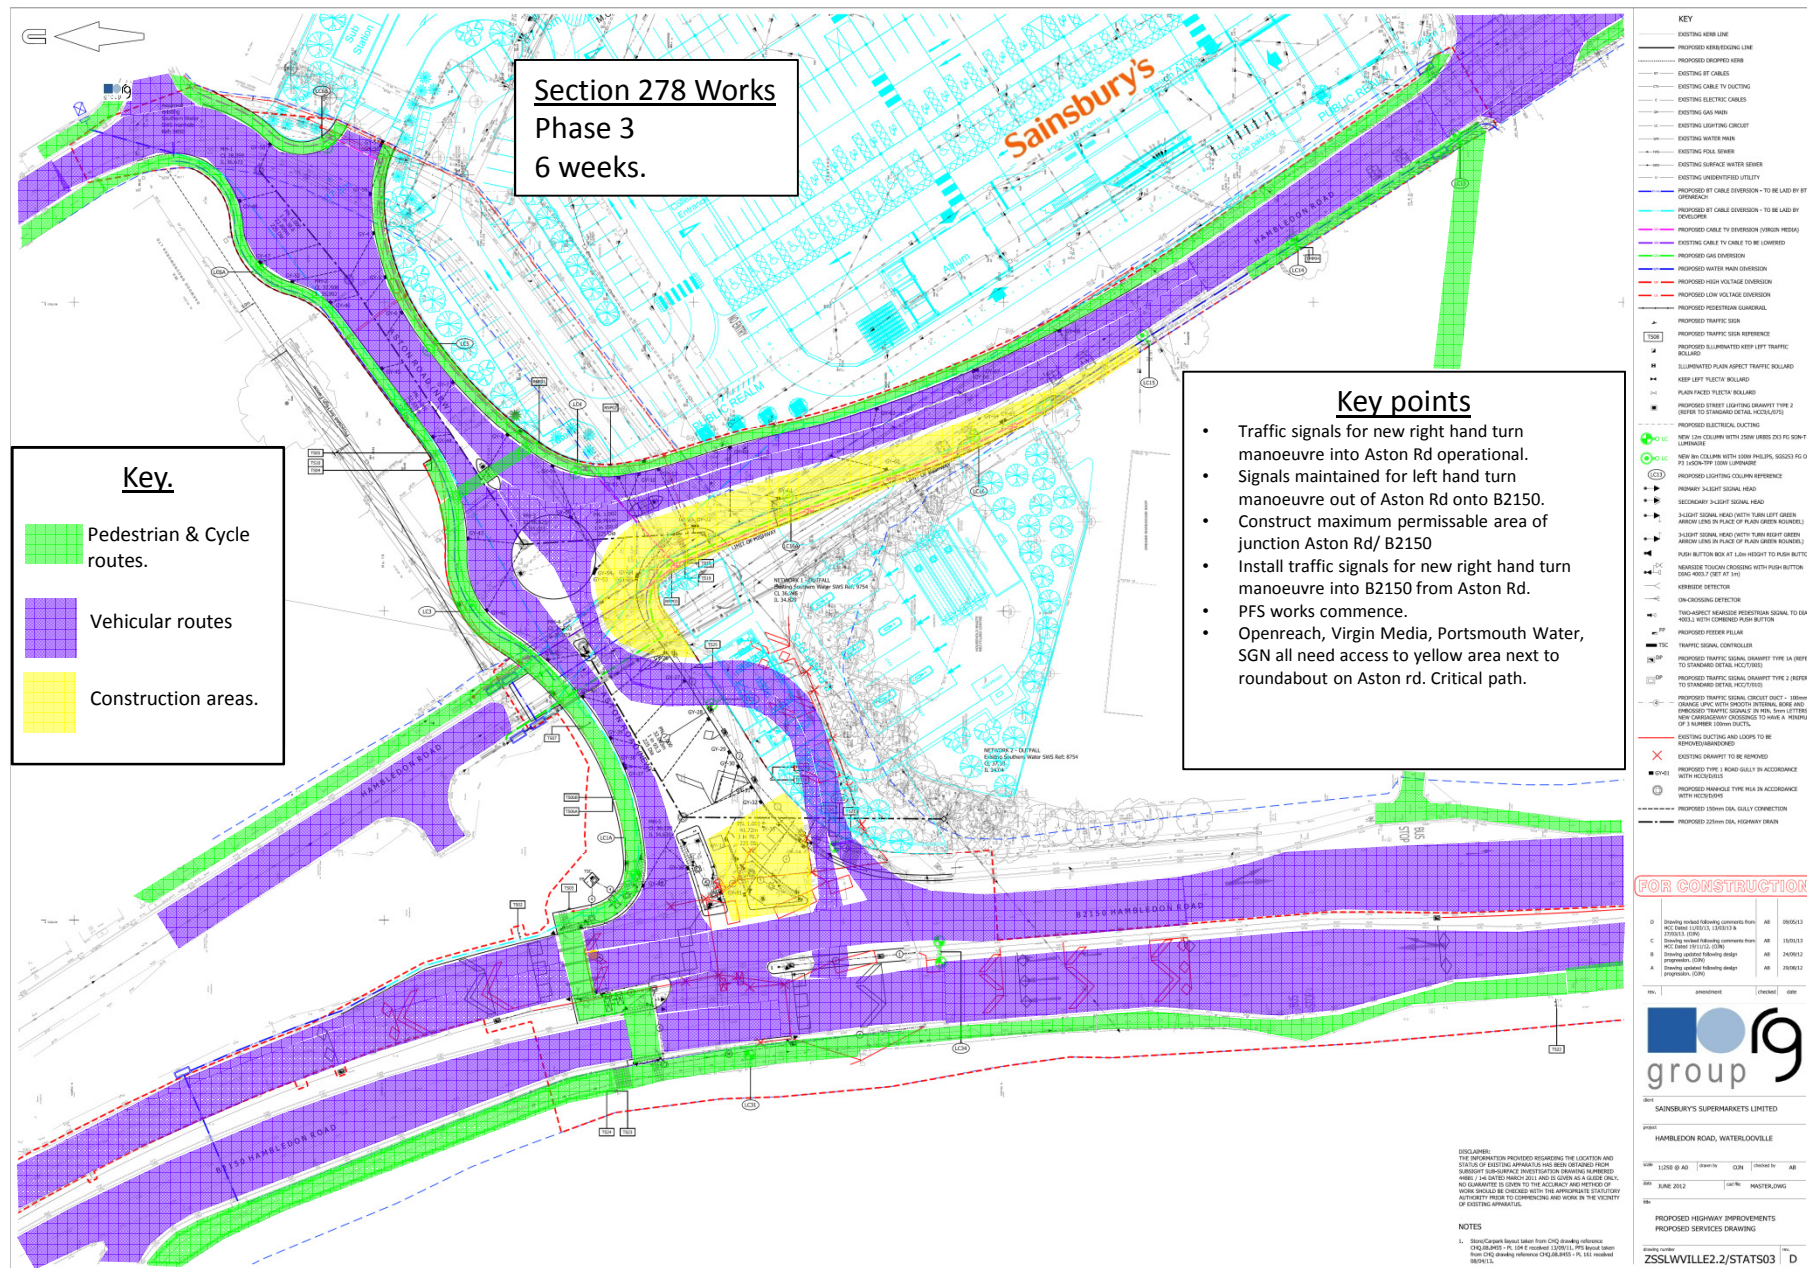

DISCLAIMER:
THE INFORMATION PROVIDED REGARDING THE LOCATION AND STATUS OF EXISTING APPARATUS HAS BEEN OBTAINED FROM SURFACE SUB-SURFACE INVESTIGATION DRAWING NUMBERED 44861 / 144 DATED MARCH 2011 AND IS GIVEN AS A GUESS ONLY. NO GUARANTEE IS GIVEN TO THE ACCURACY AND METHOD OF WORK SHOULD BE CHECKED WITH THE APPROPRIATE STATISTICAL AUTHORITY PRIOR TO COMMENCING AND WORK IN THE VICINITY OF EXISTING APPARATUS.

NOTES


1. Store/Carpark layout taken from CHQ drawing reference CHQ.08.0455 - P. 104 received 12/09/11. PPS layout taken from CHQ drawing reference CHQ.08.0455 - P. 161 received 08/04/11.

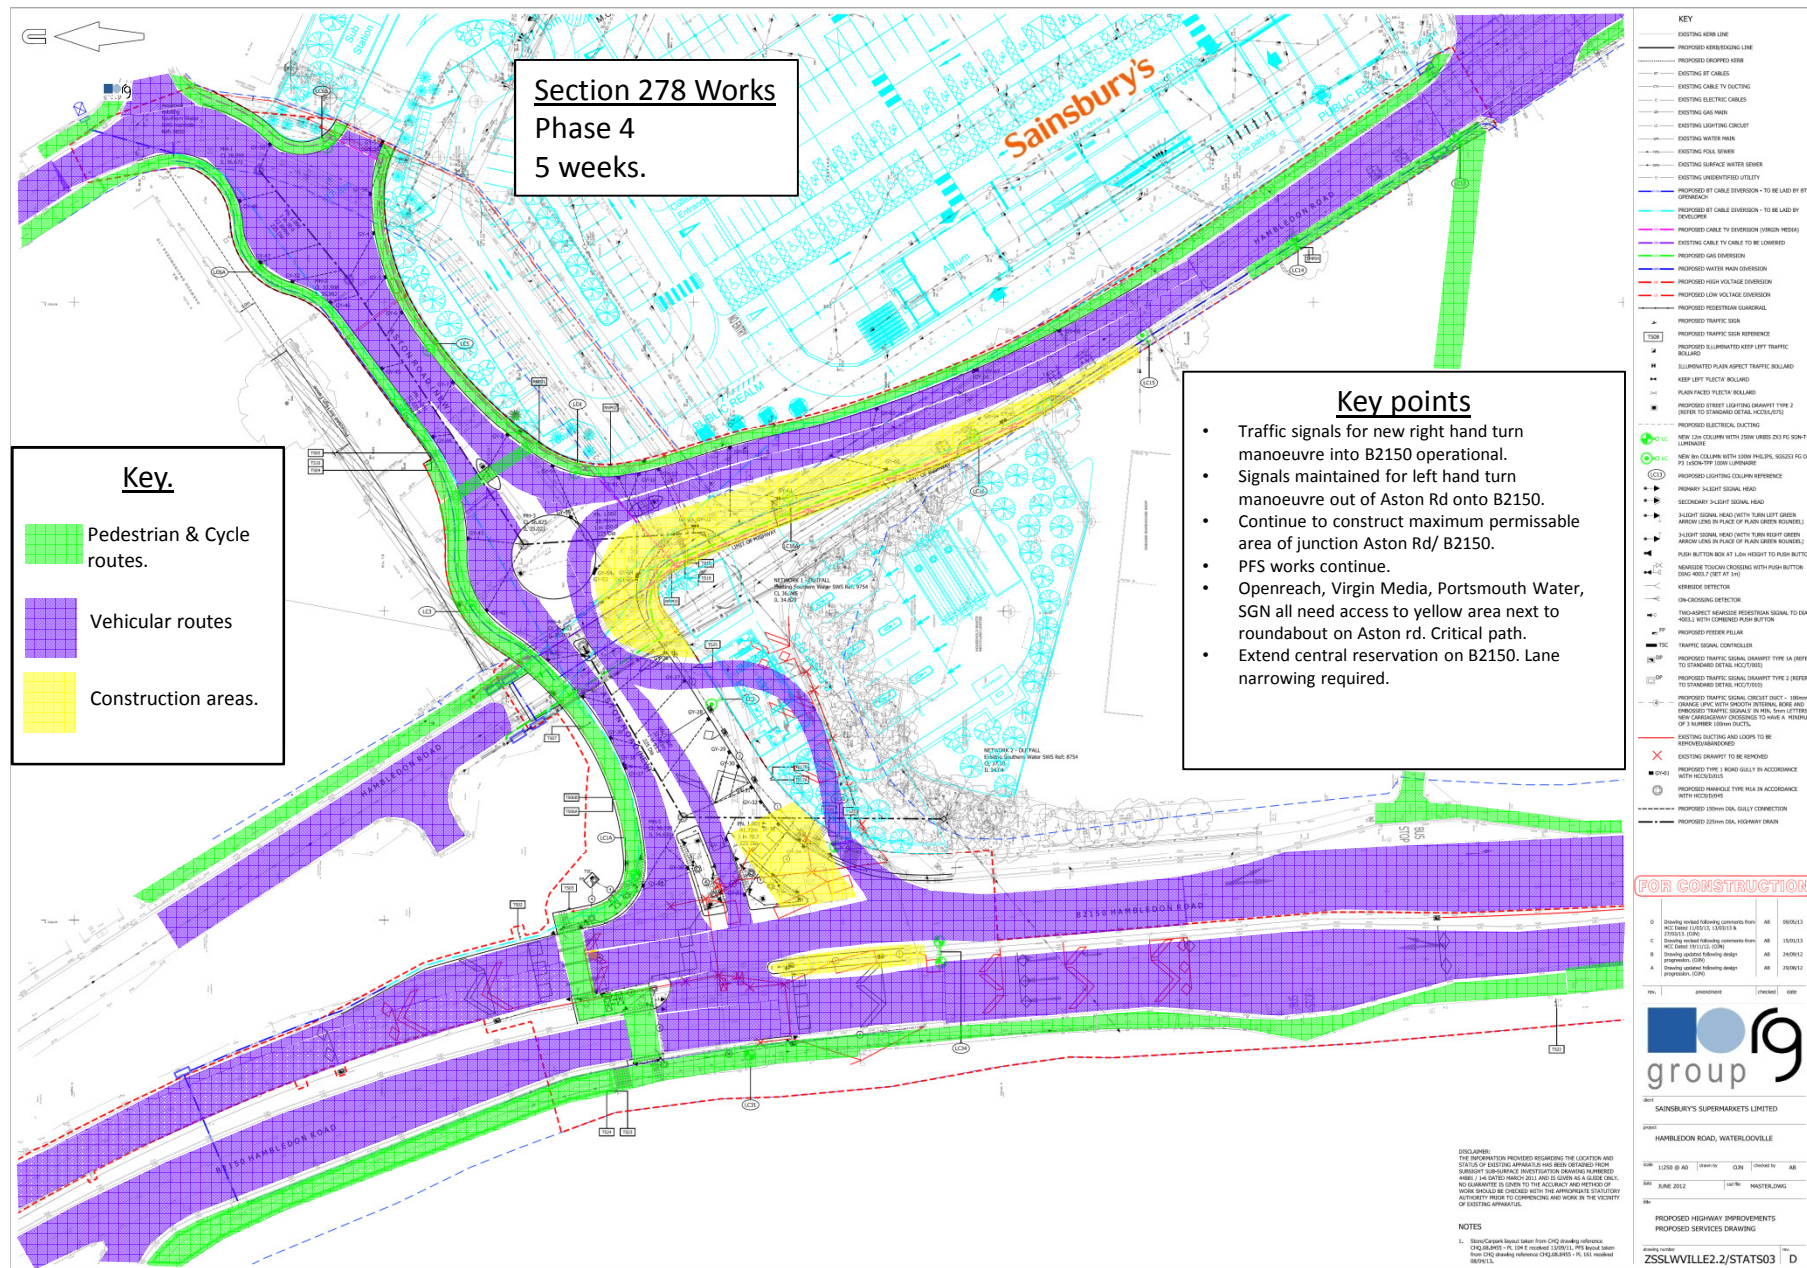

DISCLAIMER:
THE INFORMATION PROVIDED REGARDING THE LOCATION AND STATUS OF EXISTING APPARATUS HAS BEEN OBTAINED FROM SURBRIGHT SUB-SURFACE INVESTIGATION DRAWINGS NUMBERED 488601 / 144 DATED MARCH 2011 AND IS GIVEN AS A GUIDE ON NO GUARANTEE IS GIVEN TO THE ACCURACY AND METHOD OF WORK SHOULD BE CHECKED WITH THE APPROPRIATE STATUTORY AUTHORITY PRIOR TO COMMENCING WORK IN THE VICINITY OF EXISTING APPARATUS.

NOTES

1. Store/Cargrak layout taken from CHQ drawing reference CHQ.08.0455 - PL 104 E received 12/01/11. PPS layout taken from CHQ drawing reference CHQ.08.0455 - PL 161 received 08/04/11.

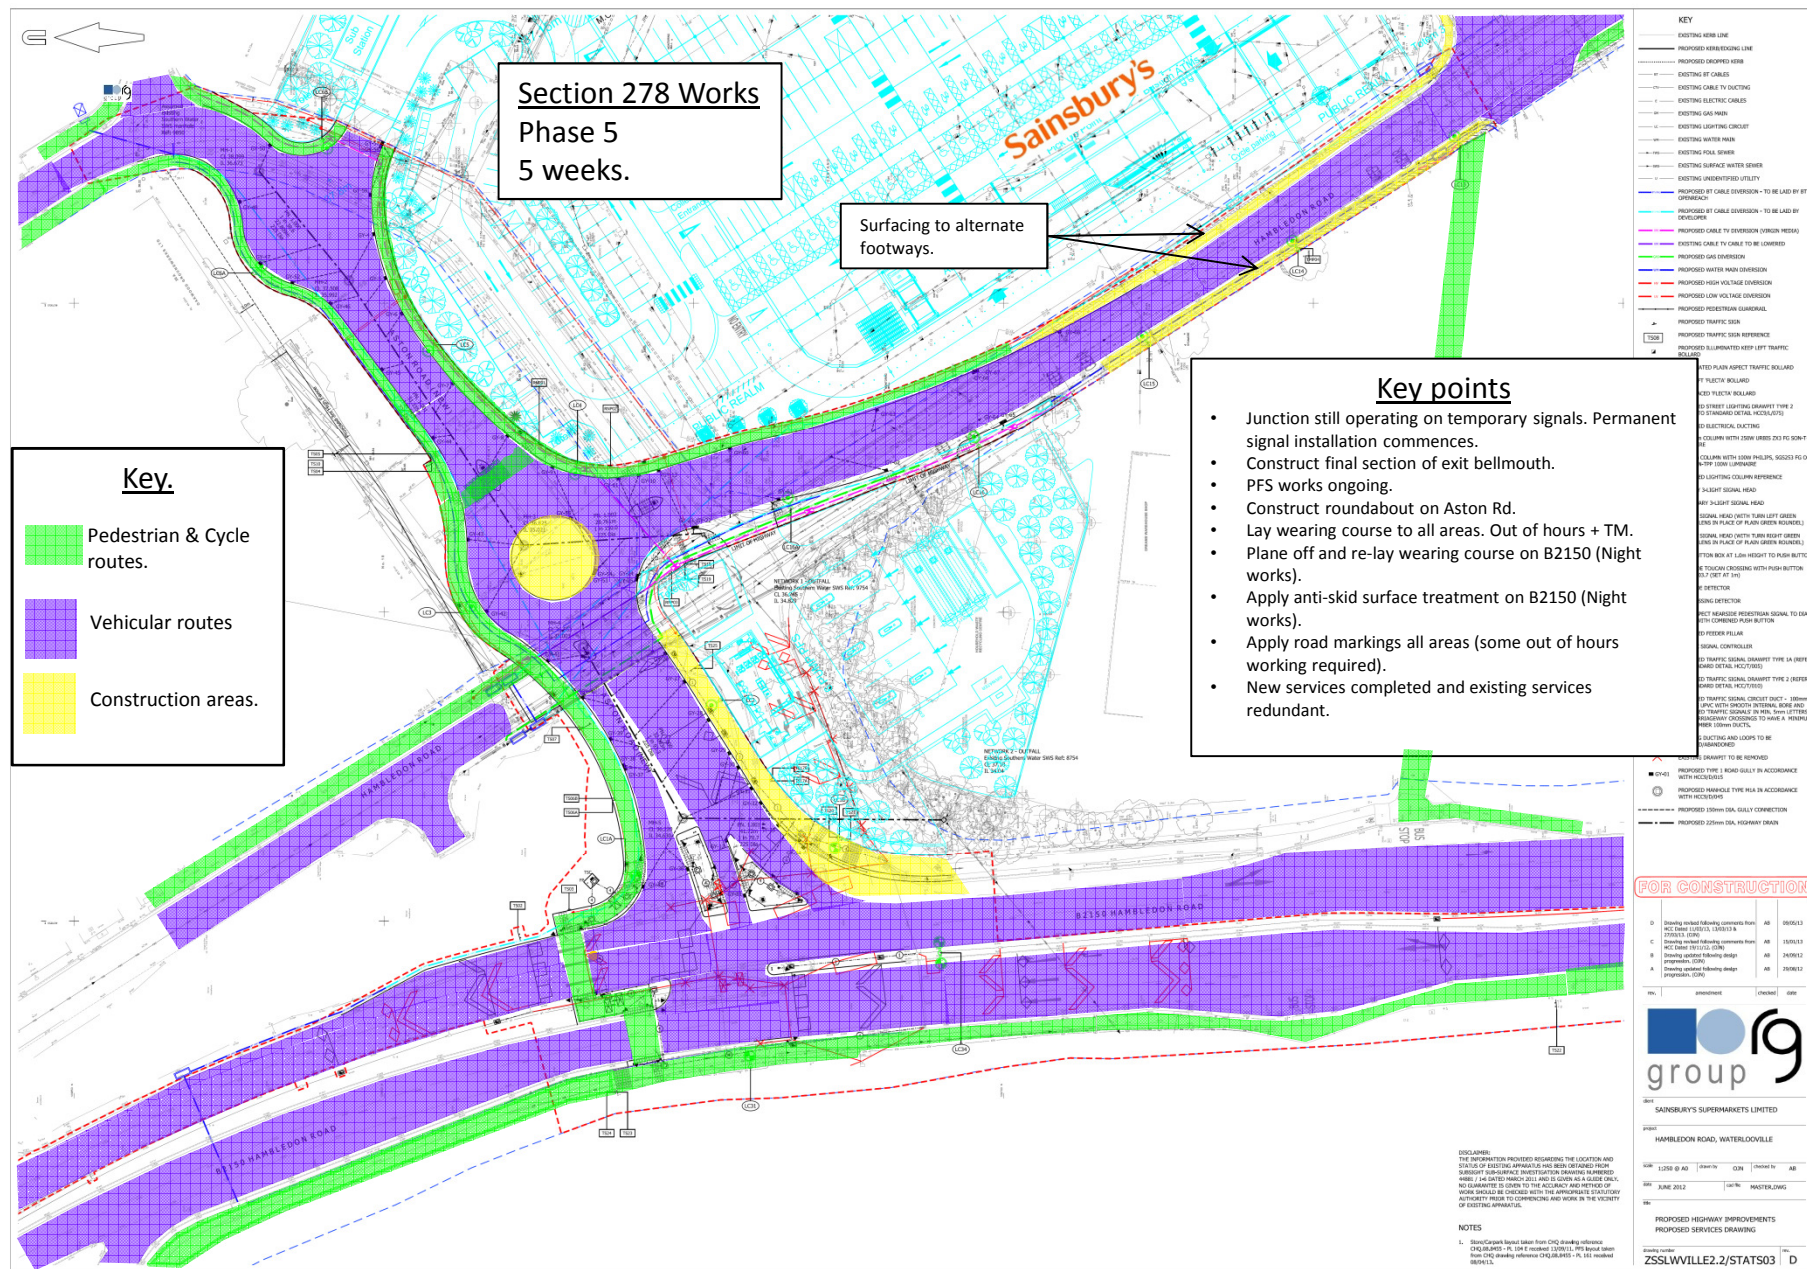

DISCLAIMER:
THE INFORMATION PROVIDED REGARDING THE LOCATION AND STATUS OF EXISTING APPARATUS HAS BEEN OBTAINED FROM SURVEILANT SUB-SURFACE INVESTIGATION DRAWING NUMBERED 44861 / 1-41 DATED MARCH 2011 AND IS GIVEN AS A GUIDE ONLY. NO GUARANTEE IS GIVEN TO THE ACCURACY AND METHOD OF WORK SHOULD BE CHECKED WITH THE APPROPRIATE STATUTOR AUTHORITY PRIOR TO COMMENCING ANY WORK IN THE VICINITY OF EXISTING APPARATUS.

NOTES

1. Store/Carpark layout taken from CHQ drawing reference CHQ.DR.B455 - PL 104 E received 11/09/11. PFS layout taken from CHQ drawing reference CHQ.DR.B455 - PL 161 received 08/04/11.

**Section 278 Works
Phase 6.**

Key.

- Pedestrian & Cycle routes.
- Vehicular routes
- Construction areas.

Key points

- Permanent signal installation complete.
- New toucan crossing operational.
- PFS works complete.
- Store PC date after 39 weeks. Store opens 2 weeks later.
- Stage 3 safety audit arranged.













[illegible]

FOR CONSTRUCTION

D	Drawing revised following comments from HCC Dated 11/01/13, 13/03/13 & 27/03/13. (COP)	AB	06/05/13
C	Drawing revised following comments from HCC Dated 13/11/12. (COP)	AB	15/05/13
B	Drawing updated following design progression. (COP)	AB	24/09/12
A	Drawing updated following design progression. (COP)	AB	29/08/12

REV.	description	checked	date
------	-------------	---------	------



client
SAINSBURY'S SUPERMARKETS LIMITED

project
HAMBLEDON ROAD, WATERLOOVILLE

scale	1:250 @ A0	drawn by	CJH	checked by	AD
-------	------------	----------	-----	------------	----

DATE	JUNE 2012	DATE	MASTER/DWG
BY		BY	
CHECKED		CHECKED	
DATE		DATE	

PROPOSED HIGHWAY IMPROVEMENTS
PROPOSED SERVICES DRAWING

Stowing number	REL
ZSSLWVILLE2.2/STATS03	D

DISCLAIMER:
THE INFORMATION PROVIDED REGARDING THE LOCATION AND STATUS OF EXISTING APPARATUS HAS BEEN OBTAINED FROM SUBSISTANT SUB-AREA INVESTIGATION DRAWING NUMBERED 44886 / 14 DATED MARCH 2011 AND IS GIVEN AS A GUIDE ONLY. NO GUARANTEE IS GIVEN TO THE ACCURACY AND METHOD OF WORK SHOULD BE CHECKED WITH THE APPROPRIATE STATUTORY AUTHORITY PRIOR TO COMMENCING AND WORK IN THE VICINITY OF EXISTING APPARATUS.

NOTES

1. Store/Carpark layout taken from CHQ drawing reference CHQ.08.0455 - PL 104 received 11/09/11. PPS layout taken from CHQ drawing reference CHQ.08.0455 - PL 161 received 08/09/11.