



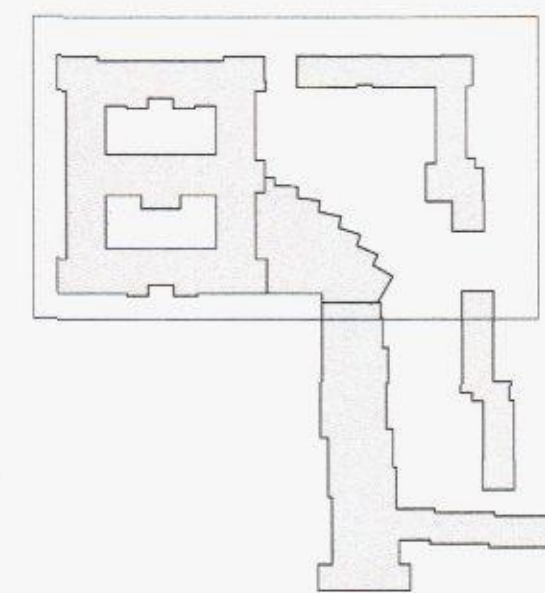

© Penoyre & Prasad LLP
 Do not scale from this drawing.
 Dimensions are to be verified on site prior to construction.
 Ordnance Survey Data reproduced by permission of Ordnance Survey®, on behalf of Her Majesty's Stationery Office. © Crown Copyright. All rights reserved.

C	29/04/15	VW/RS	Planning
B	11/03/15	VW/RS	Planning
A	05/03/15	VW/RS	Information
Rev	Date	Prop/Check	Description

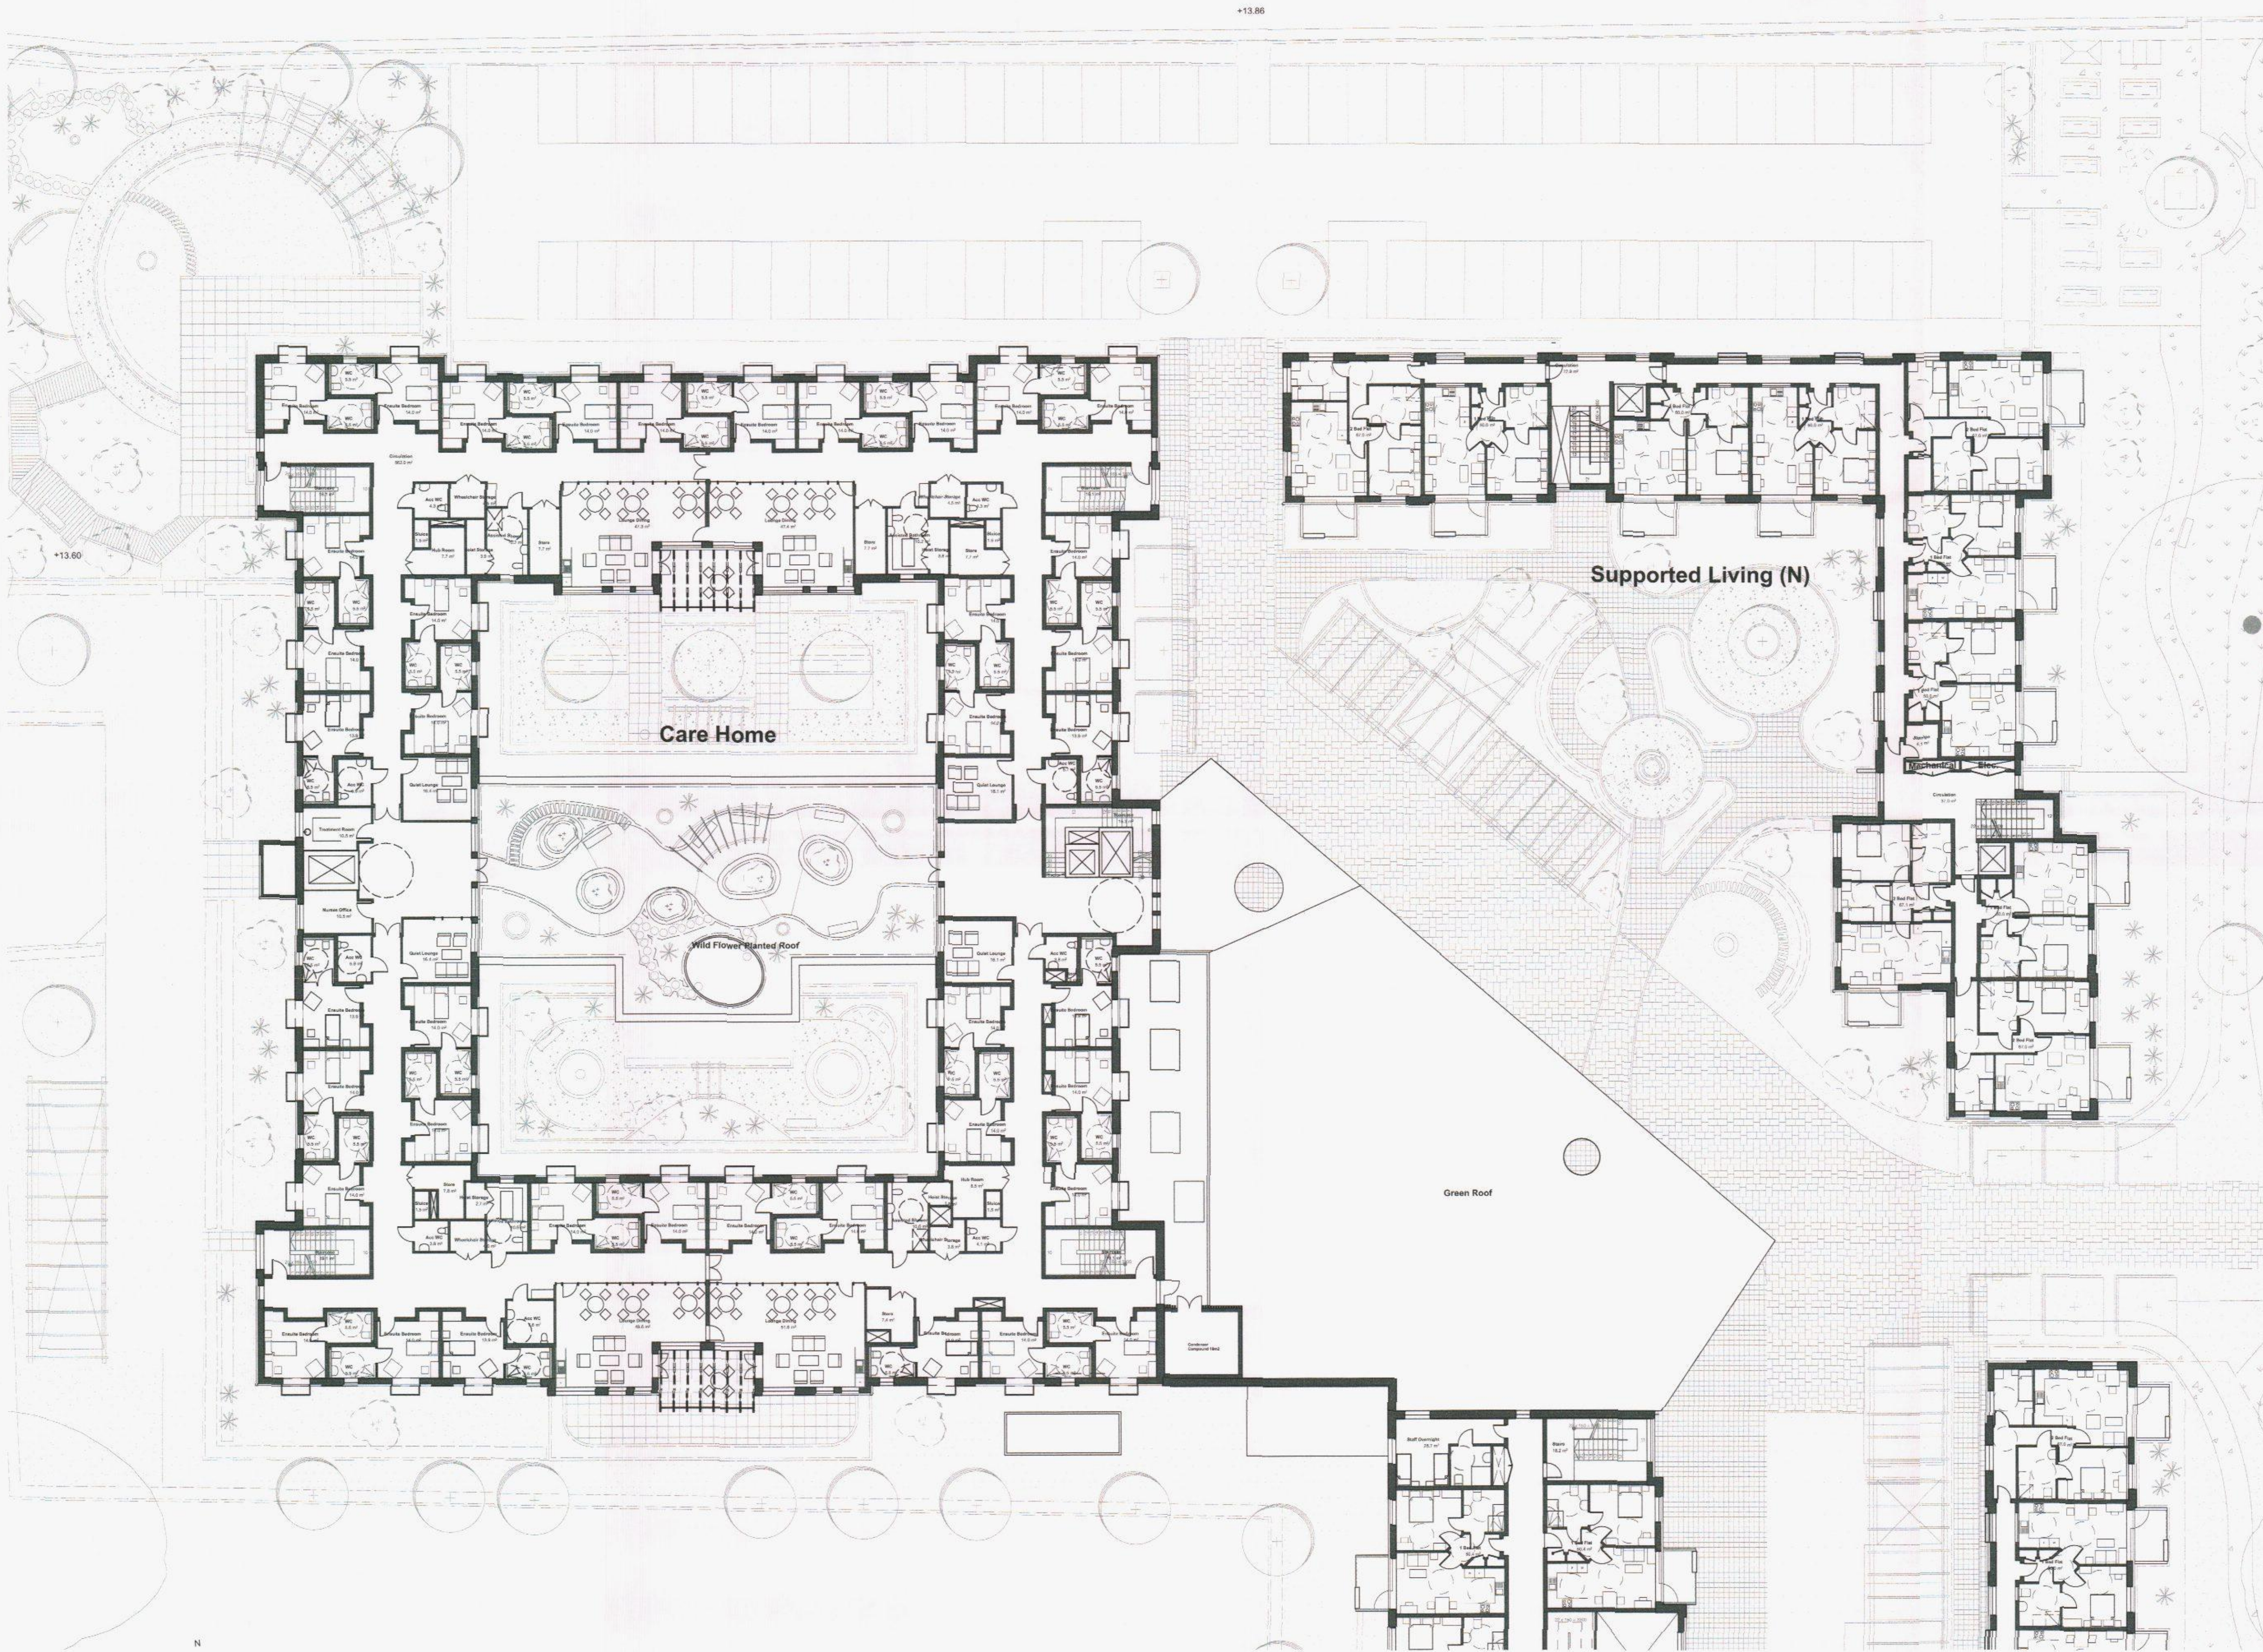

28-42 Banner Street
 London EC1Y 8QE
 020 7250 3477
 penoyreprasad.com

Client:
 Hampshire LivingSpace

Project:
 Oak Park Health & Wellbeing Campus

Drawing Title:
 Care Home & Supported Living (N) - First Floor

Drawing Status:
 Planning

Date:
 05.03.2015

Drawing Number:
 598-PL-201

Scale:
 1:200@A1 / 1:400 @ A3

Revision:
 C