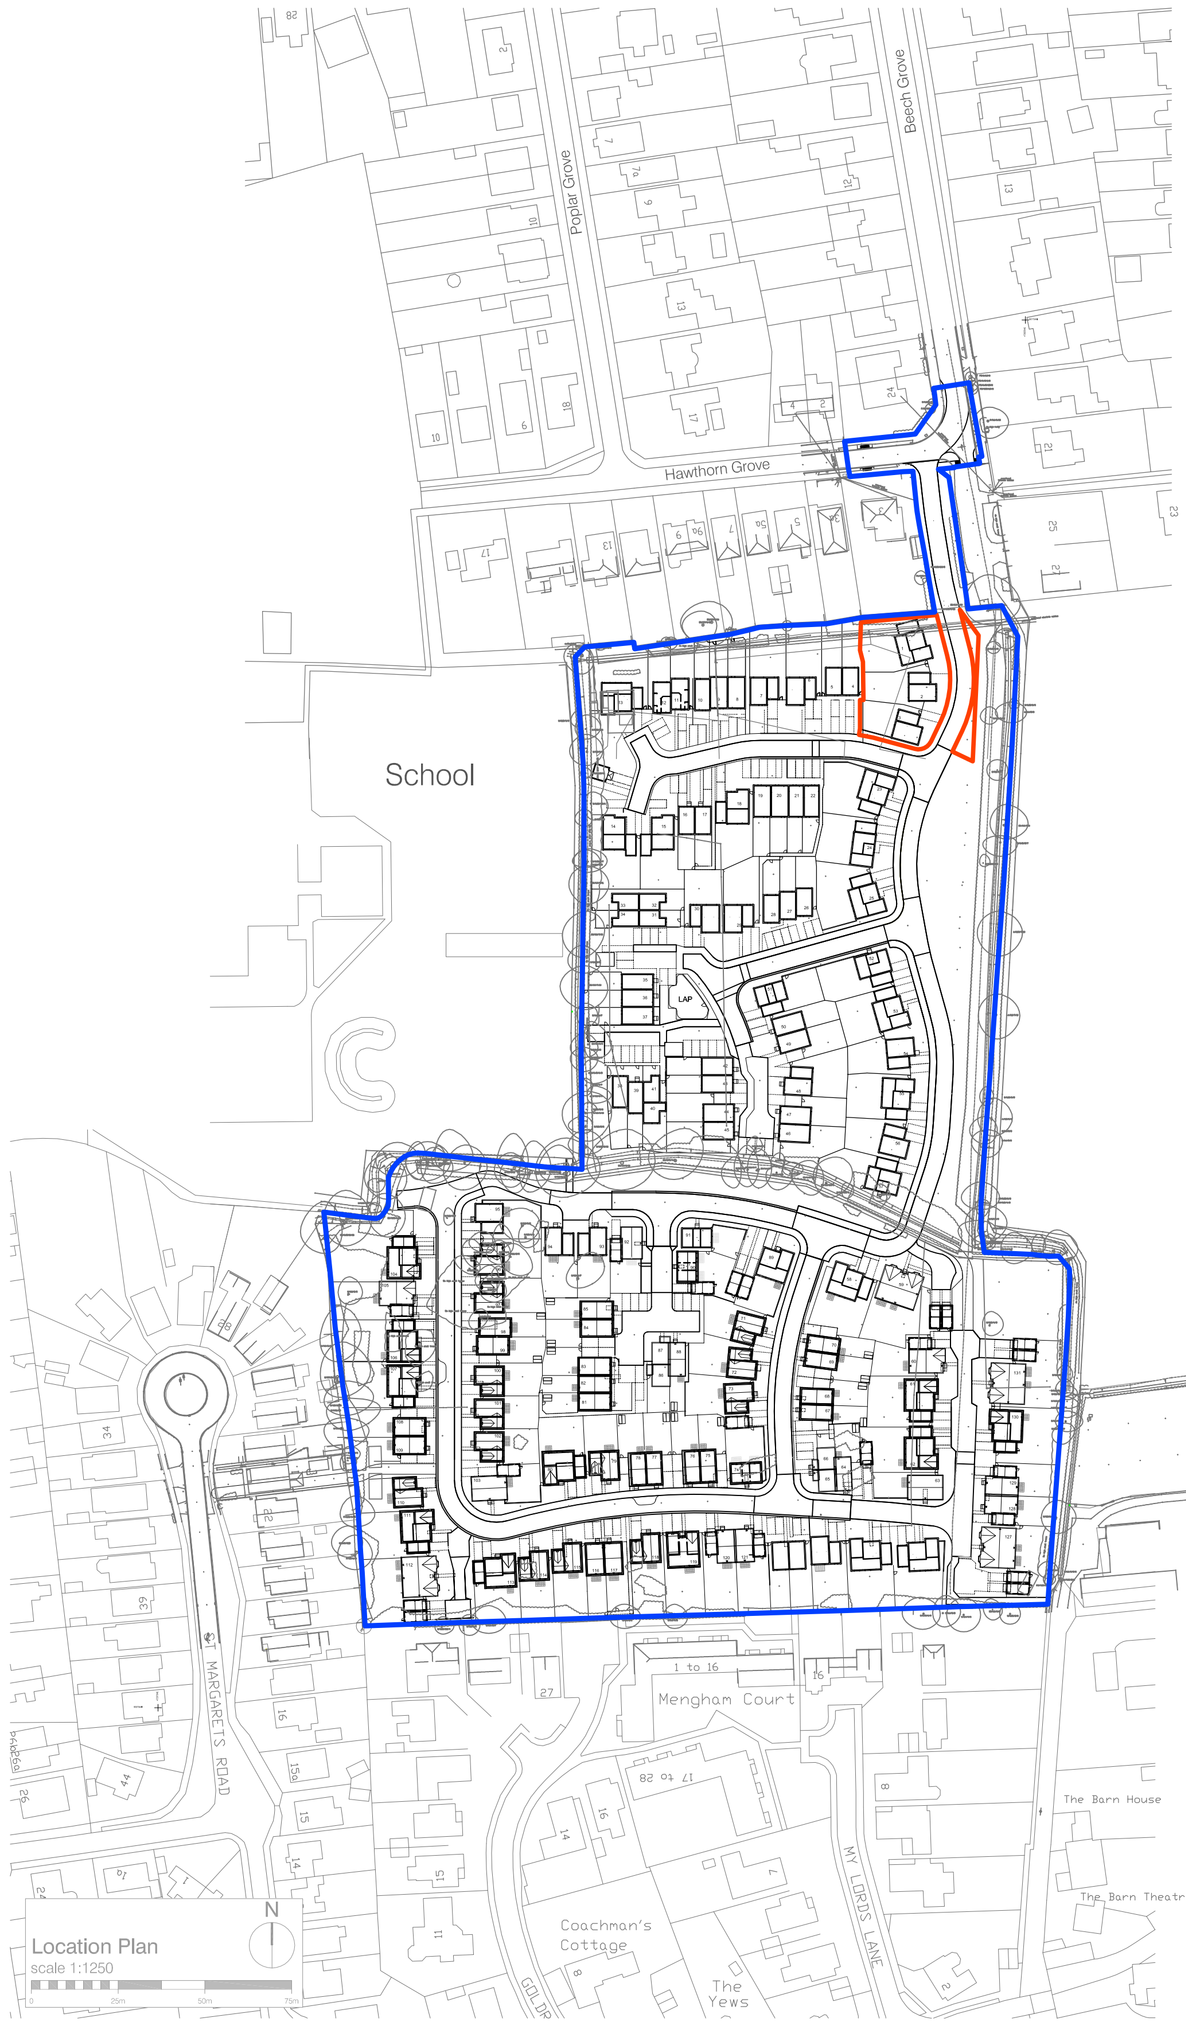

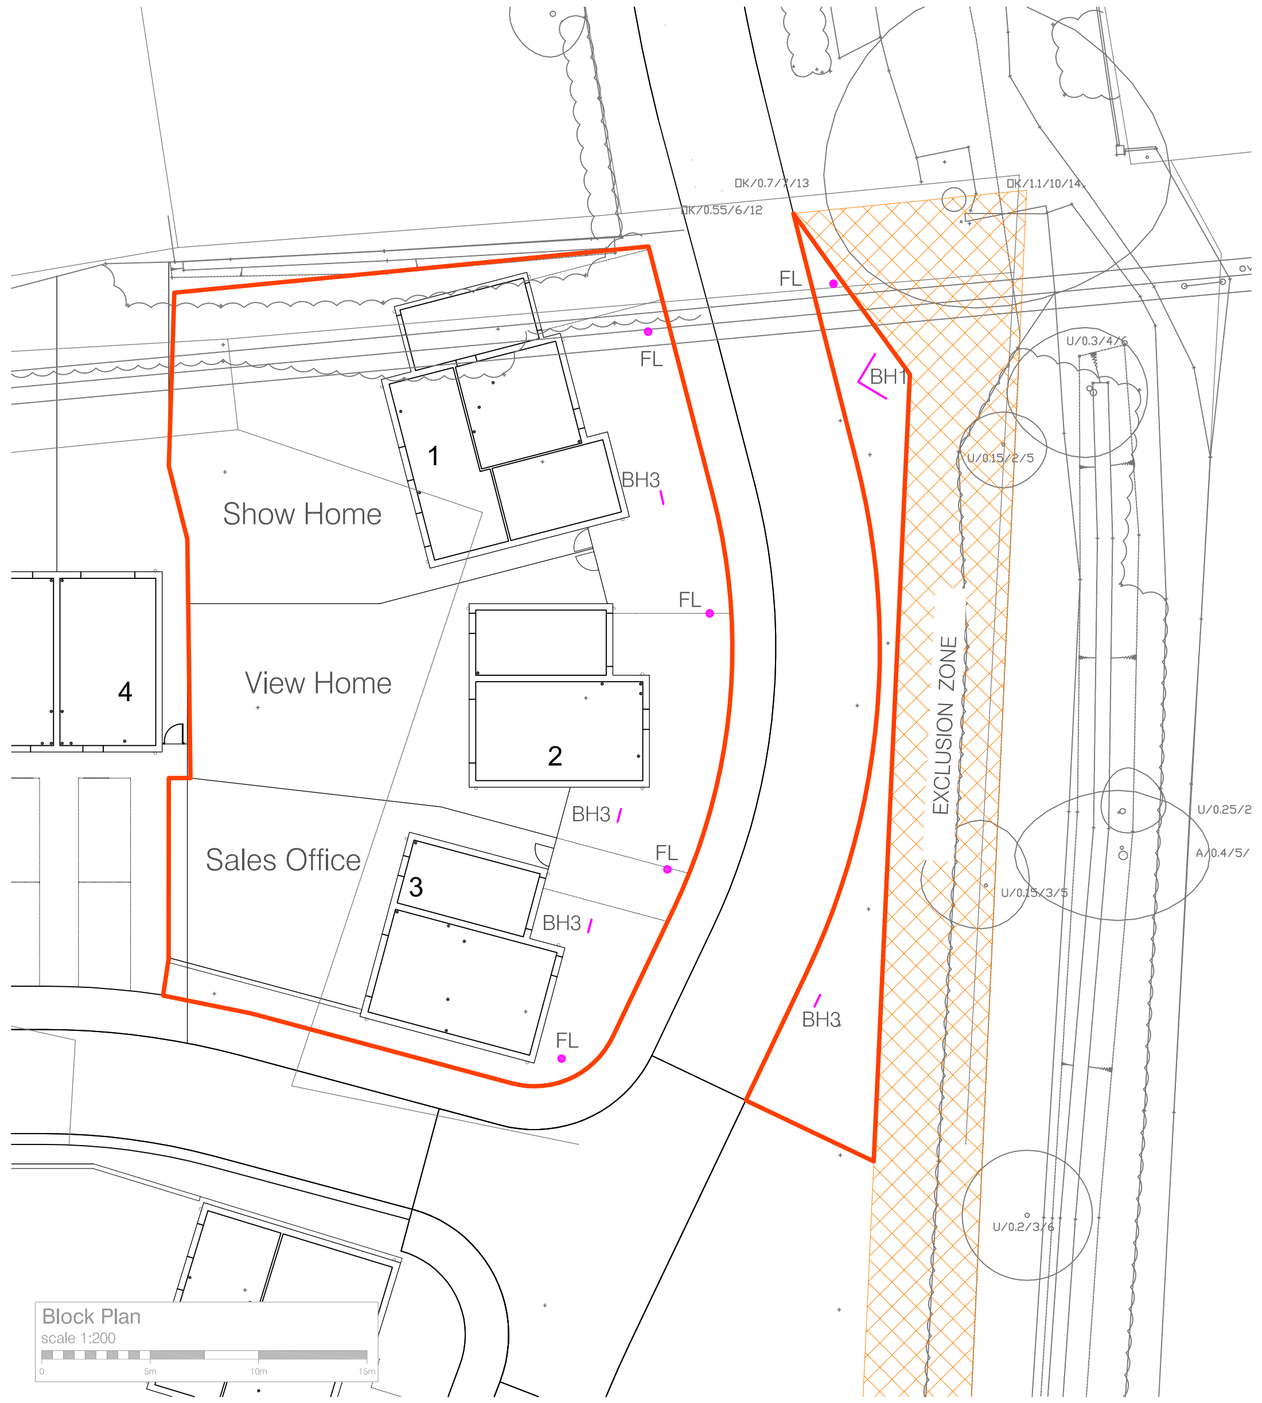

FL - TYPICAL FLAG TYPE
Max. 4m high corporate flag pole, Blue powder coated aluminum pole with ground sleeve,covered chain weight, rotating top banner arm and white trunk head. Flag Dimensions to be Max. 900mm x 1800mm.

BH1 - SIGN
Approx overall height 3000mm, sign max 3000mm (h) x 1500mm (w).

BH3 - SIGN
Approx overall height 1400mm, sign 800mm (h) x 600mm (w).

C	20/01/15	flag dimensions added to note for (FL) flags.	SKH	
B	20/01/15	3 no flag pole omitted= 2 no eastern side of road, 1 no western side of road.	SKH	
A	08/01/15	Temp parking bay omitted.	SKH	
*	**/**/**	*	**	**

Bellway
STANDARD HOUSETYPE RANGE

HOUSETYPE: Land Norty of Goldring Close, Mangham, Hayling Island

DRAWING TITLE: Halyards - Sales Area Signage

SCALE	DRAWING NO.	REVISION
As noted	Sales - 01	C
DATE: 19/12/14		

BELLWAY HOMES (WESSEX)
Bellway House, Embankment Way, Castleman Business Centre, Ringwood, Hampshire. BH24 1EU
Telephone 01425 477666. Fax 01425 475197
COPYRIGHT © BELLWAY P.L.C.