
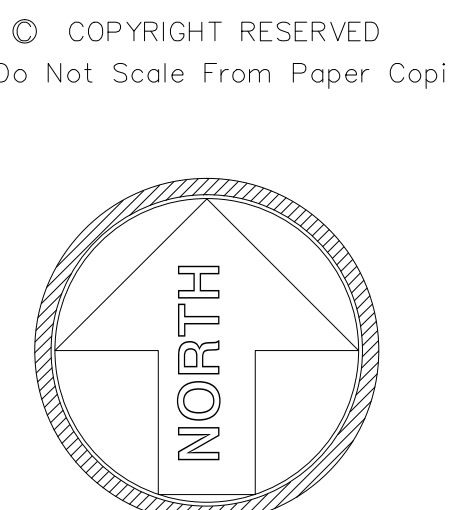


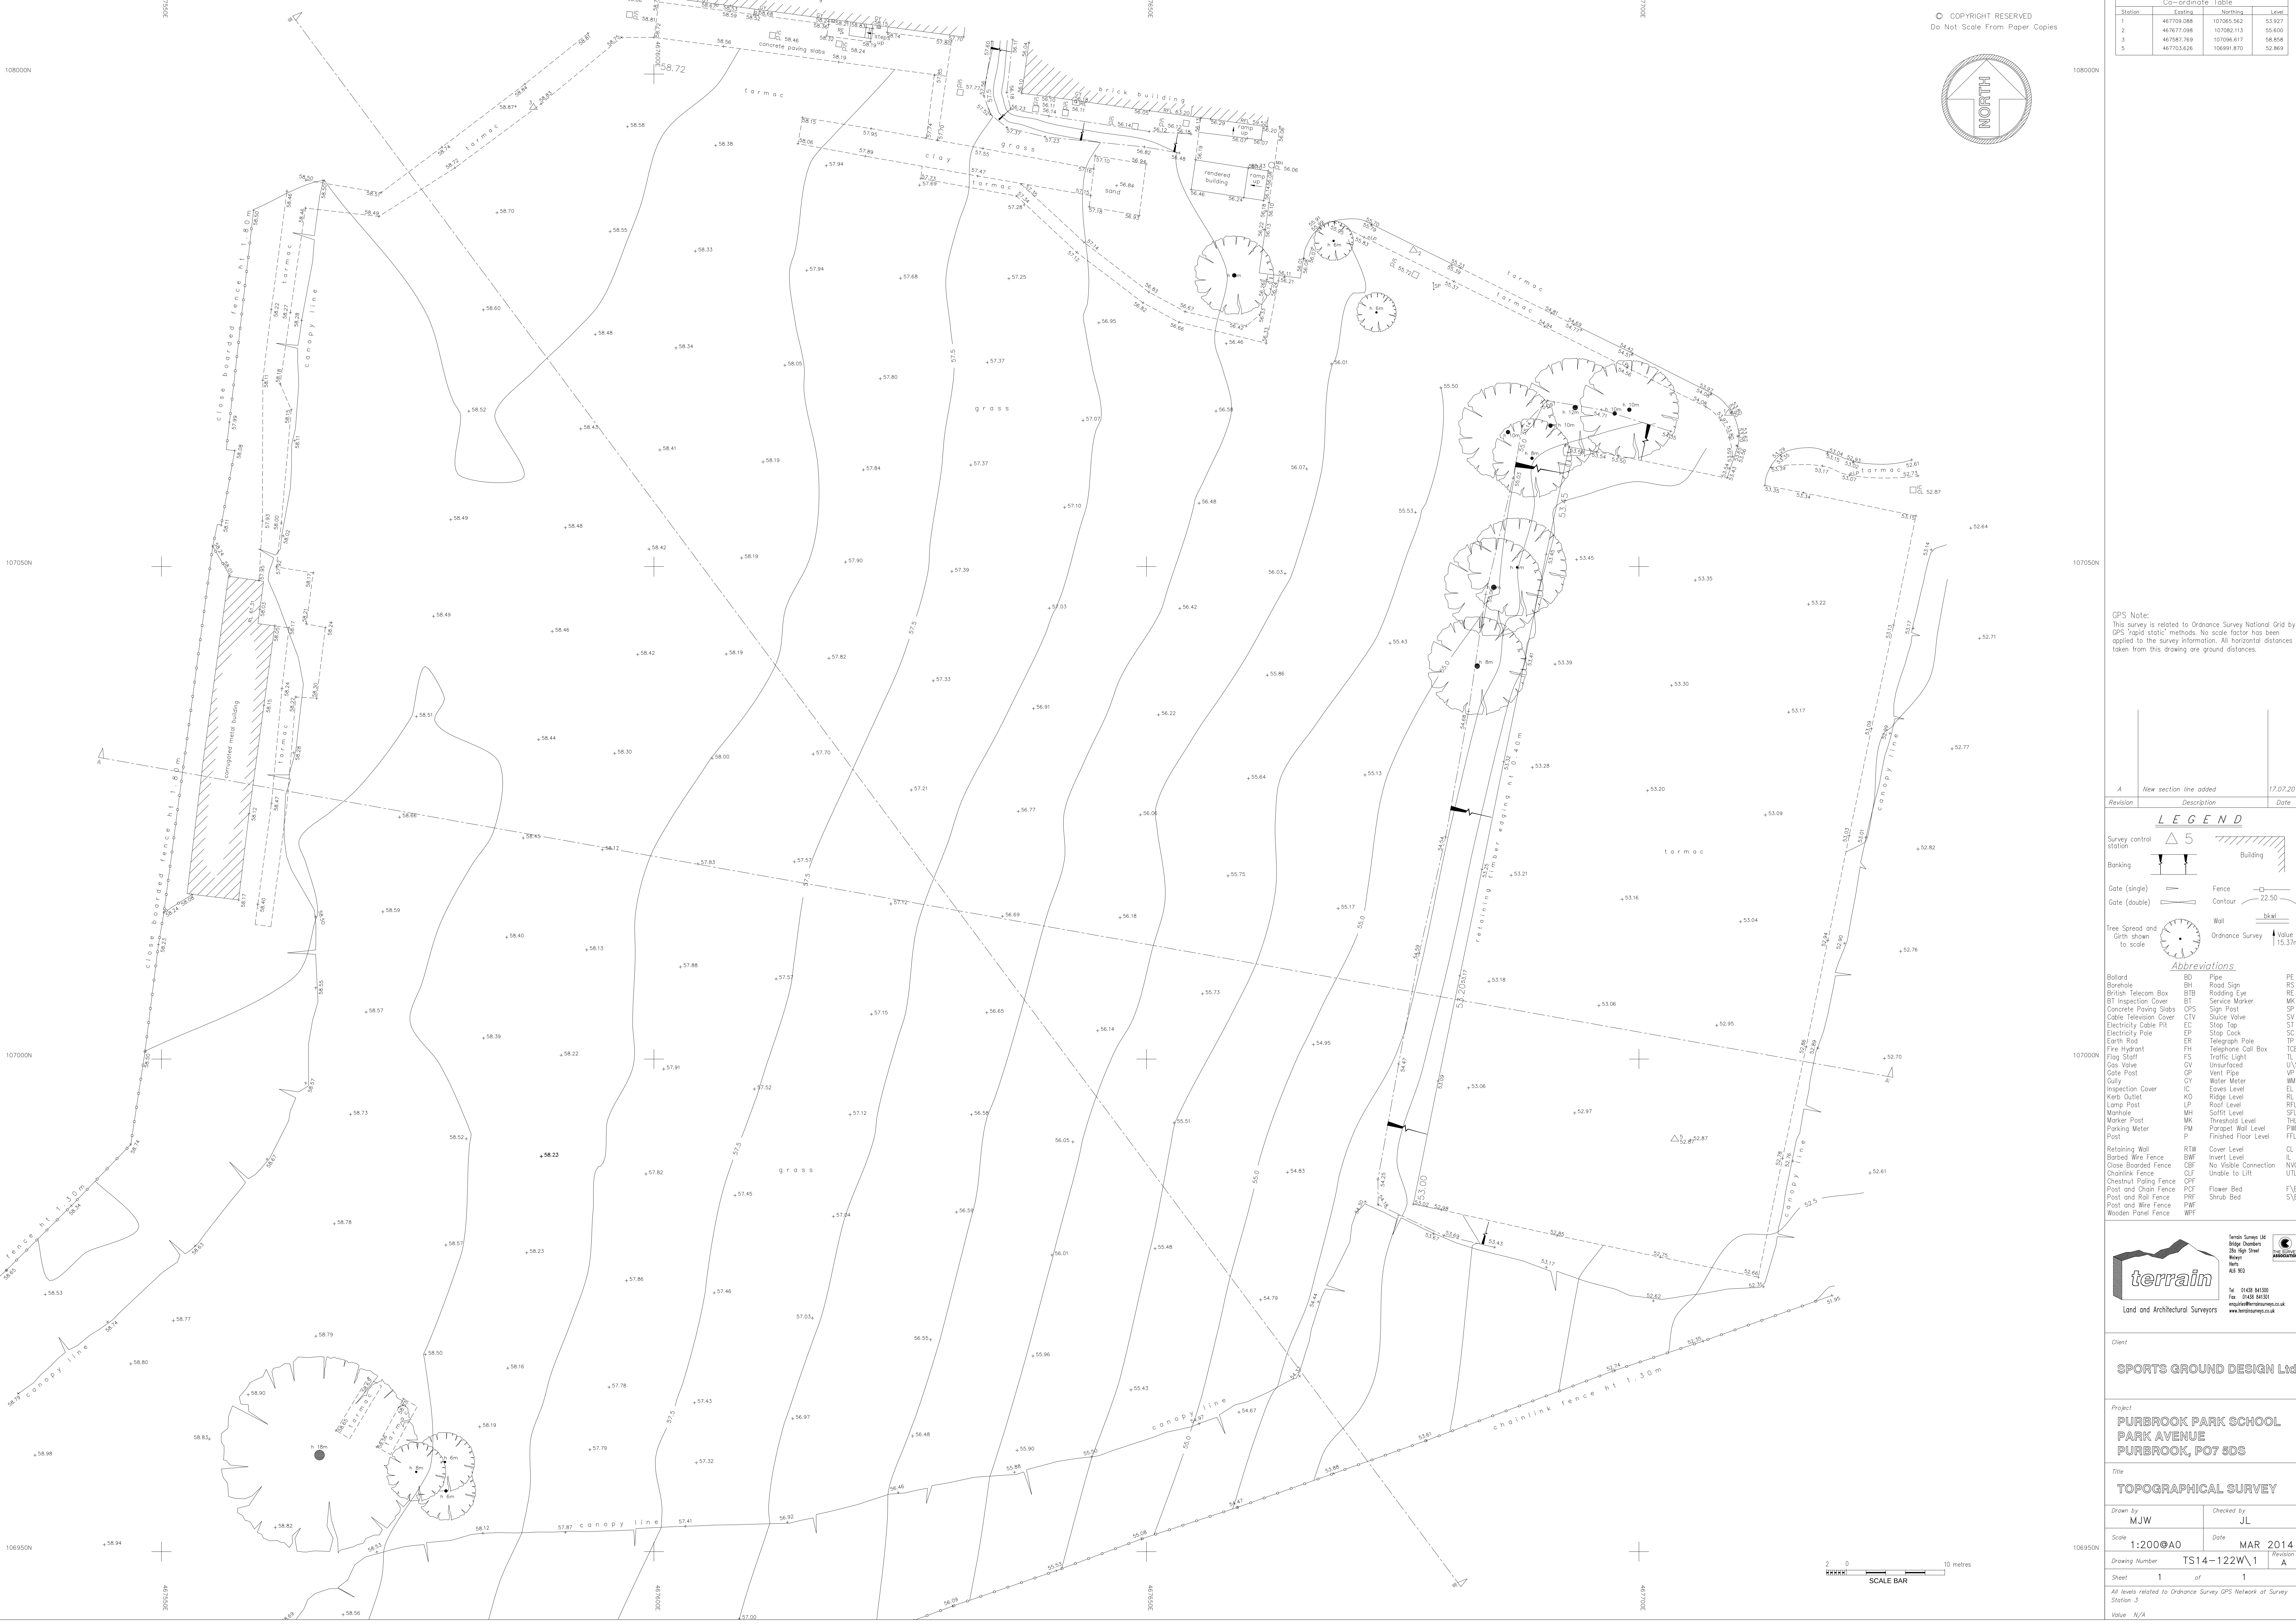

Co-ordinate Table			
Station	Easting	Northing	Level
1	46709.088	107065.562	53.937
2	46767.998	107082.113	55.600
3	46758.769	107086.617	58.858
5	46733.626	106991.870	52.869

GPS Note:
This survey is related to Ordnance Survey National Grid by GPS 'rapid static' methods. No scale factor has been applied to the survey information. All horizontal distances taken from this drawing are ground distances.

Revision	Description	Date
A	New section line added	17.07.2014

LEGEND

Survey control station: 5

Banking:

Gate (single): Fence: Gate (double): Contour: 22.50

Tree Spread and Grith shown to scale: Wall: Ordnance Survey Value 15.37m

Abbreviations

Bolard	BU	Pipe	PF
Barbed	BH	Road Sign	RS
British Telecom Box	BTB	Roading Eye	RE
BT Inspection Cover	BT	Service Marker	MK
Concrete Paving Slabs	CPS	Sign Post	SP
Cable Television Cover	CTV	Sluice Valve	SV
Electricity Cable Pit	EC	Stop Top	ST
Electricity Pole	EP	Stop Cock	SC
Earth Road	ER	Telegraph Pole	TP
Fire Hydrant	FH	Telephone Call Box	TGB
Flag Staff	FS	Traffic Light	TL
Gas Valve	GV	Unsurfaced	US
Gate Post	GP	Vent Pipe	VP
Gully	GY	Water Meter	WM
Inspection Cover	IC	Excess Level	EL
Kerb Outlet	KO	Ridge Level	RL
Lamp Post	LP	Roof Level	RFL
Manhole	MH	Soil Level	SFL
Marker Post	MK	Threshold Level	THL
Parking Meter	PM	Parquet Wall Level	PWL
Post	P	Finished Floor Level	FTL
Retaining Wall	RTW	Cover Level	CL
Barbed Wire Fence	BWF	Invert Level	IL
Close Boarded Fence	CBF	No Visible Connection	NVC
Chainlink Fence	CLF	Unable to Lift	UTL
Chestnut Paling Fence	CPF	Flower Bed	FVB
Post and Chain Fence	PCF	Shrub Bed	SVB
Post and Rail Fence	PRF		
Post and Wire Fence	PWF		
Wooden Panel Fence	WPF		

terrain

Land and Architectural Surveyors

Terrain Surveys Ltd
20-Aga Street
Walsley
West
S61 9EG

Tel: 01438 841330
Fax: 01438 841331
enquiries@terrainsurveys.co.uk
www.terrainsurveys.co.uk

Client

SPORTS GROUND DESIGN Ltd

Project

**PURBROOK PARK SCHOOL
PARK AVENUE
PURBROOK, PO7 5DS**

Title

TOPOGRAPHICAL SURVEY

Drawn by	Checked by
MJW	JL

Scale	Date
1:200@A0	MAR 2014

Drawing Number	Revision
TS14-122W\1	A

Sheet 1 of 1

All levels related to Ordnance Survey GPS Network at Survey Station 2

Value N/A