




Trellis System for Brick Wall Jakob stainless steel rope and rod trellis
100mm 'Greenguide' spacer to stand supported away from wall 300x300mm
grid size . System requires no framework as it is supported by Green Guide fixings
Height from ground level 2m

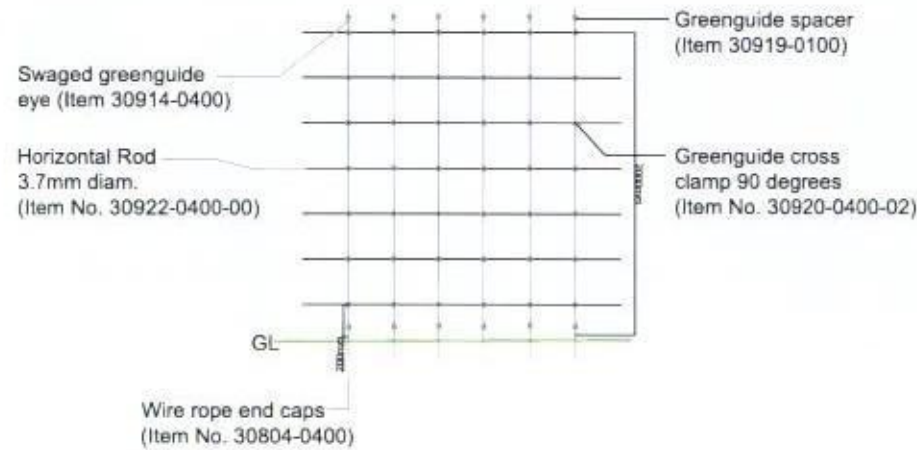


Greenguide Spacer System

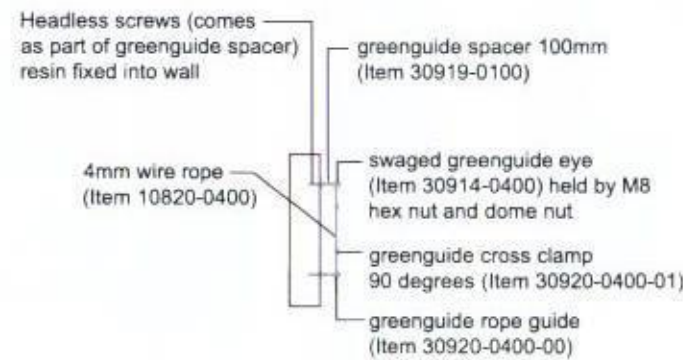

Freestanding Timber Framework Panels 1500x1800mm
Height from ground level 2m
Treated softwood frame 100x100mm . Vertical members supported in
concrete foundation. Horizontal bars at 300mm spacings

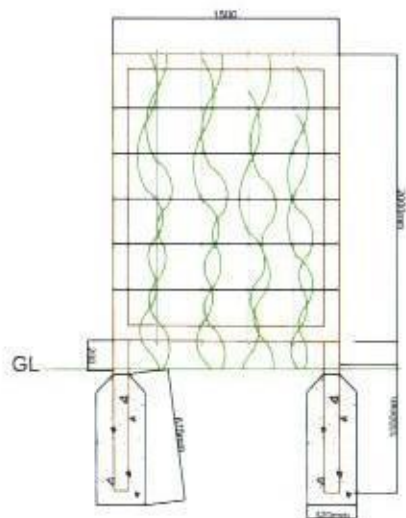

ARBOR SYSTEM -
GR1007 from GreenBlue Urban
Tel. 01424 717797

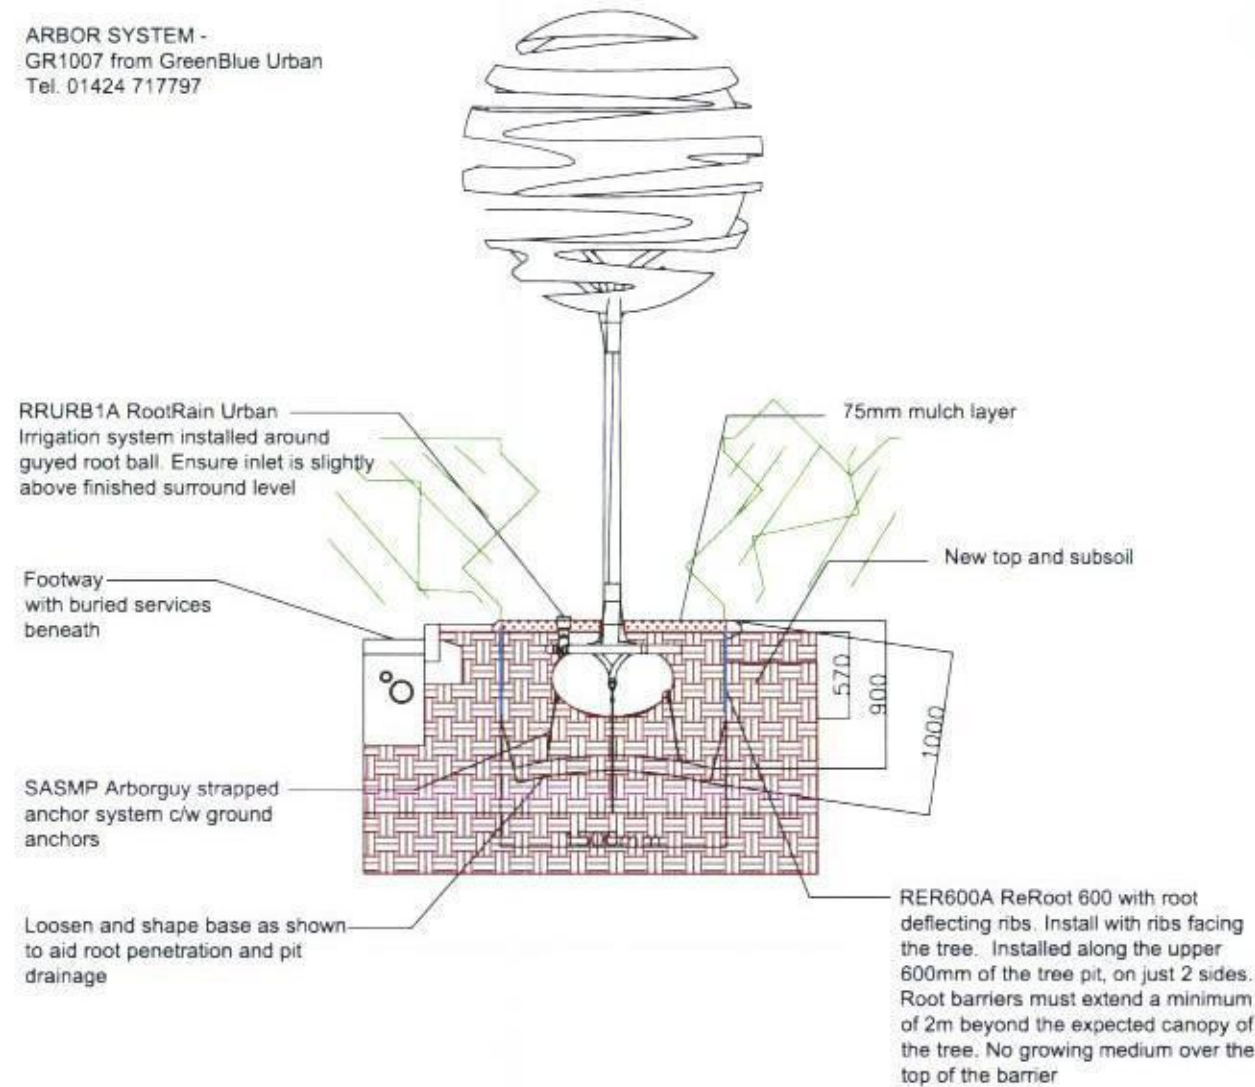

Brighton Crafer Landscape Architect CMLU 8 Oak Road, Canfield, Hampshire, PO8 0LJ T: 02392 592872 M: 07734 453496 E: brightoncrafer@gmail.com www.brightoncrafer.co.uk	
Project: Cloud Living	
Drawing Title: Landscape Proposals Trellis and Tree System Detail	
Purpose: Planning	
Dwg. No. 082/5400	Chris Flint Assoc.
Scale: 1:50 @ A3	Date: 16.9.2014