



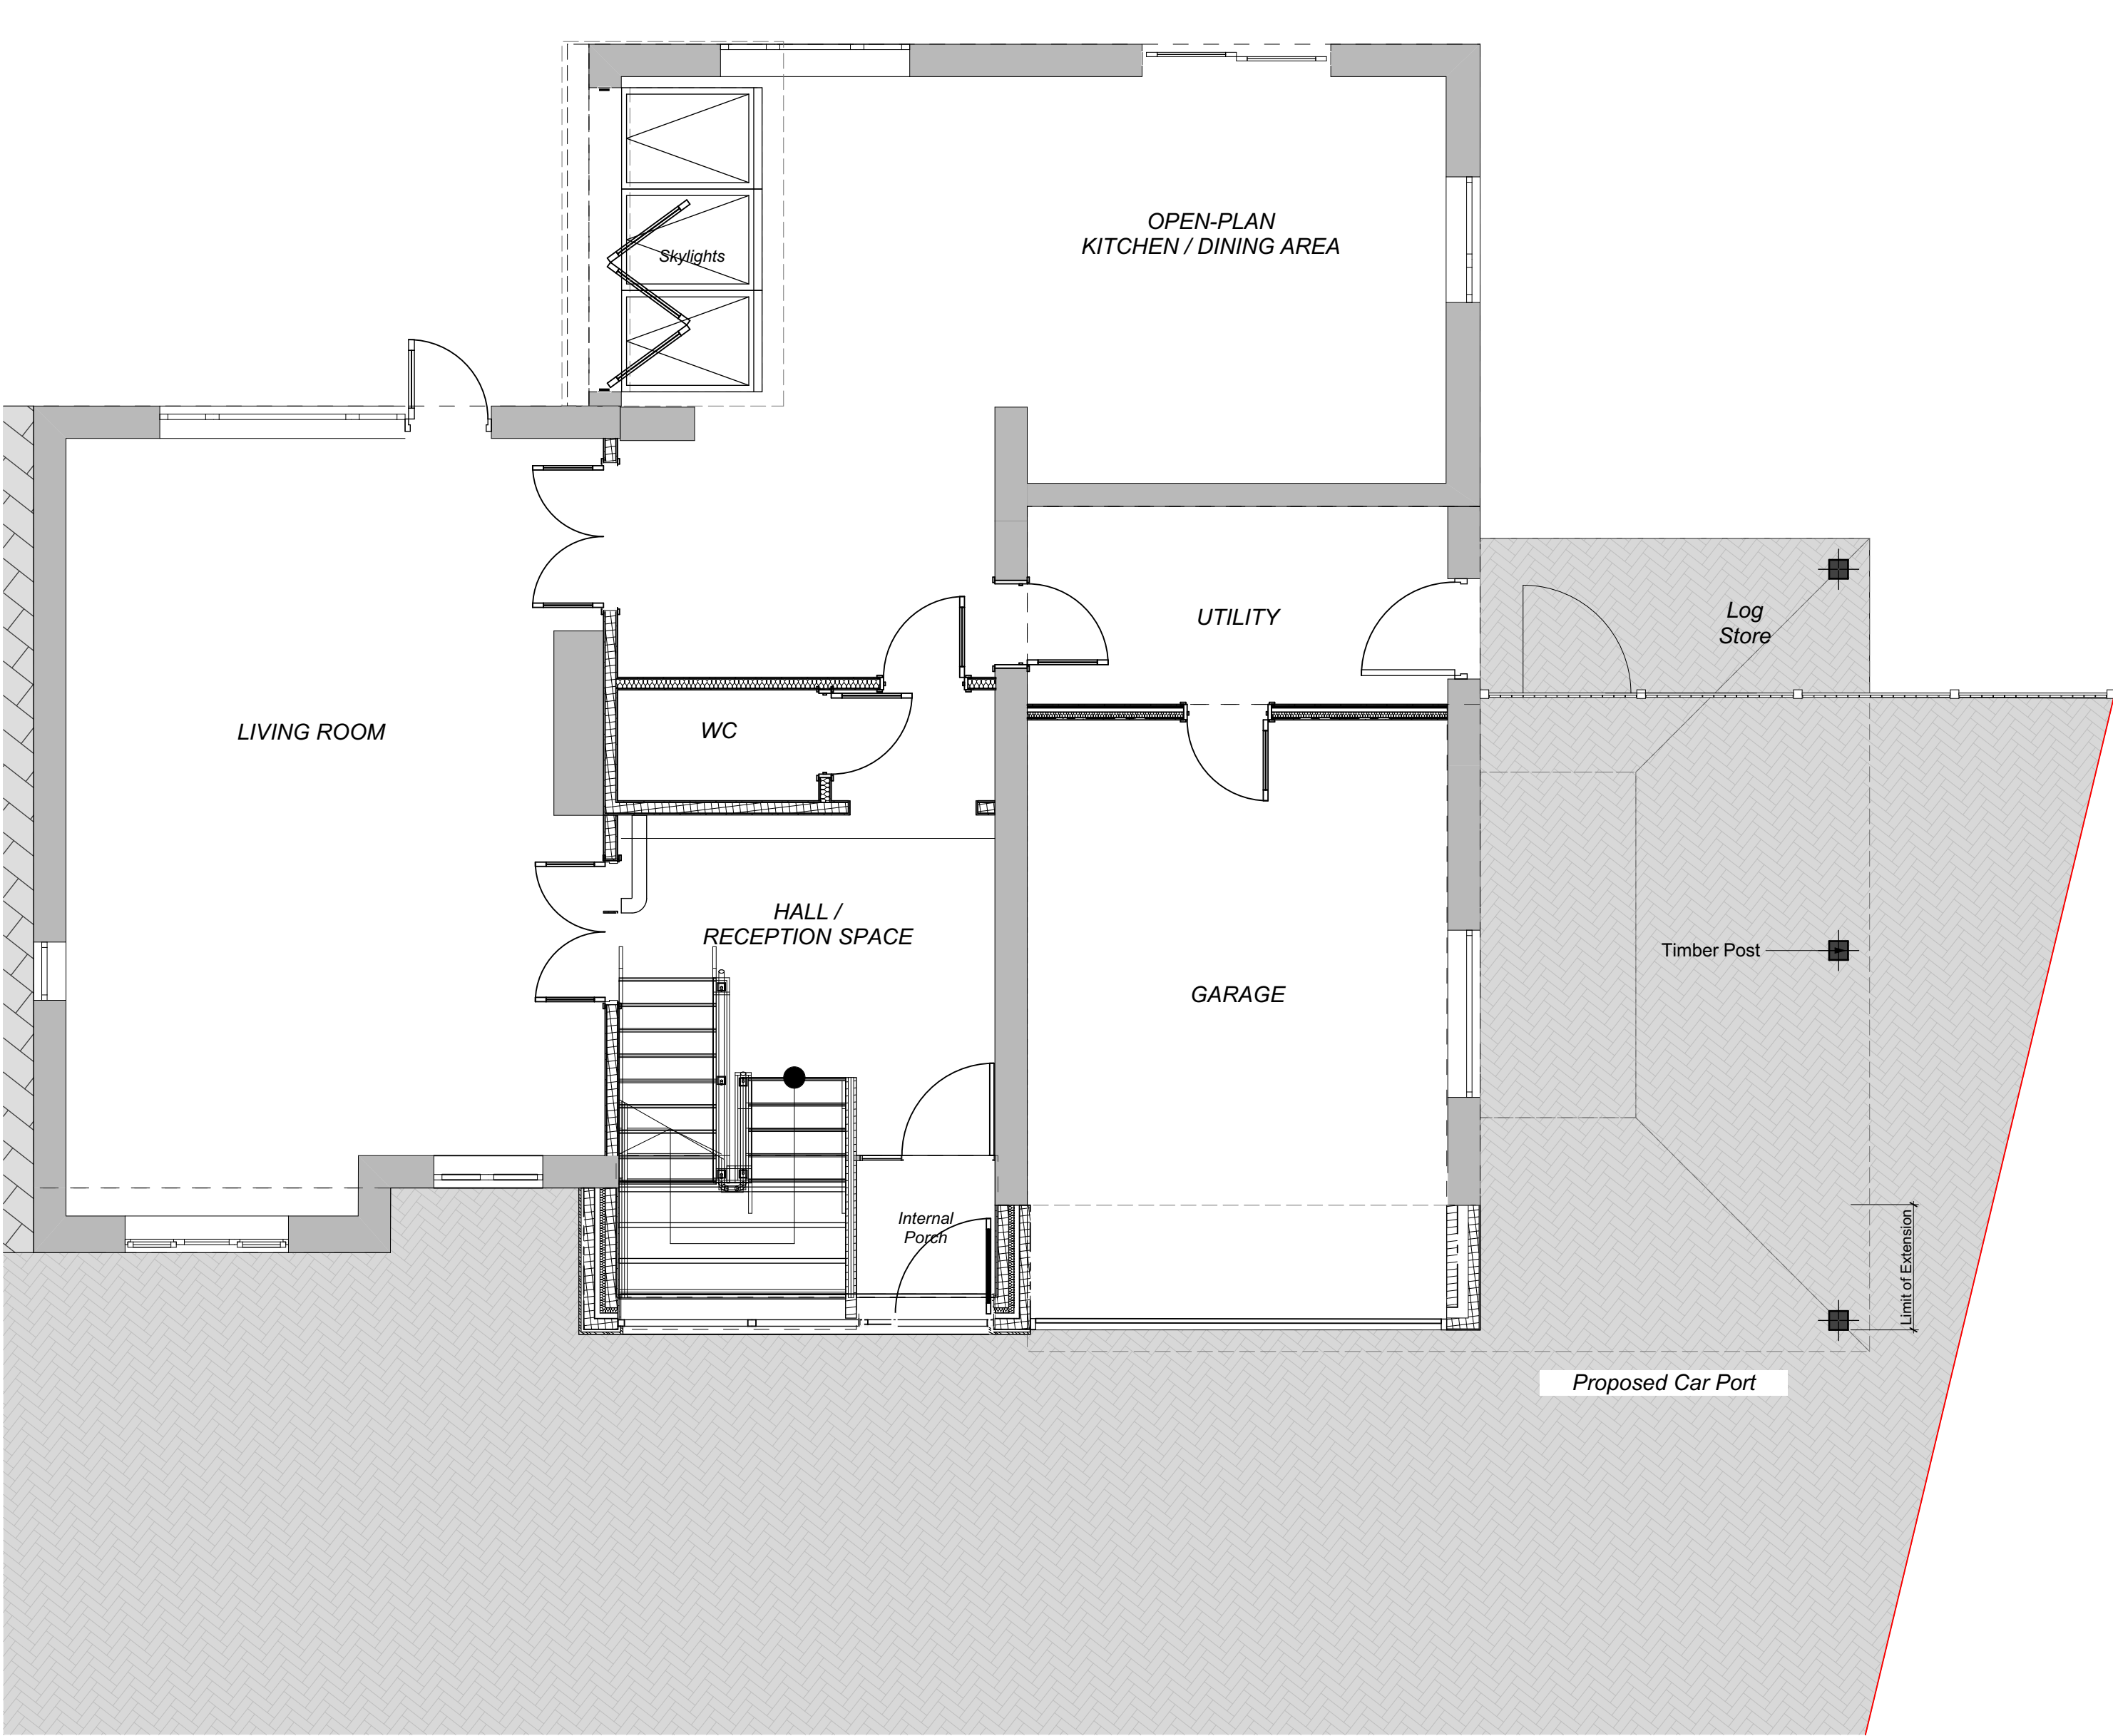

Proposed

Ground Floor

1:50

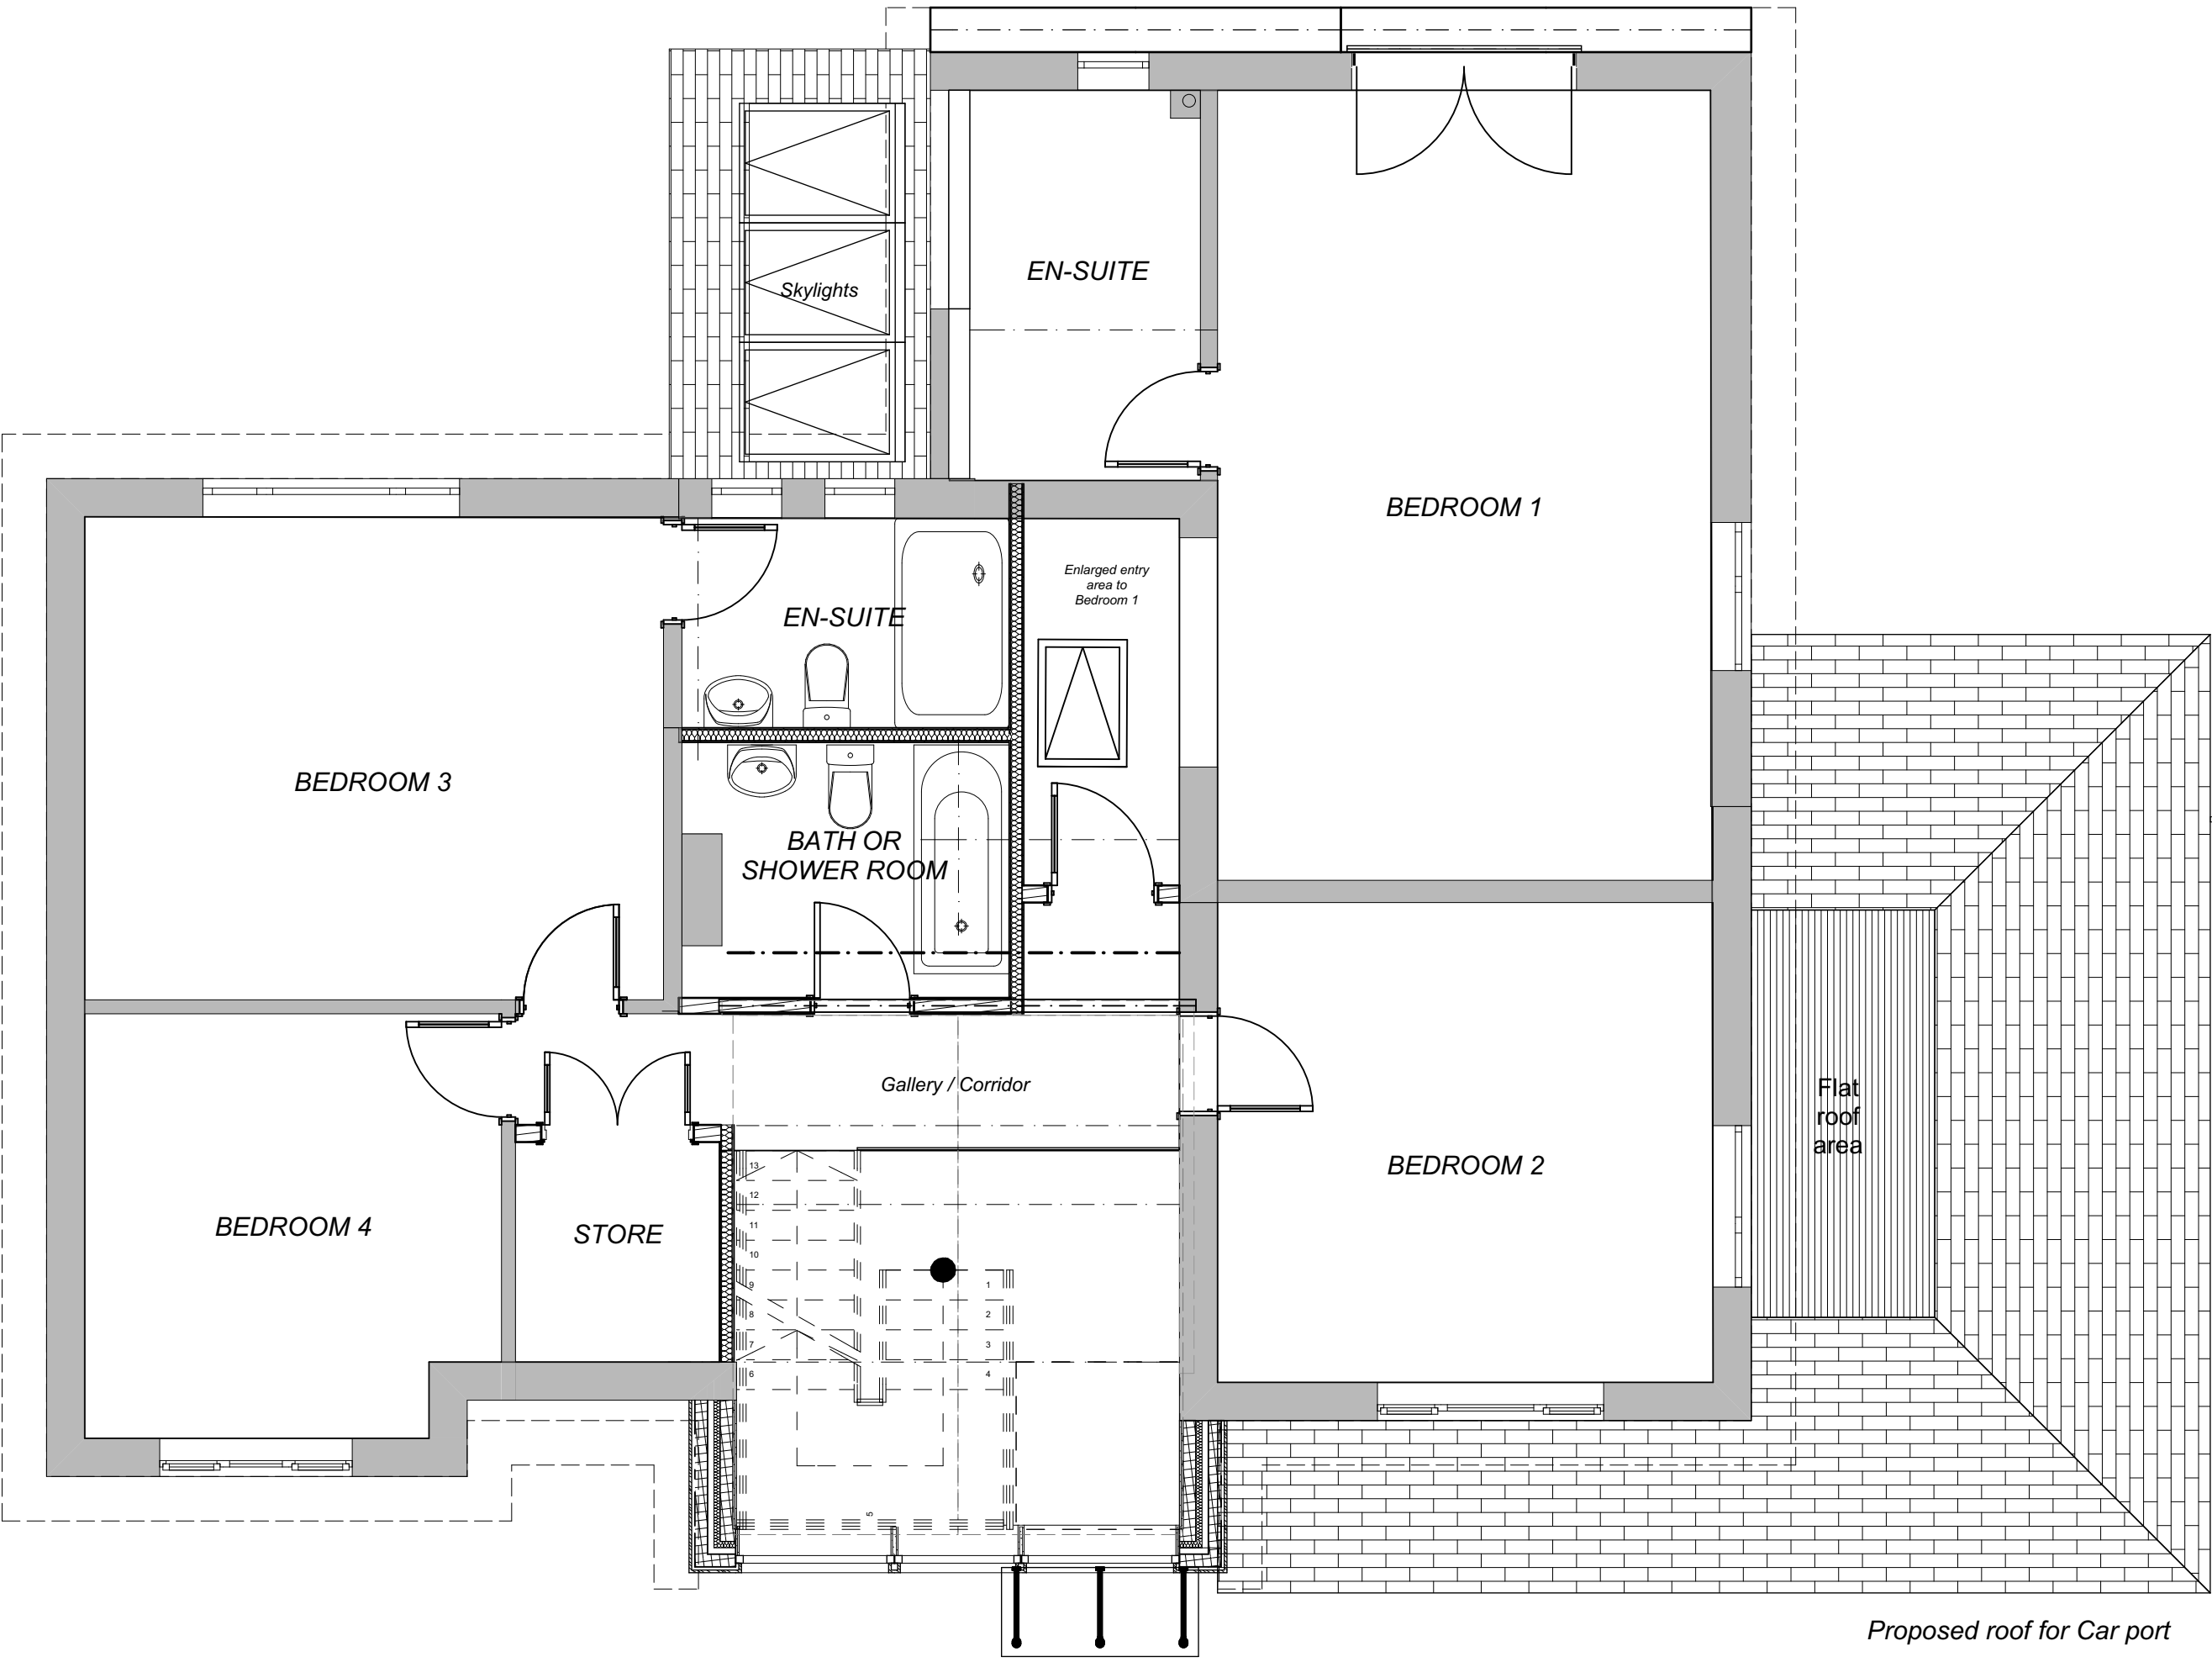

Proposed

First Floor

1:50