
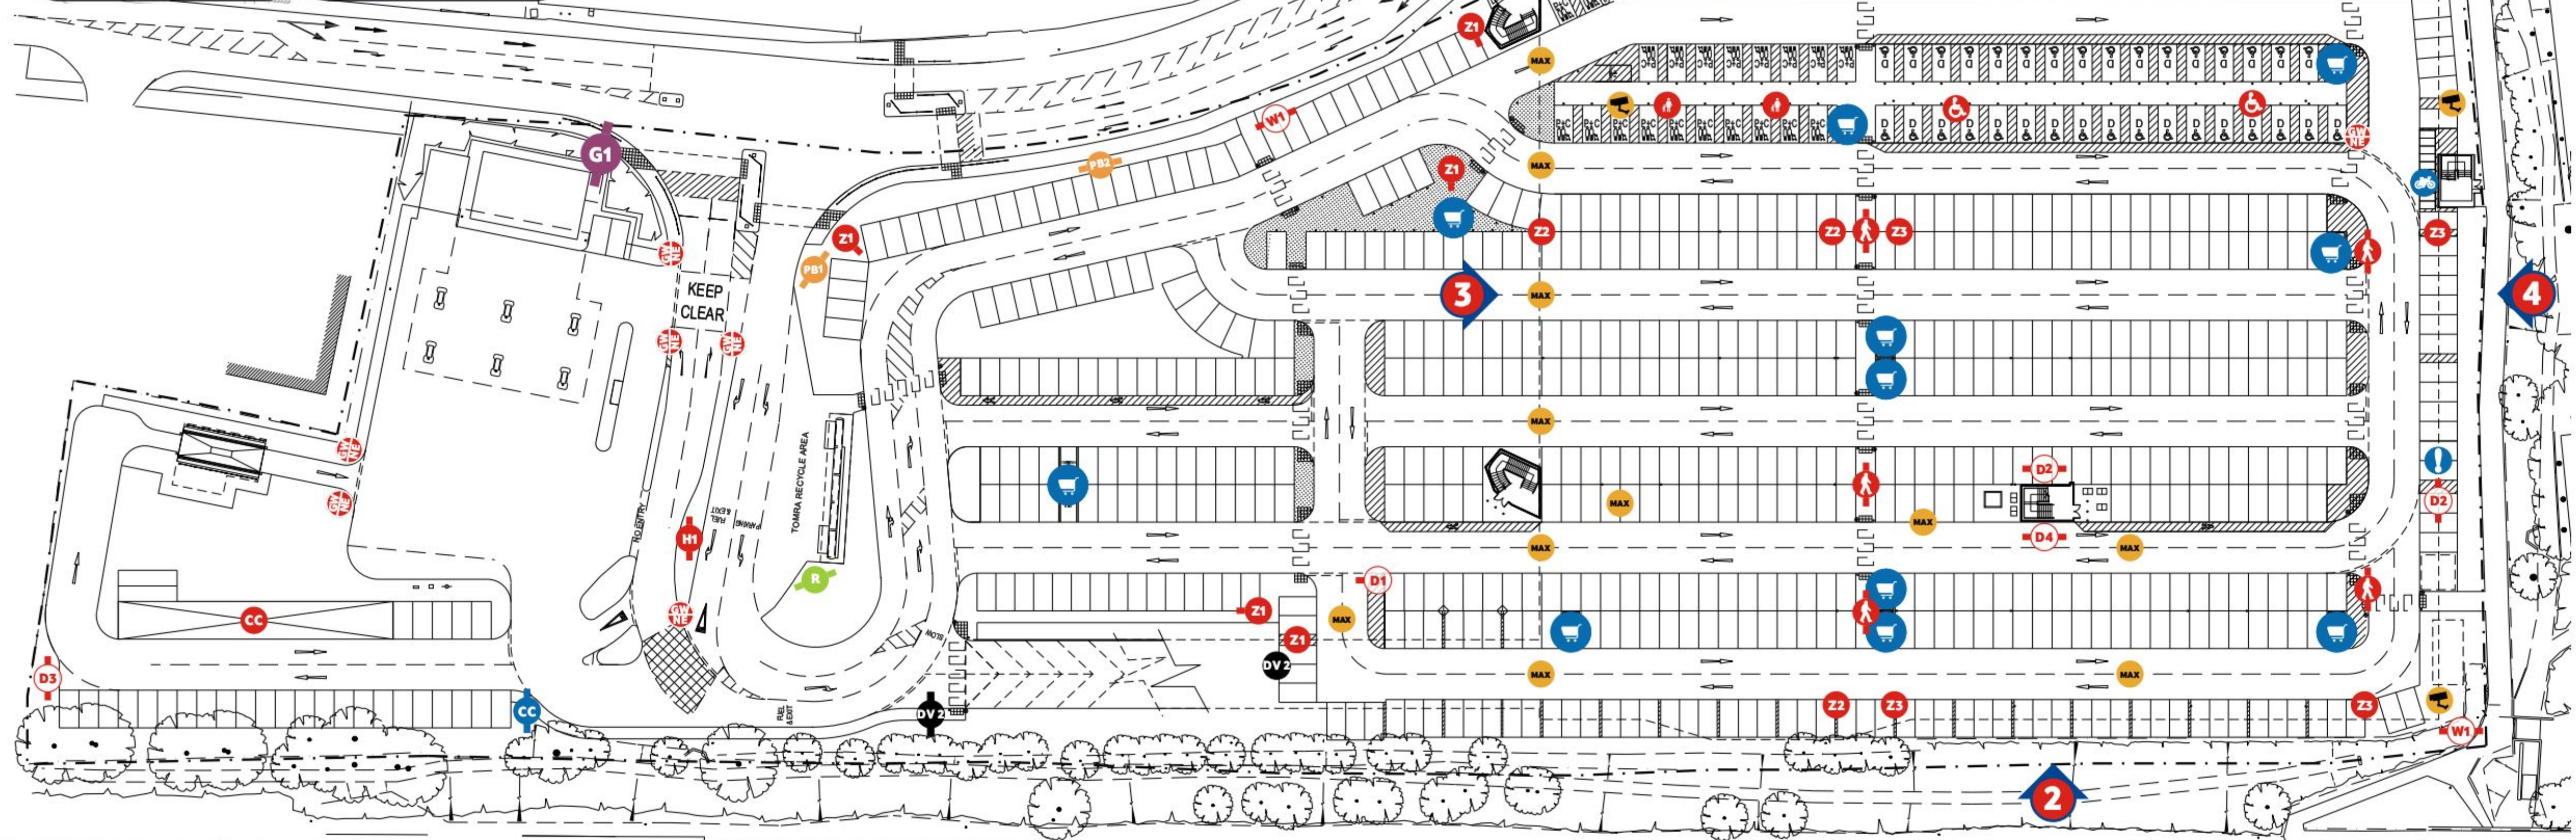
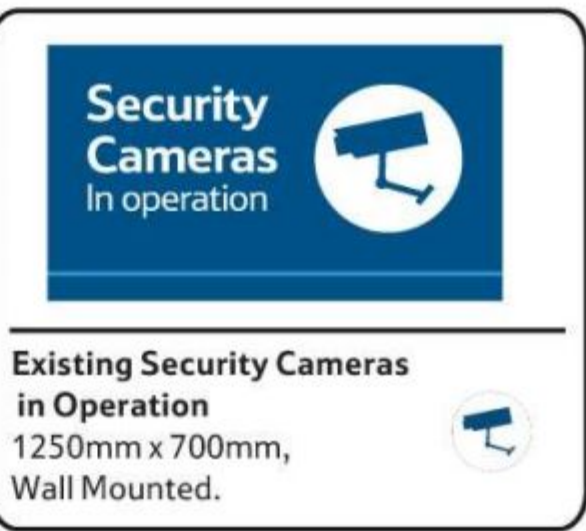
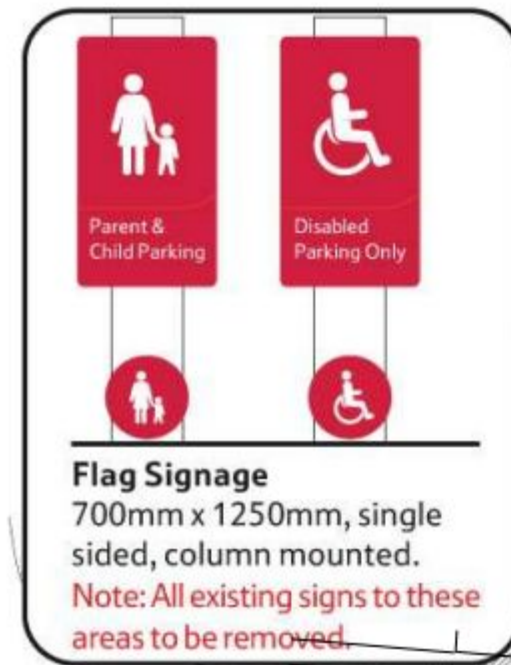


SUPERSEDED

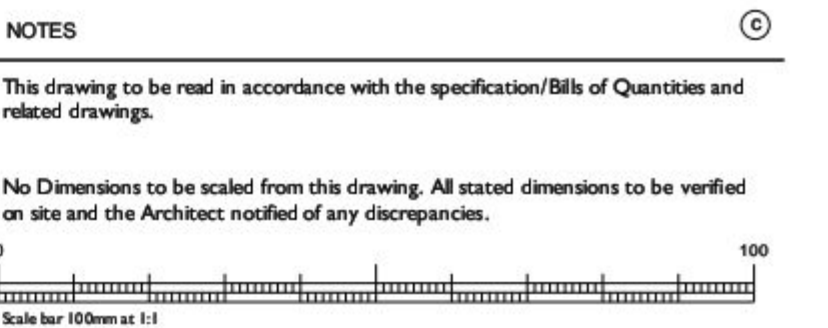

- SIGNAGE NOTES:**
- SIGNAGE CONTRACTOR TO ENSURE THAT ALL DIRECTIONAL ARROWS POINT TOWARDS THE CORRECT LOCATION AND THAT ALL TEXT REFER TO ACTUAL IN STORE OFFERS.
 - SIGNAGE CONTRACTOR TO CONFIRM OPENING TIMES PRIOR TO MANUFACTURE OF SIGNAGE.
 - ALL BRAND SIGNAGE DIMENSIONS TBC PRIOR TO MANUFACTURE.
 - ALL EXISTING REDUNDANT HOOPS AND POLES TO BE REMOVED AND AREA MADE GOOD.
 - FLOOR MARKINGS TO BE REPAINTED WHERE REQUIRED AND ALIGNED TO CURRENT DESIGN STANDARDS.
 - DRAINS AND GRATING TO BE CLEANED AND REPAIRED WHERE REQUIRED.
 - ANY EXISTING NO ENTRY, ONE WAY AND GIVE WAY SIGNAGE TO BE RE-NEWED IF EXISTING IS OLD.
 - ALL LAMPOSTS TO BE PAINTED TO DESIGN STANDARD.
 - ANY ZEBRA CROSSINGS TO BE REPAINTED WHERE NEEDED, BELISHA BEACONS TO BE CLEANED, REPAIRED OR REPLACED WHERE NEEDED.
 - ALL BOLLARDS TO BE UPDATED TO DESIGN STANDARD.
 - GRAFFITI PROOF FILM TO BE APPLIED TO ALL EXTERNAL SIGNAGE ONLY IF SITE IS SUBJECT TO VANDALISM.
 - RECYCLING AREA TO BE DEEP CLEANED AND FENCE ADDED TO DESIGN STANDARDS.
 - WHERE THERE APPEARS TO BE A DISCREPANCY BETWEEN THESE DETAILS (INCLUDING STATUTORY REQUIREMENTS) AND DESIGN STANDARDS, THE CONTRACTOR HAS A DUTY TO REPORT THESE DIFFERENCES BACK TO THE ARCHITECT FOR A RESOLUTION PRIOR TO THEIR IMPLEMENTATION.

NOTE:

ALL SIGNAGE IMAGES SHOWN ARE ILLUSTRATIVE ONLY AND NOT TO SCALE. CORRECT SIZES ARE INDICATED BELOW THE ILLUSTRATIONS.

PLANNING ISSUE

Project
**TESCO STORES
SOLENT ROAD
HAVANT**

Title
**SIGNAGE APPLICATION
PROPOSED SITE SIGNAGE**

Scale
1:500 @A1

Date
JUN 2014

Drawn
GL

Checked
SB

Drawing Number
7295_PL01

Revision
A

Saunders Partnership Architects
ARCHITECTURE | URBAN DESIGN | MASTER PLANNING

RIBA

www.saundersarchitects.com T: 01707 365300
W: welwyn garden city | Bristol | Manchester | London

SAUNDERS

