



NOTE
DO NOT SCALE FROM THIS DRAWING. ALL DIMENSIONS RELATING TO SUB-CONTRACTORS OR SUPPLIERS WORK MUST BE CHECKED AND AGREED BETWEEN THE GENERAL CONTRACTOR AND THE SUB-CONTRACTORS AND SUPPLIERS. ALL DIMENSIONS ARE IN MILLIMETRES. IF IN DOUBT ASK THIS DRAWING MAY BE SCALED FOR PLANNING PURPOSES ONLY. ALL WORKS OR MATERIALS INDICATED ON THE DRAWING ARE TO BE TO THE LATEST BRITISH STANDARDS AND ARE TO BE CARRIED OUT IN ACCORDANCE WITH THE RELEVANT CODES OF PRACTICE OR RECOGNIZED TRADE ASSOCIATION RECOMMENDATIONS AND PUBLICATIONS. © THIS DRAWING IS THE COPYRIGHT OF NASH AND PARTNERS LTD.

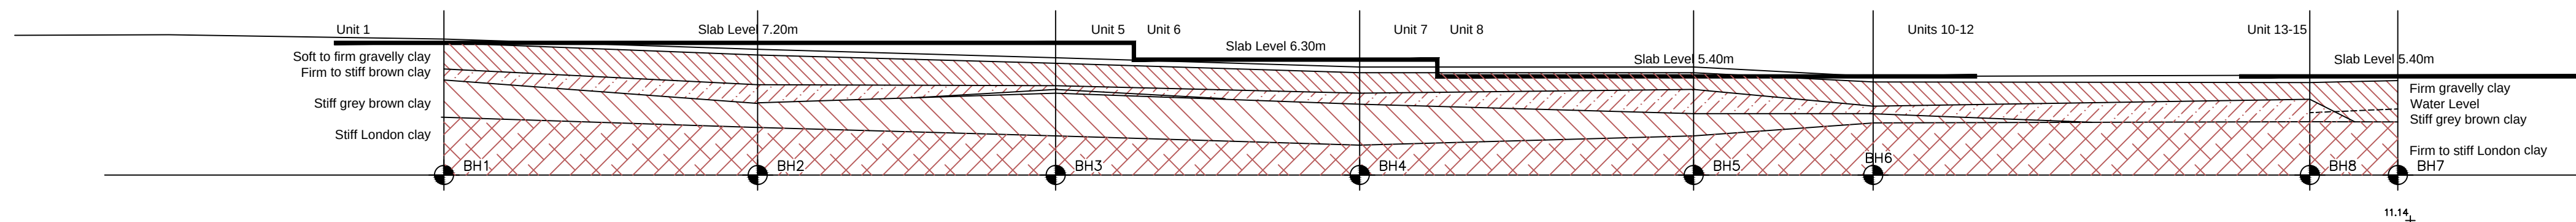

ILLUSTRATIVE LONG SECTION THROUGH SLAB LEVELS

Relative to existing ground levels and sub-soil fractions from bore holes projected onto one plane

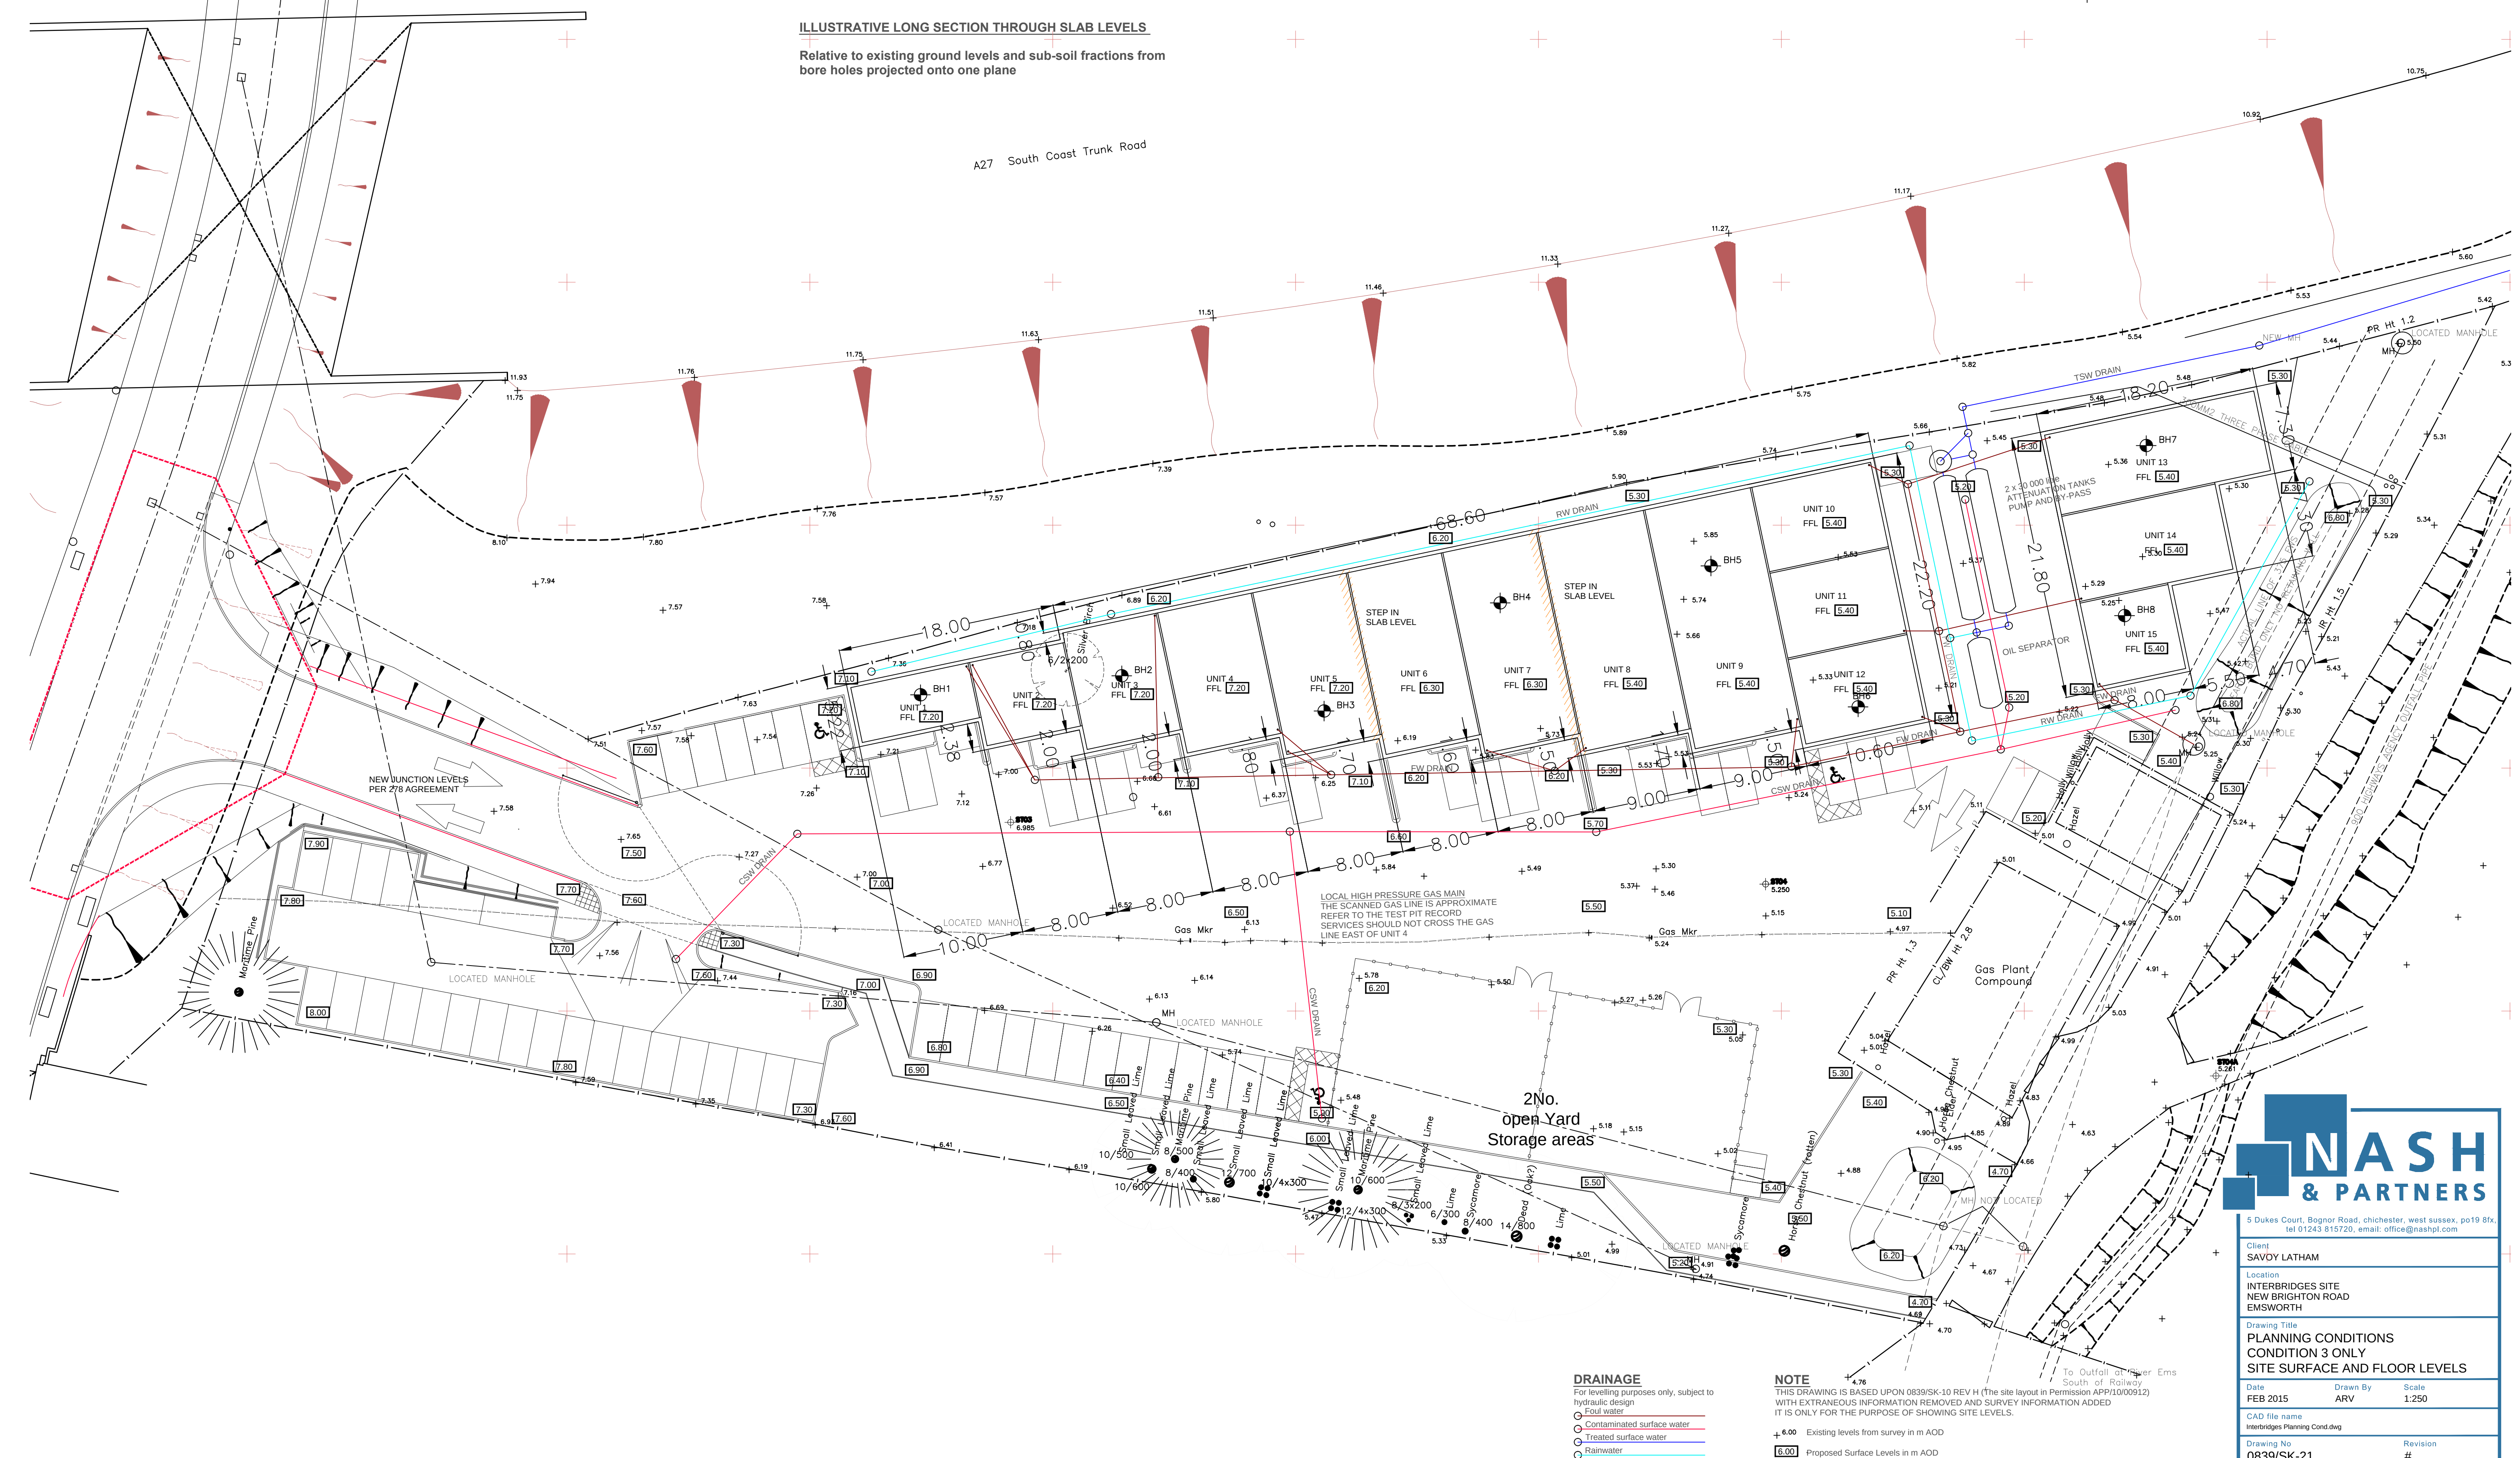

DRAINAGE

Drainage
For levelling purposes only, subject to hydraulic design

- ☐ Foul water
- ☐ Contaminated surface water
- ☐ Treated surface water
- ☐ Rainwater

NOTE

THIS DRAWING IS BASED UPON 0839/SK-10 REV H (The site layout in Permission APP/10/00912 WITH EXTRANEOUS INFORMATION REMOVED AND SURVEY INFORMATION ADDED IT IS ONLY FOR THE PURPOSE OF SHOWING SITE LEVELS.

+ 6.00 Existing levels from survey in m AOD
6.00 Proposed Surface Levels in m AOD



5 Dukes Court, Bognor Road, Chichester, West Sussex, PO19 8FX,
tel 01243 815720. email: office@nashpl.com

Client
SAVOY LATHAM

Location
INTERBRIDGES SITE
NEW BRIGHTON ROAD
EMSWORTH

Drawing Title
PLANNING CONDITIONS
CONDITION 3 ONLY
SITE SURFACE AND FLOOR LEVELS

Date	Drawn By	Scale
FEB 2015	ARV	1:250

CAD file name
Interbridge Planning Coord.doc

Drawing No
0839/SK-21

Drawing No	Revision
0839/SK-21	#