


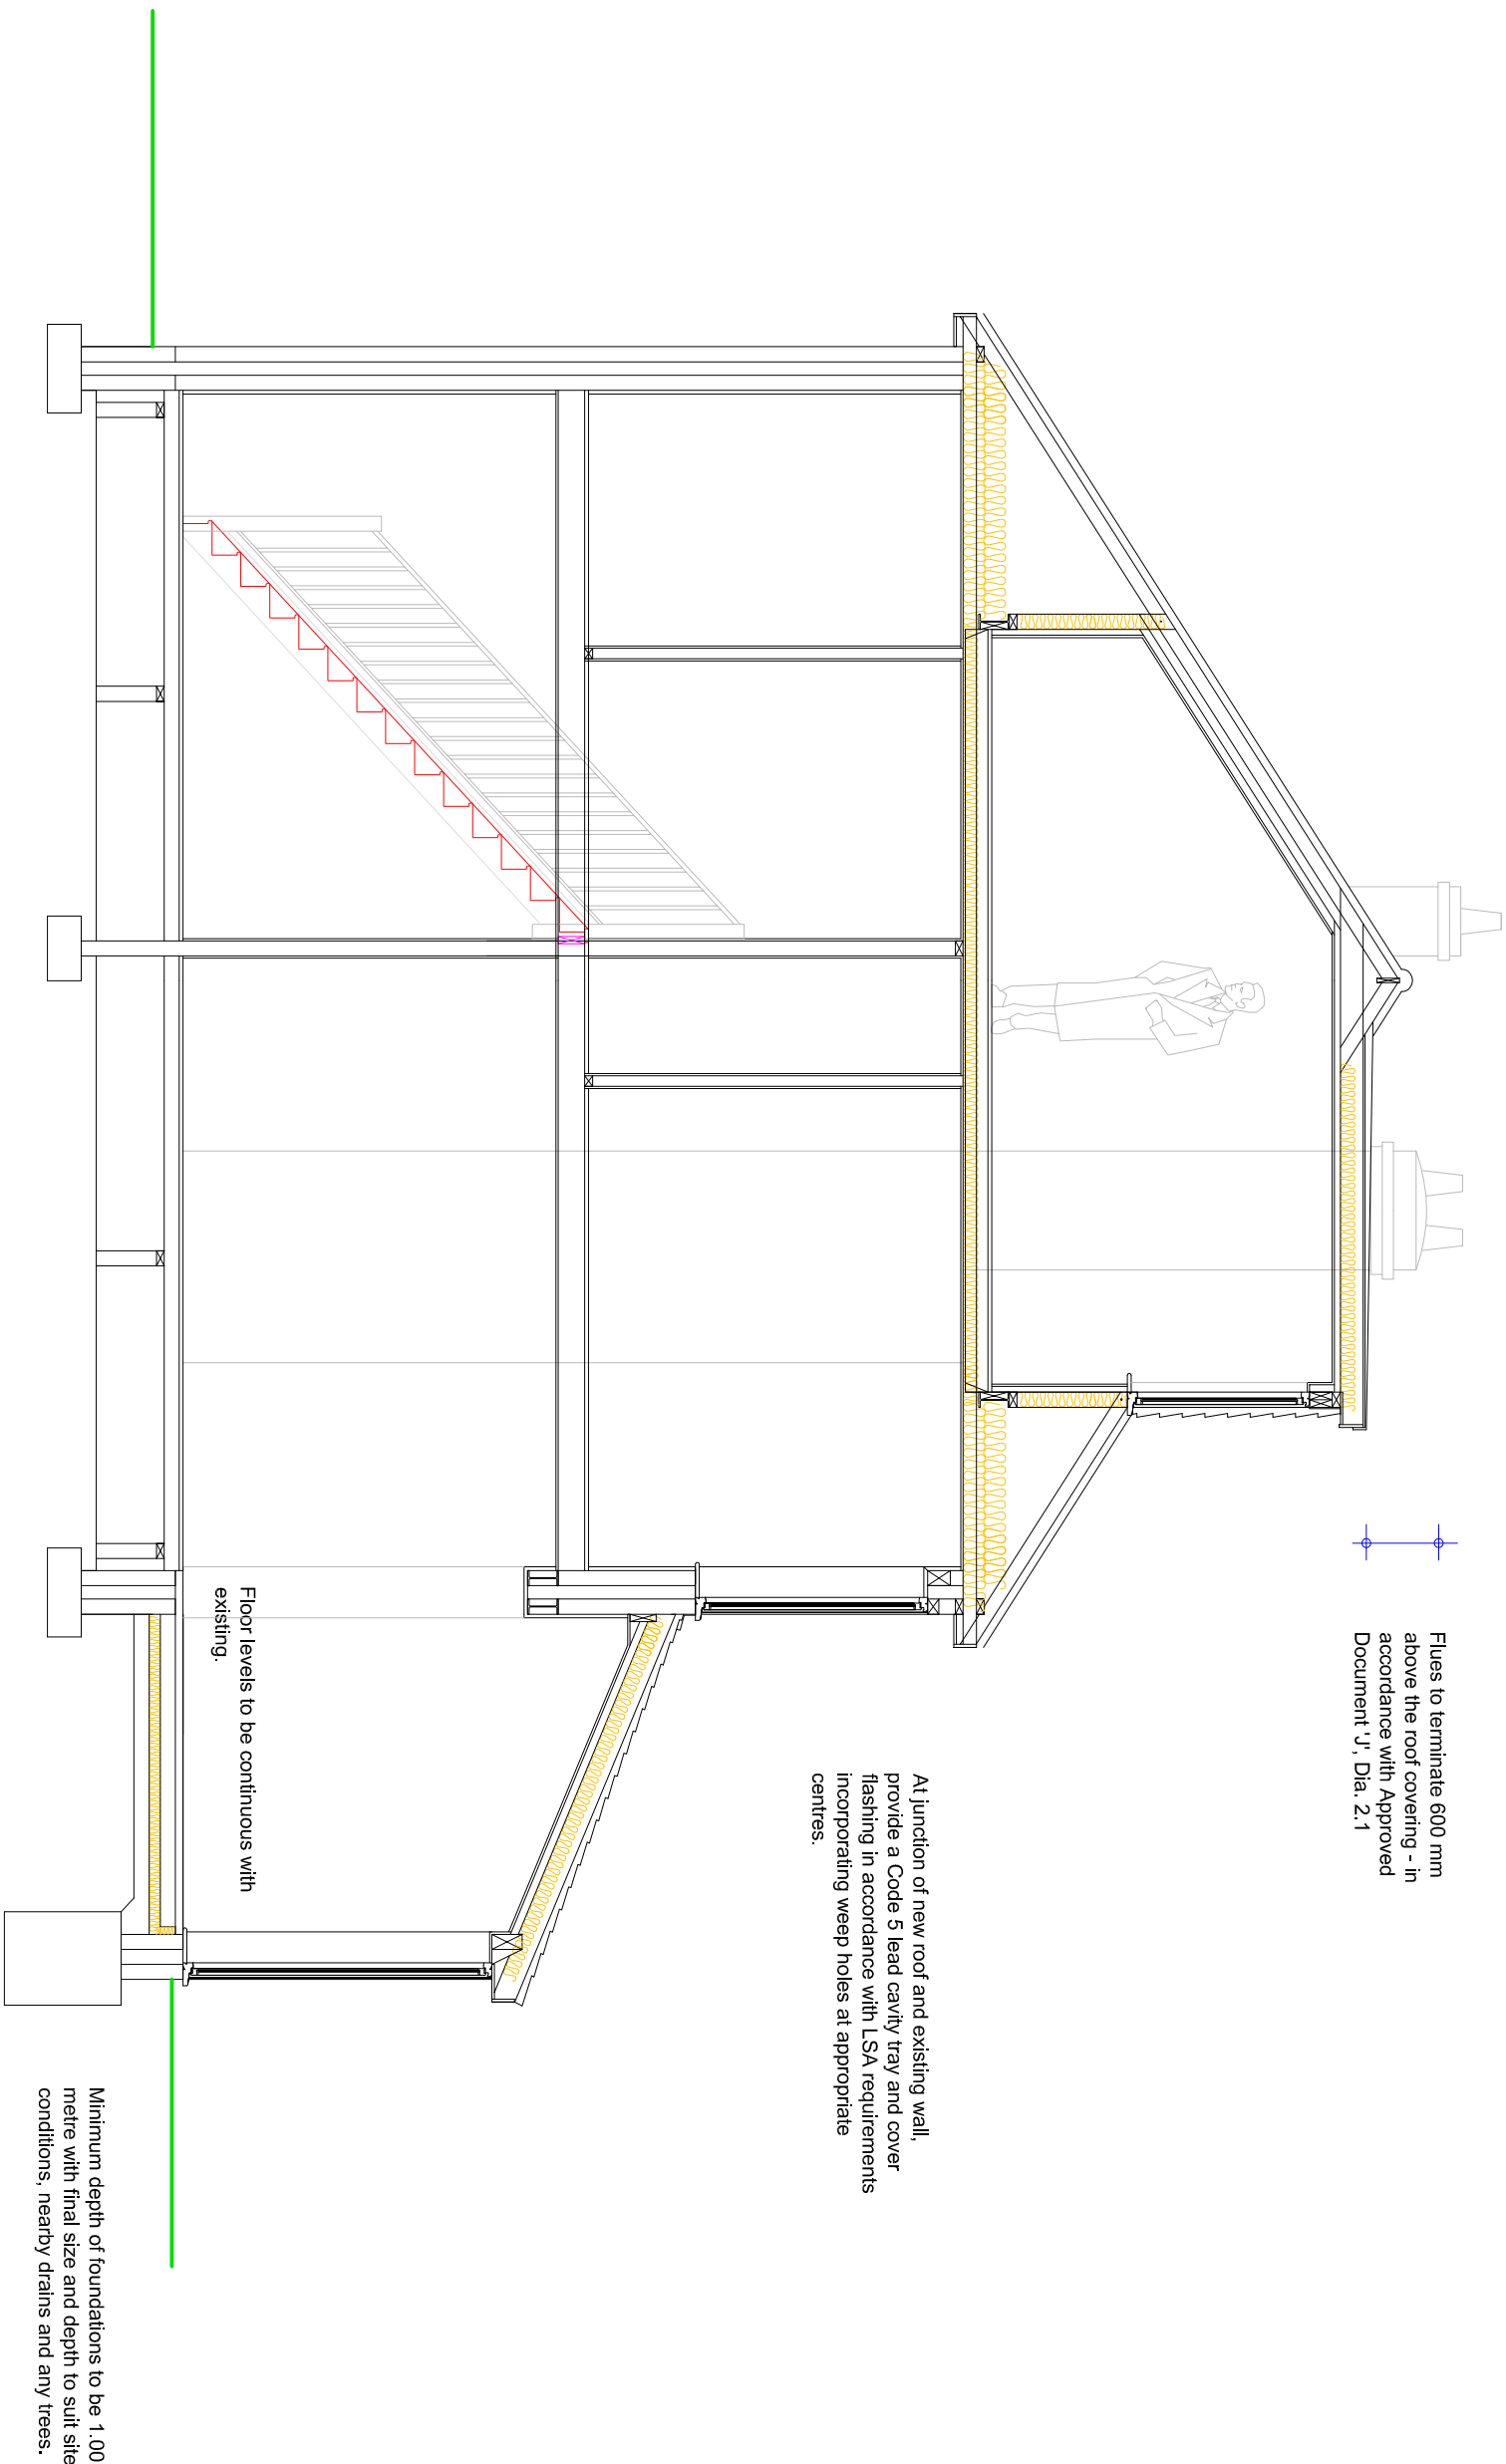

PROPOSED CROSS SECTION 'AA'

